





Proposed Ground Floor Plan

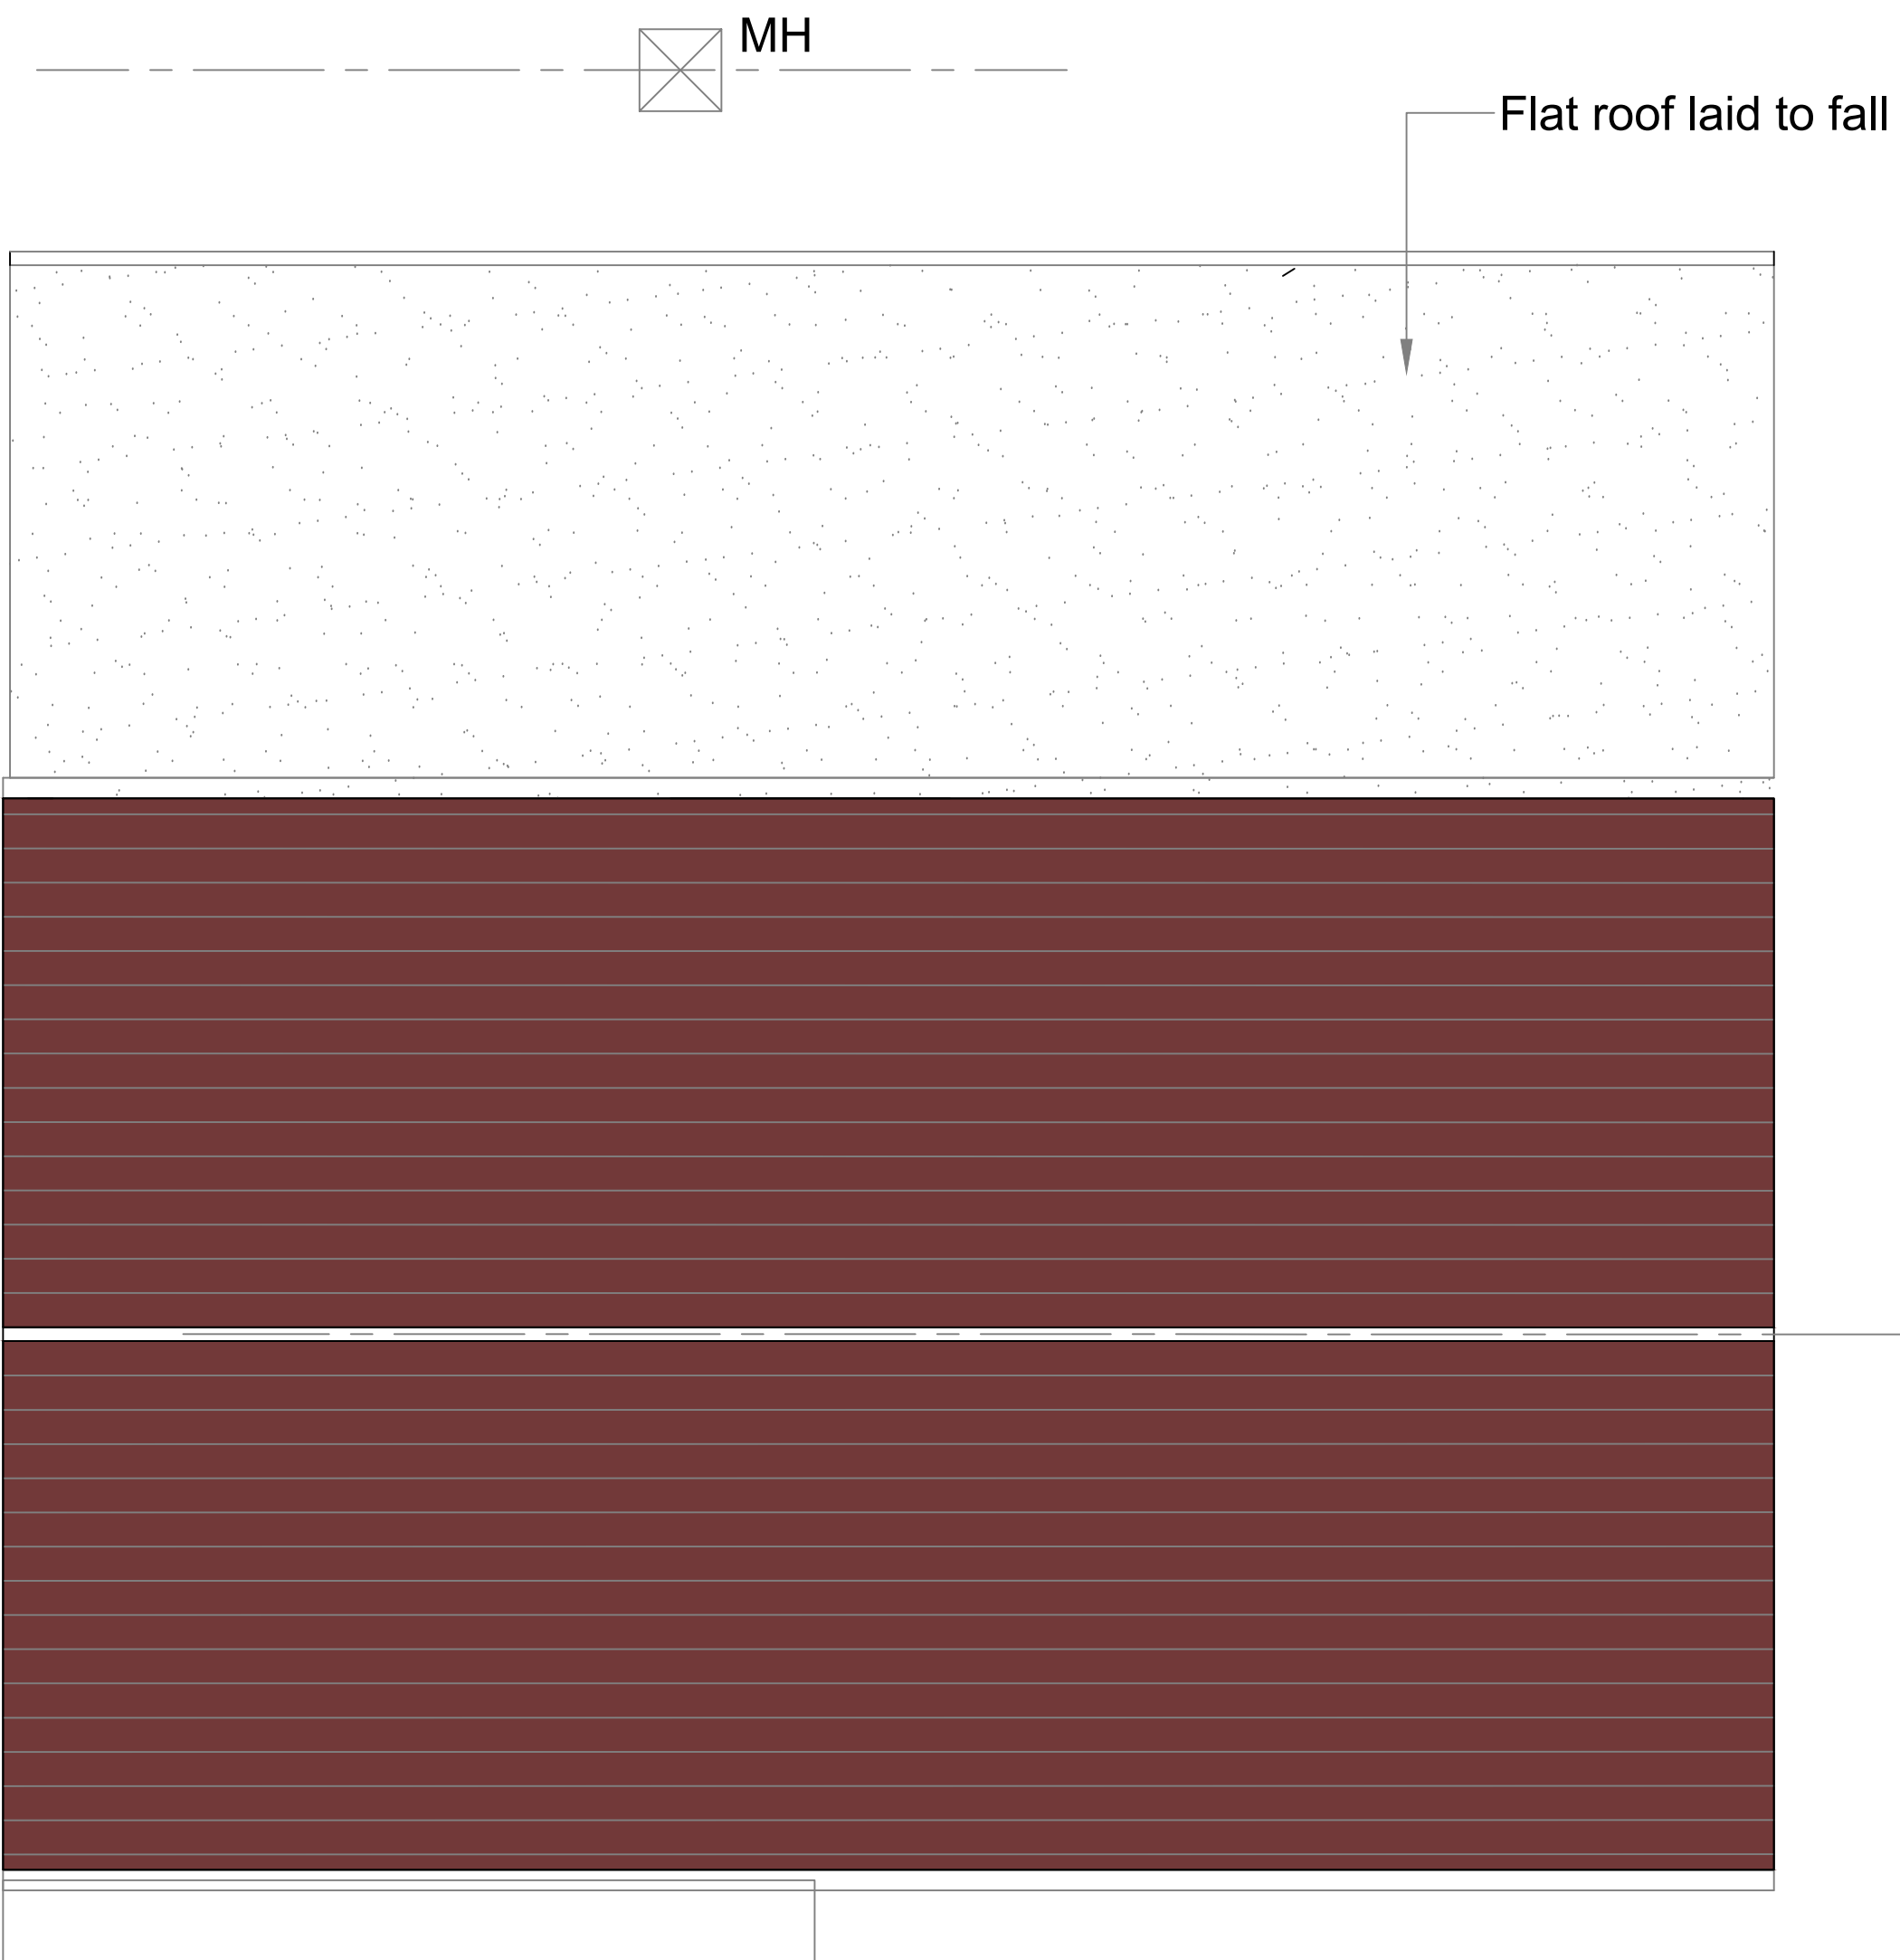

Proposed Roof Plan

 

Householder

IMPERIAL
STRUCTURAL PLANNING LTD
9A THE PINNACLE - 160 HIGH ROAD - RM6 6PN
07940121222

Job Title
17 Havisham Road
Gravesend DA12 4UW

Drawing Title
Proposed Plans

Scale
1:50 @ A1

Date
MAY 25

Job No.
515-1000-785

Dwg No.
S05

Rev
P1