




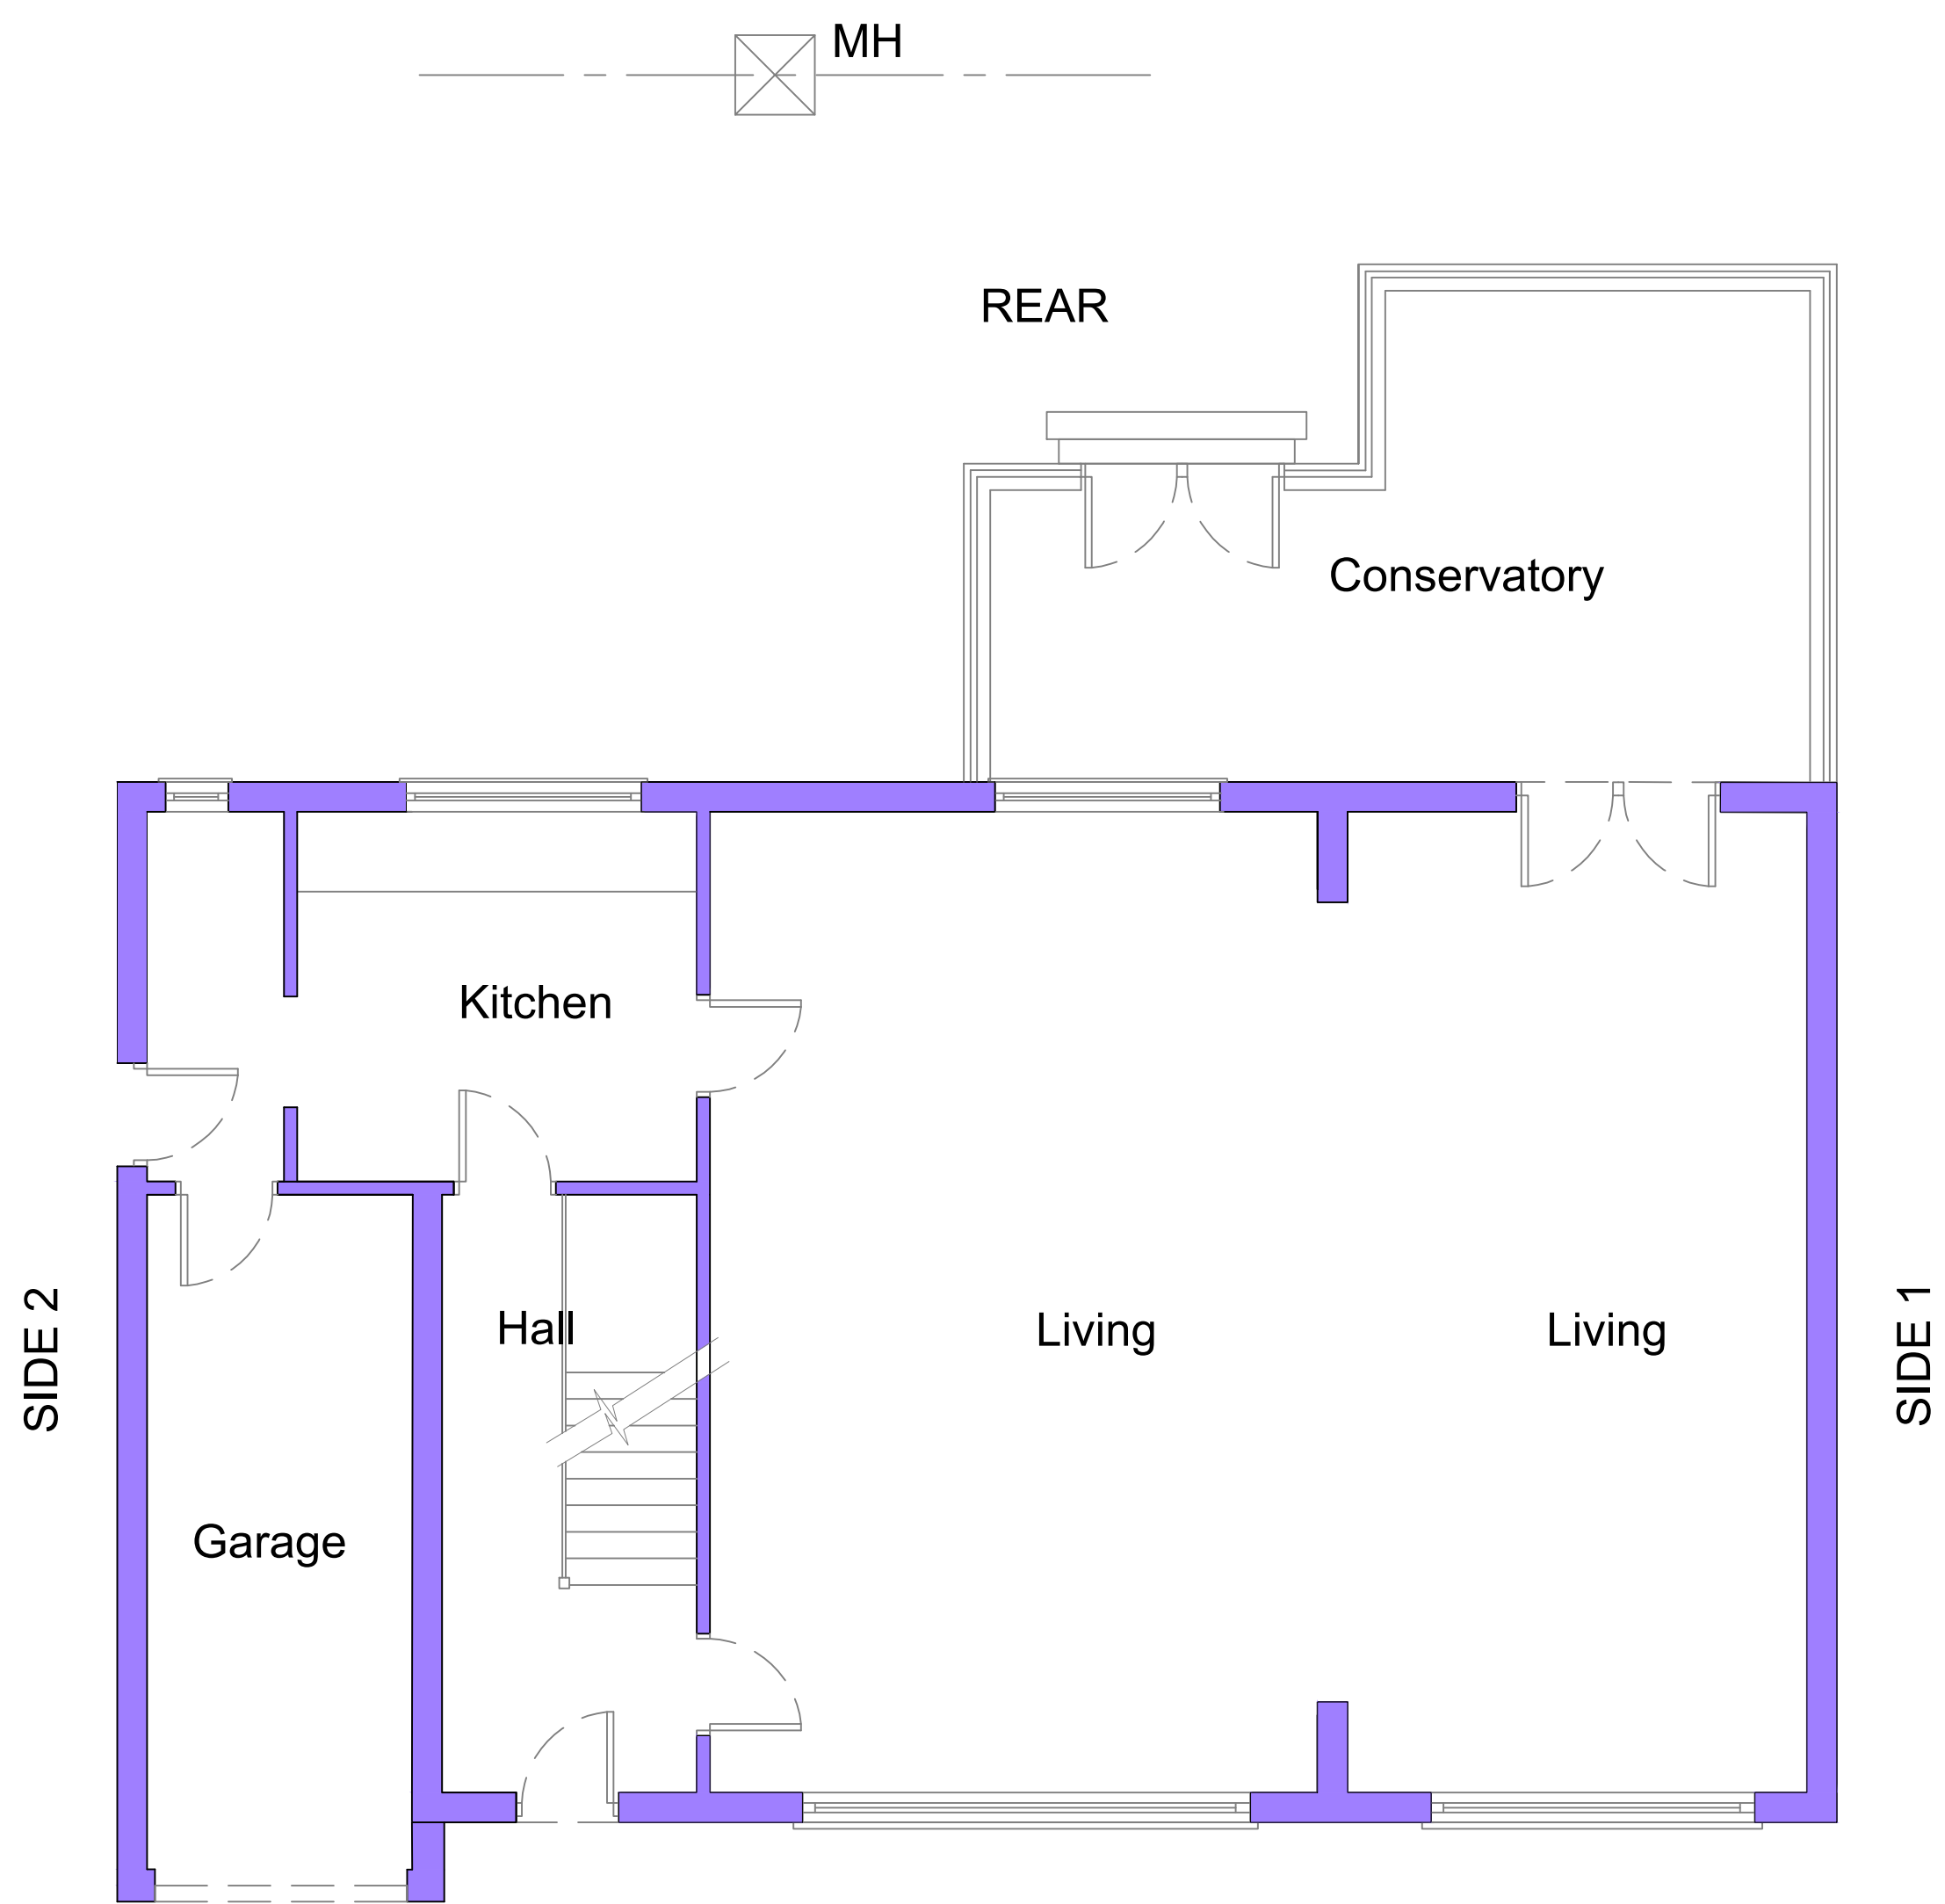

Existing Ground Gloor Plan

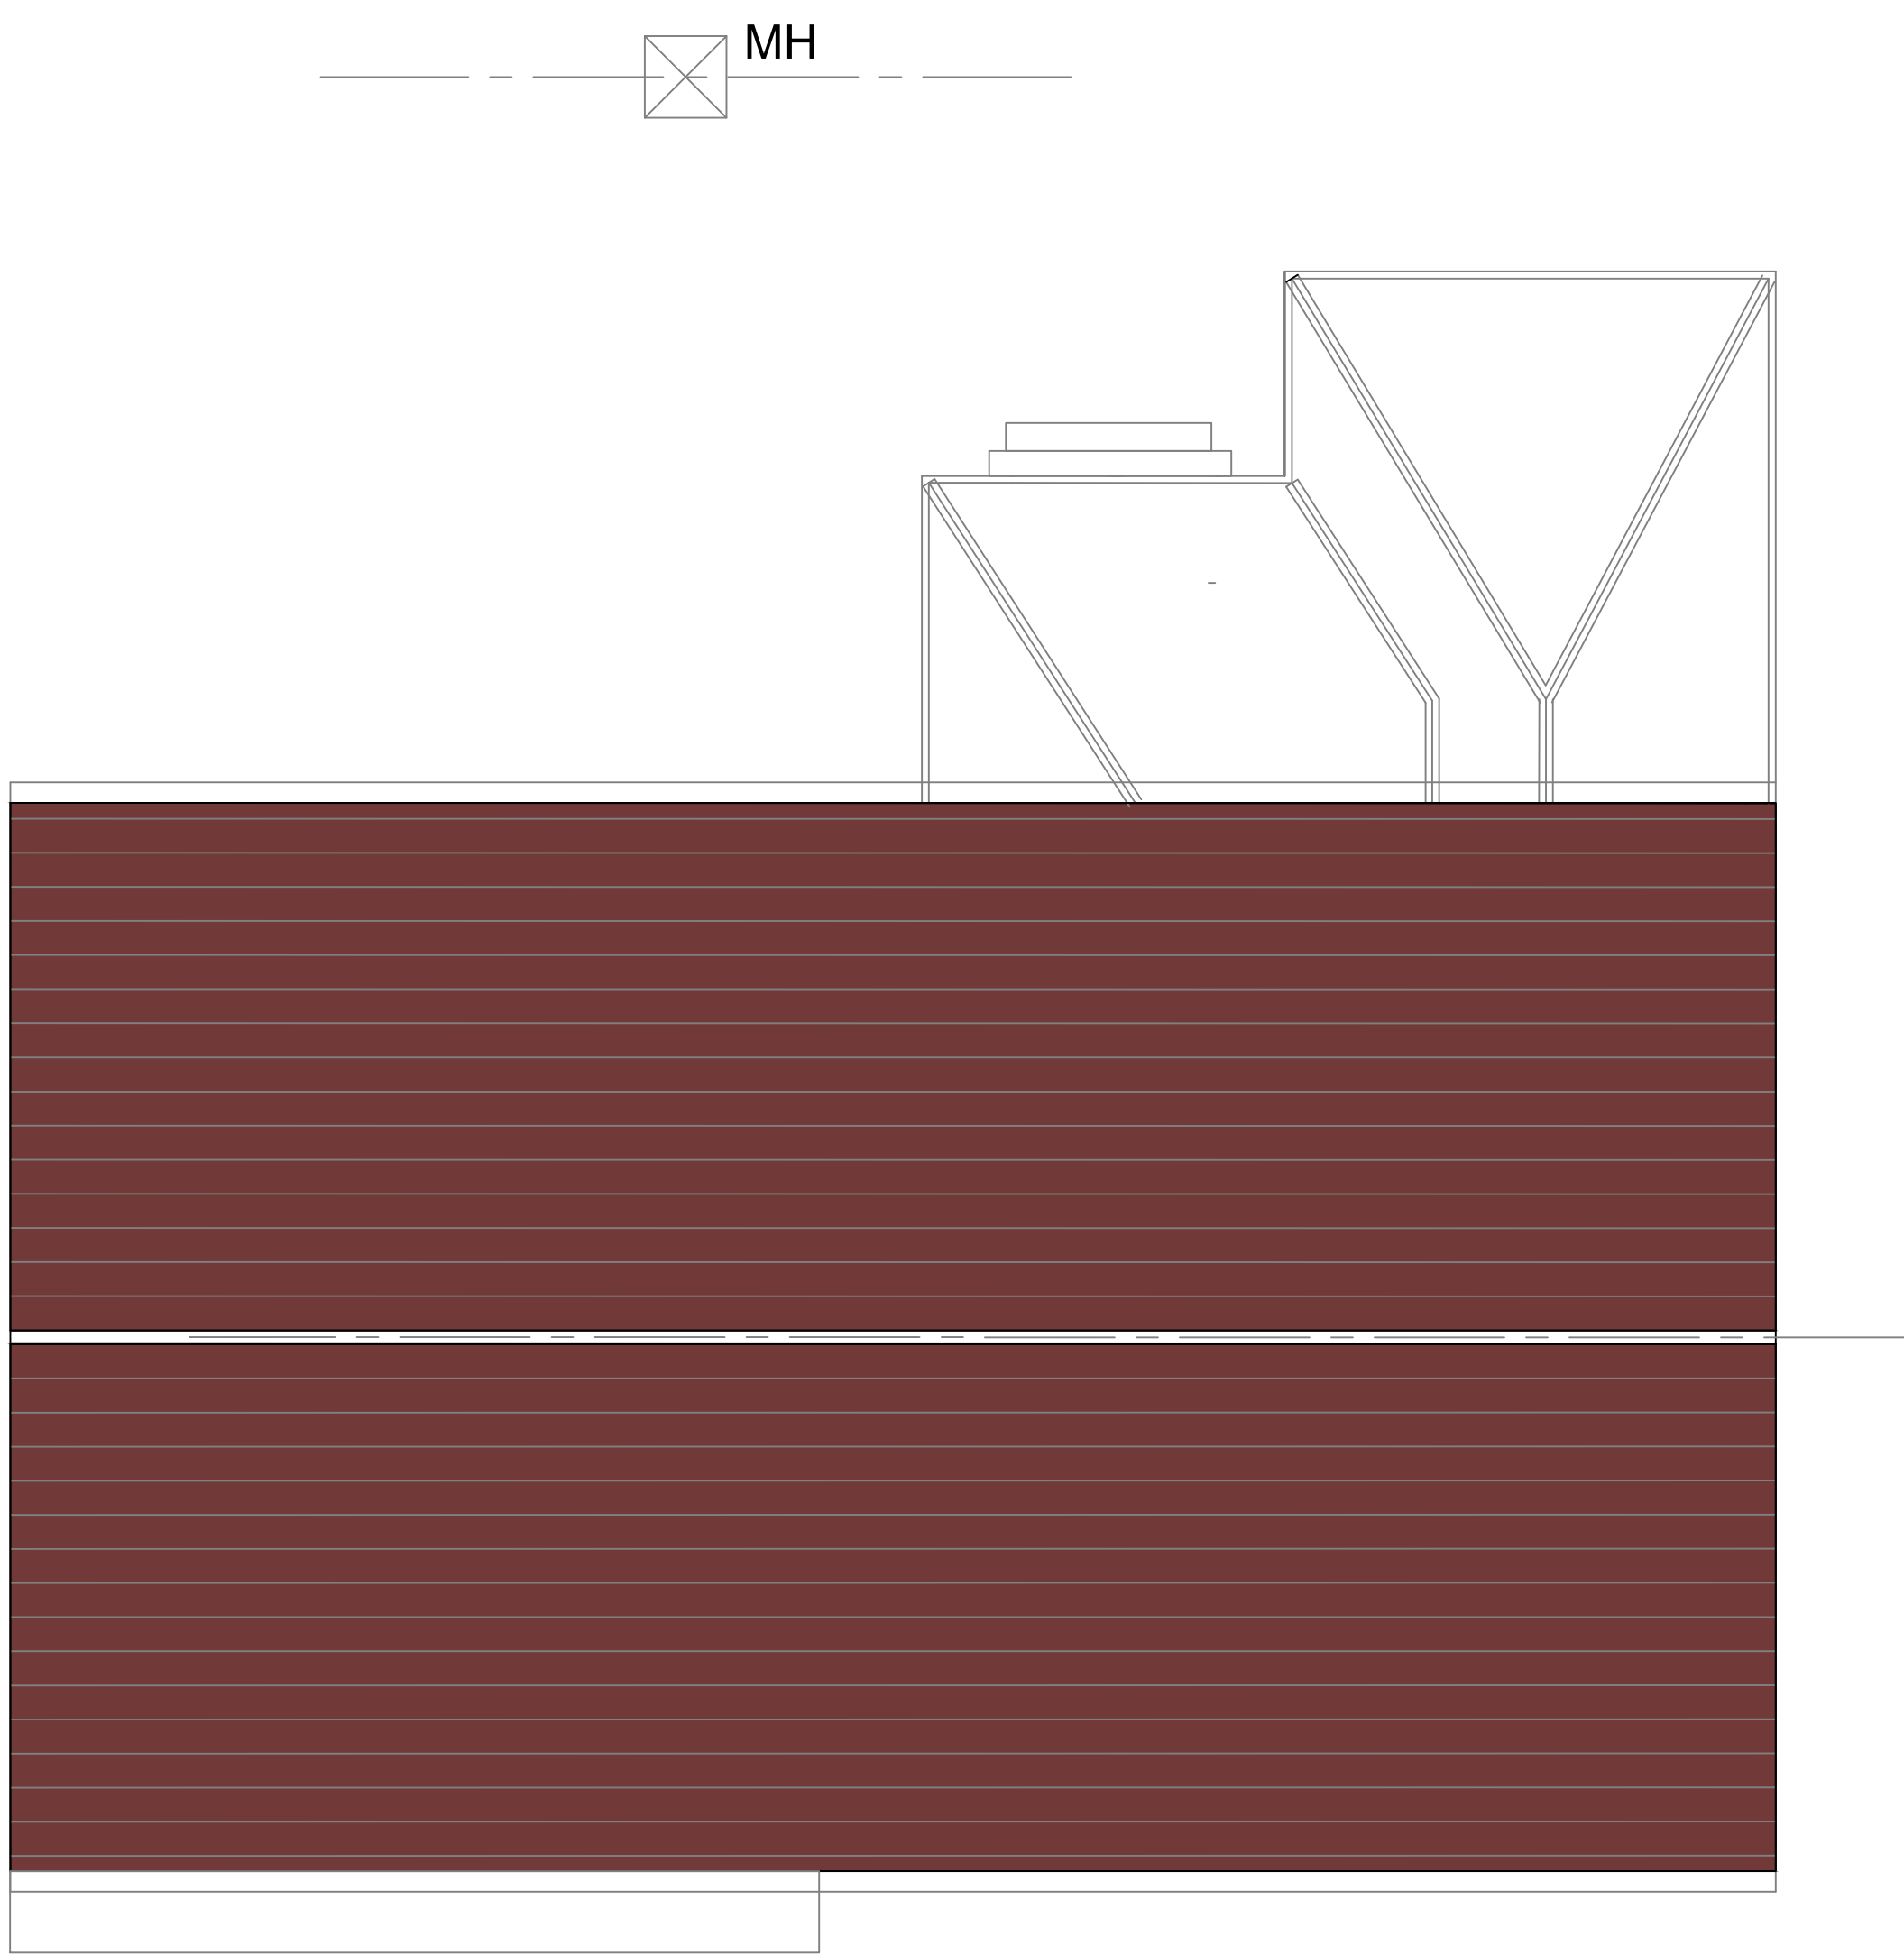

Existing Roof Plan

 

Householder

P1	ISSUED TO COUNCIL			
Rev		Date		
 IMPERIAL STRUCTURAL PLANNING LTD 9A THE PINNACLE - 160 HIGH ROAD - RM6 6PN 07940121222				
Job Title		17 Havisham Road Gravesend DA12 4UW		
Drawing Title				
Existing Plans				
Scale	Date			
1:50 @ A1	MAY 25			
Job No.	Dwg No.		Rev	
515-1000-785	S03		P1	