




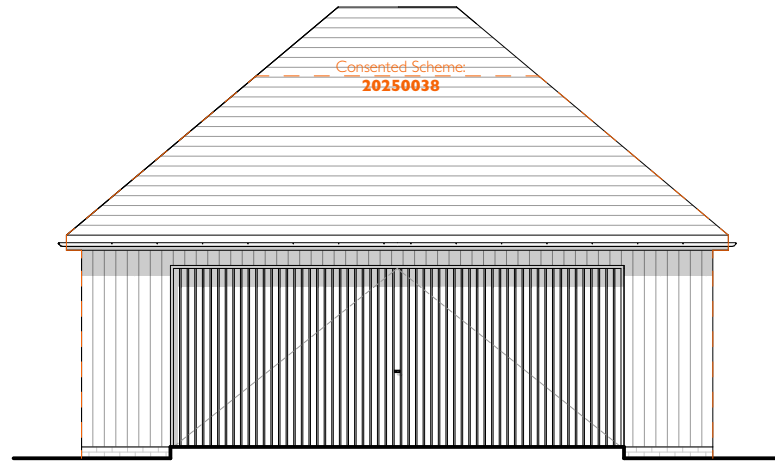


Proposed Front (South) Elevation
Scale 1:100 @ A3

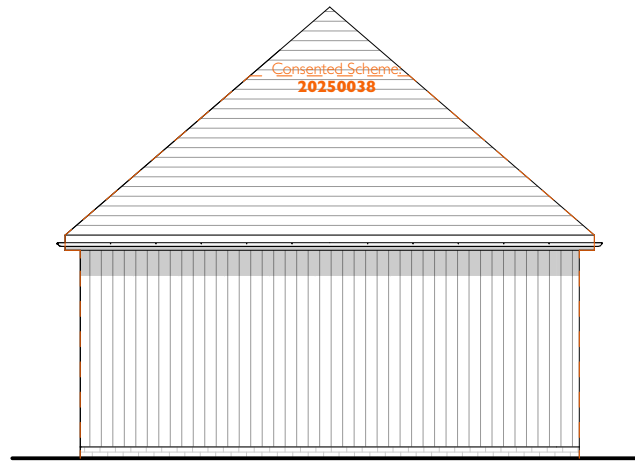


Proposed Side (West) Elevation
Scale 1:100 @ A3

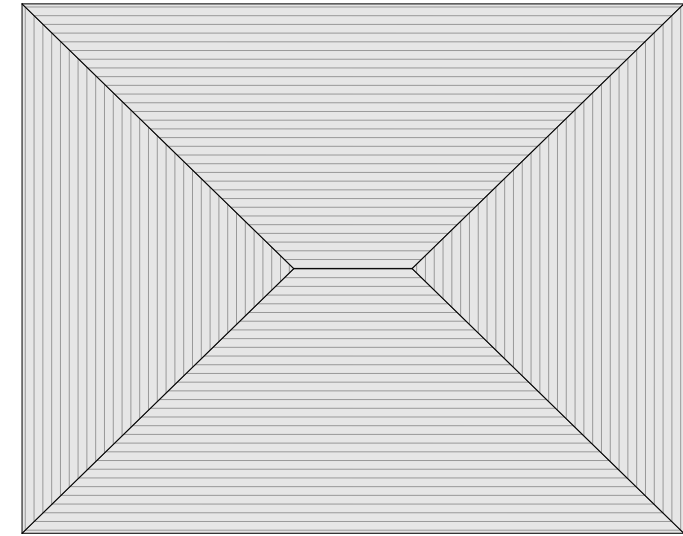


Proposed Roof Plan
Scale 1:100 @ A3

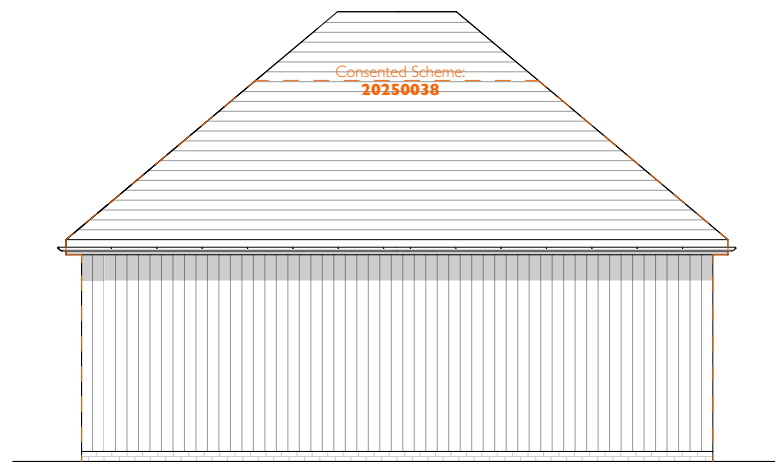

Proposed Rear (North) Elevation
Scale 1:100 @ A3

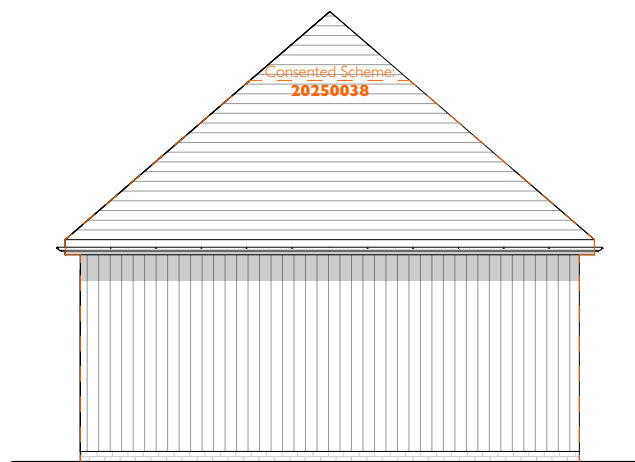

Proposed Side (East) Elevation
Scale 1:100 @ A3

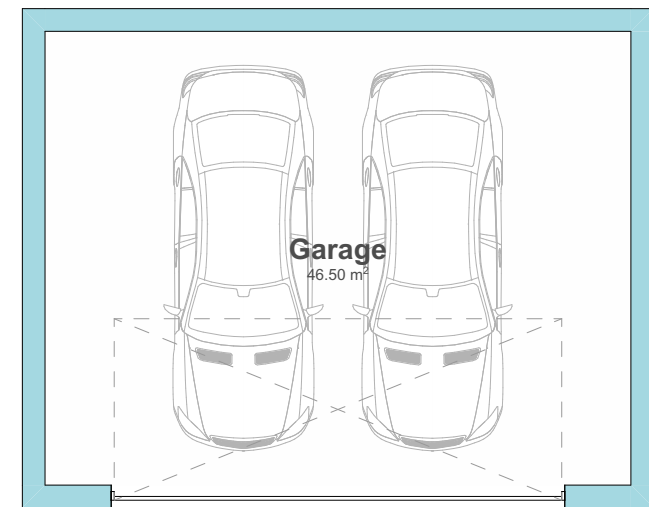

Proposed Ground Floor Plan
Scale 1:100 @ A3



Sheridan House
112 - 116 Western Road
Hove, BN3 1DD

01273 980820
brighton@pmr-architecture.co.uk
www.pmr-architecture.co.uk

Client: Randhir & Inderpreet Sidhu
Project: Clinton House, Pondfield Lane, Gravesend, DA12 3LD
Drawing Title: Proposed Garage Drawings
Drawing No: 23.98_PL_104
Revision: B
Date: August 2025
Status: PLANNING
Scale: 1:100 @ A3

