



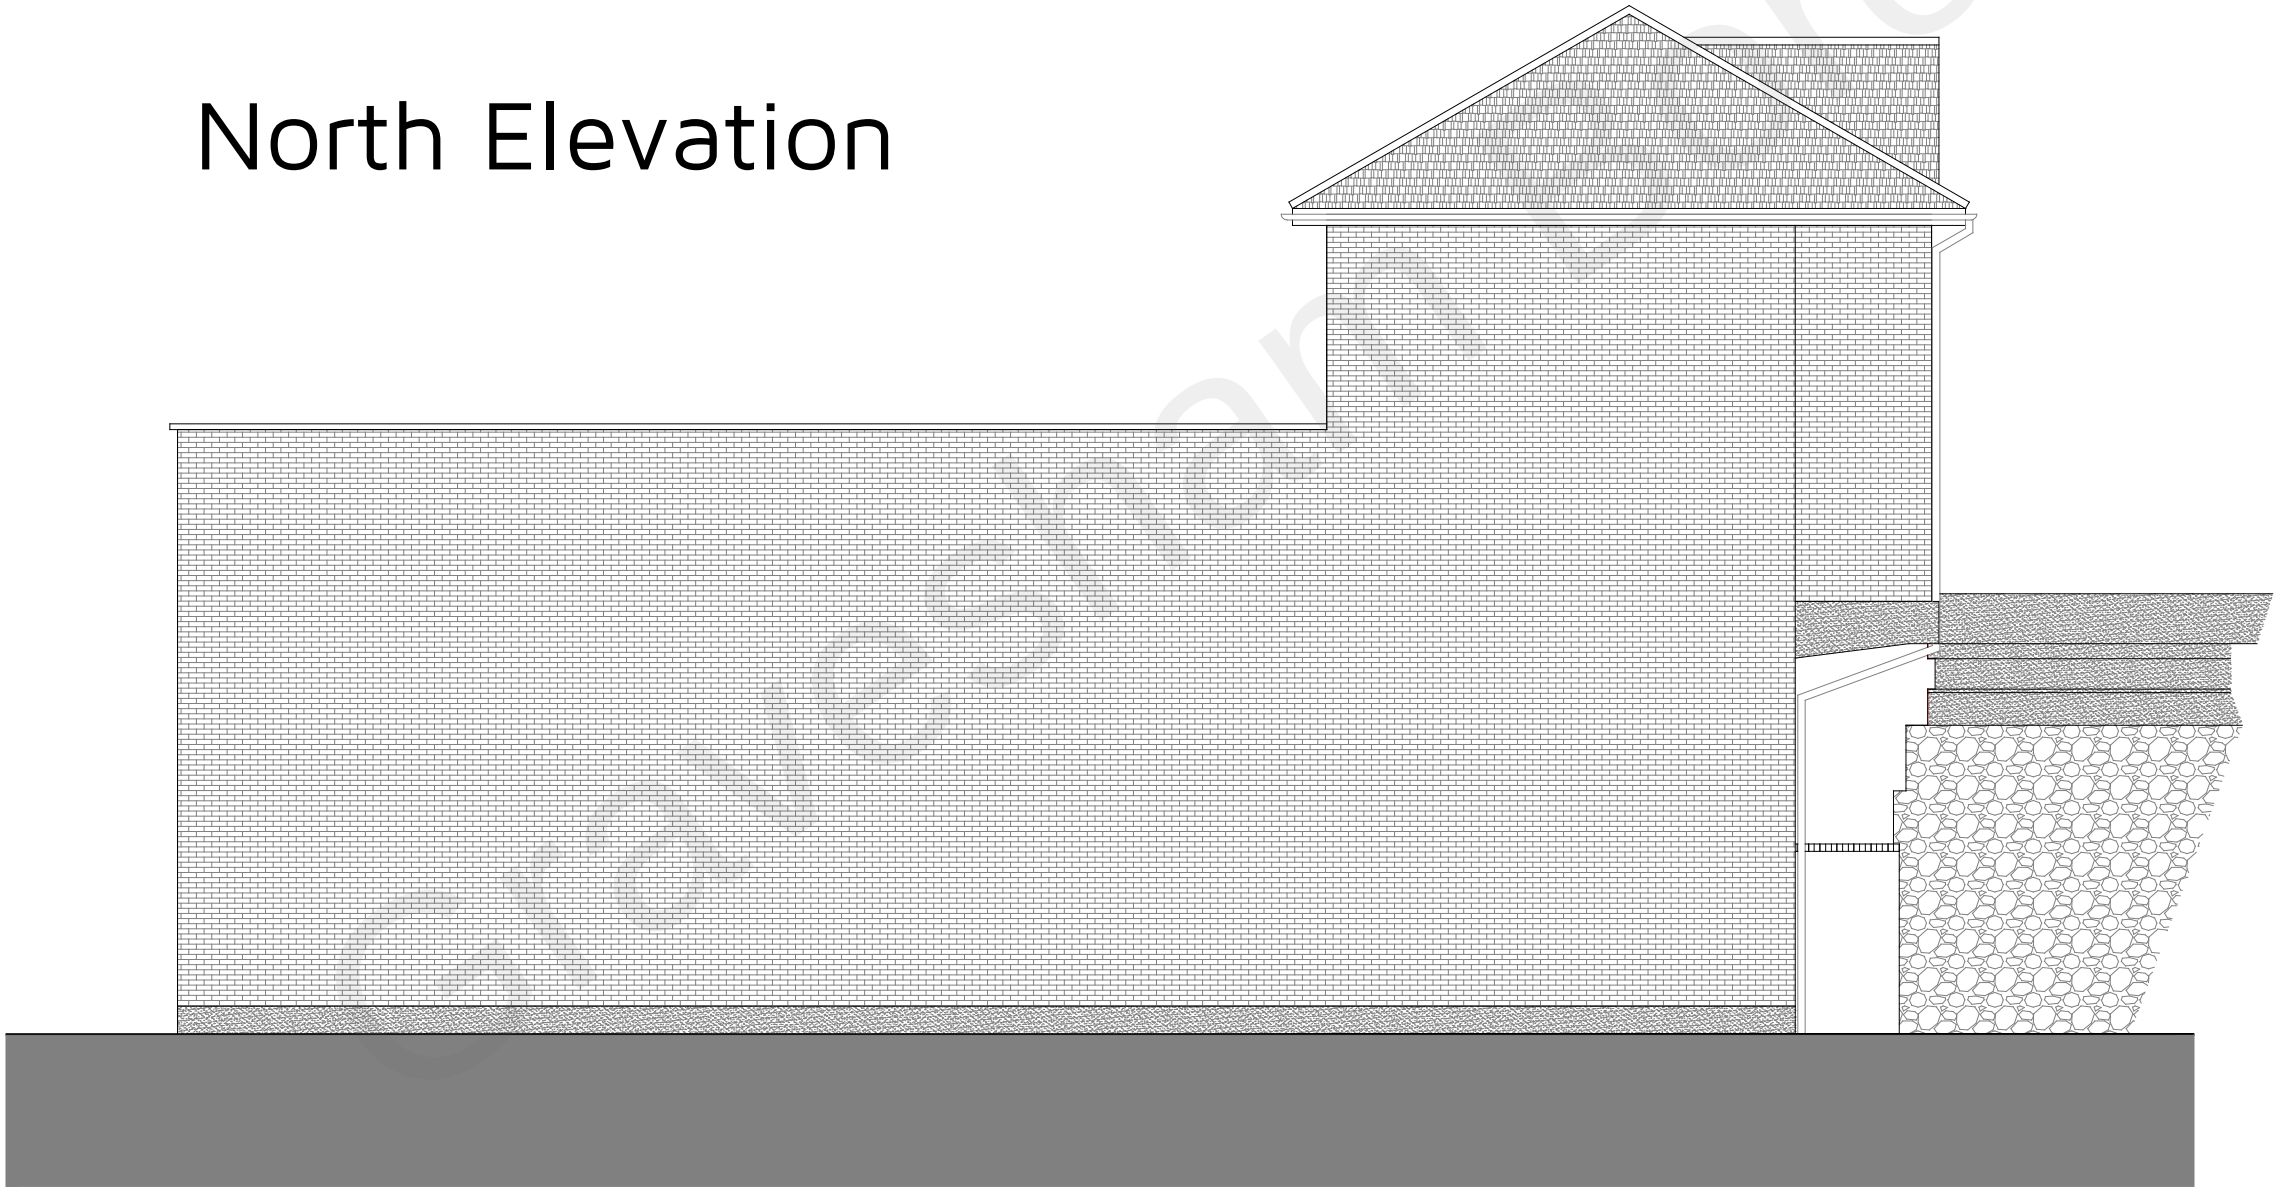

North Elevation

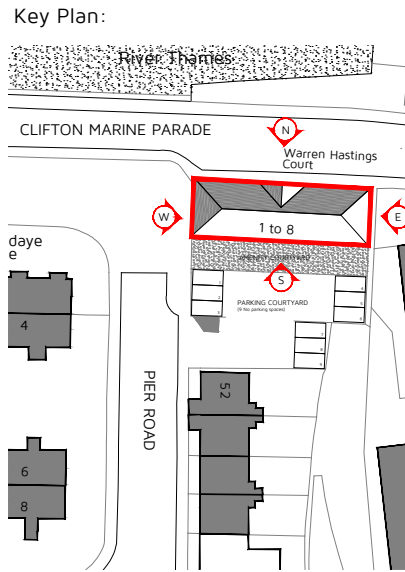

East Elevation



Rev: Reason: Date:

Client:

BILLINGS GROUP

Project:

WARREN HASTINGS COURT, CLIFTON MARINE

PARADE, GRAVESEND, KENT, DA11 9NB

Title:

EXISTING BUILDING

NORTH AND EAST ELEVATIONS

Drawing No: Rev: Scale: Date:

DHA/14980/04 1:100 OCT 2021



Eclipse House, Eclipse Park, Sittingbourne Road

Maidstone, Kent, ME14 3EN

t: 01622 776226 f: 01622 776227

e: info@dhaplanning.co.uk w: www.dhaplanning.co.uk

No reproduction by any method of any part of this document

is permitted without the consent of the copyright holders.

Produced for Town and Country planning purposes only.

© Crown Copyright 2021. All rights reserved. Licence Number: 100031961

CAD Reference: DHA_14980_WARREN HASTINGS COURT_PFS10 A2