




1 3D Front Existing (Not Materials) 1:100

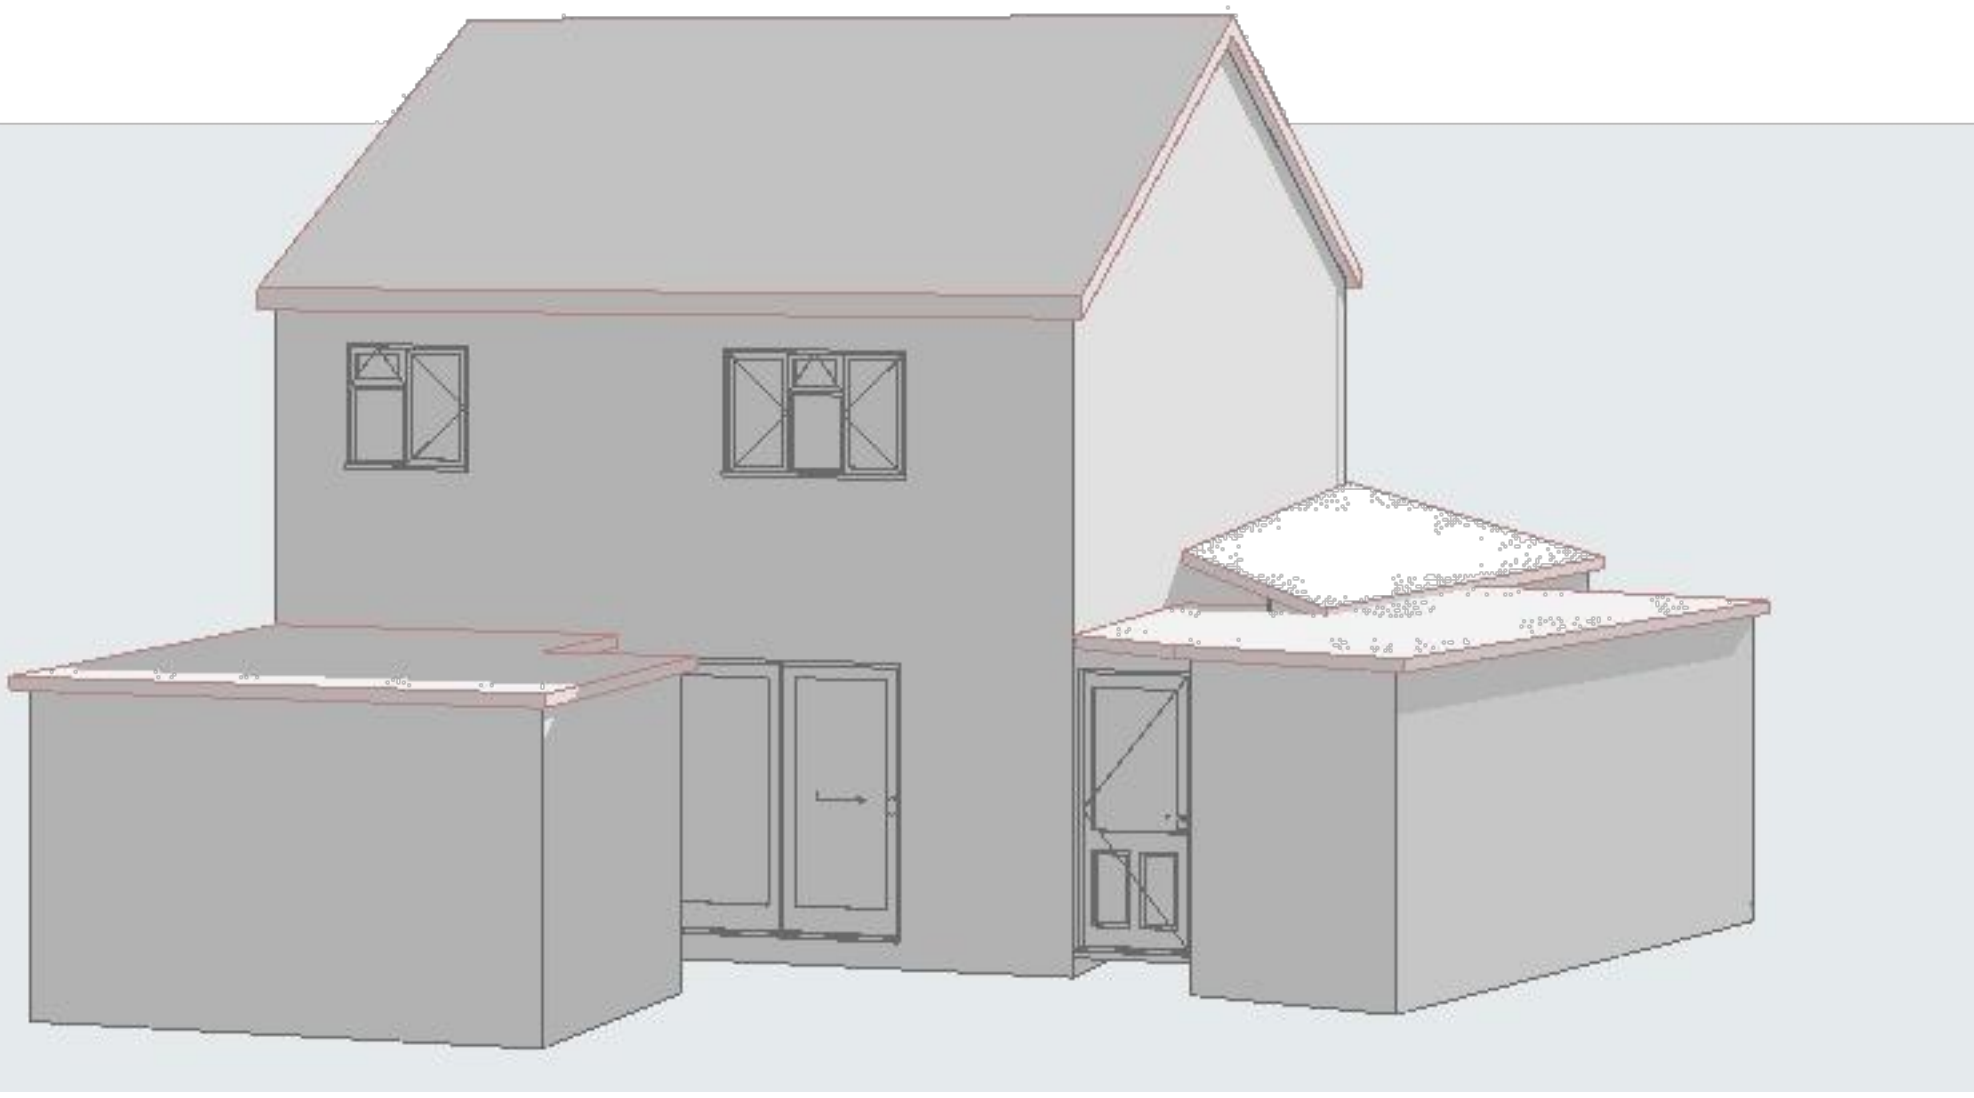


2 3D Rear Existing (Not Materials) 1:100




5 Location Plan 1:1250




3 3D Front Proposed (Not Materials) 1:100

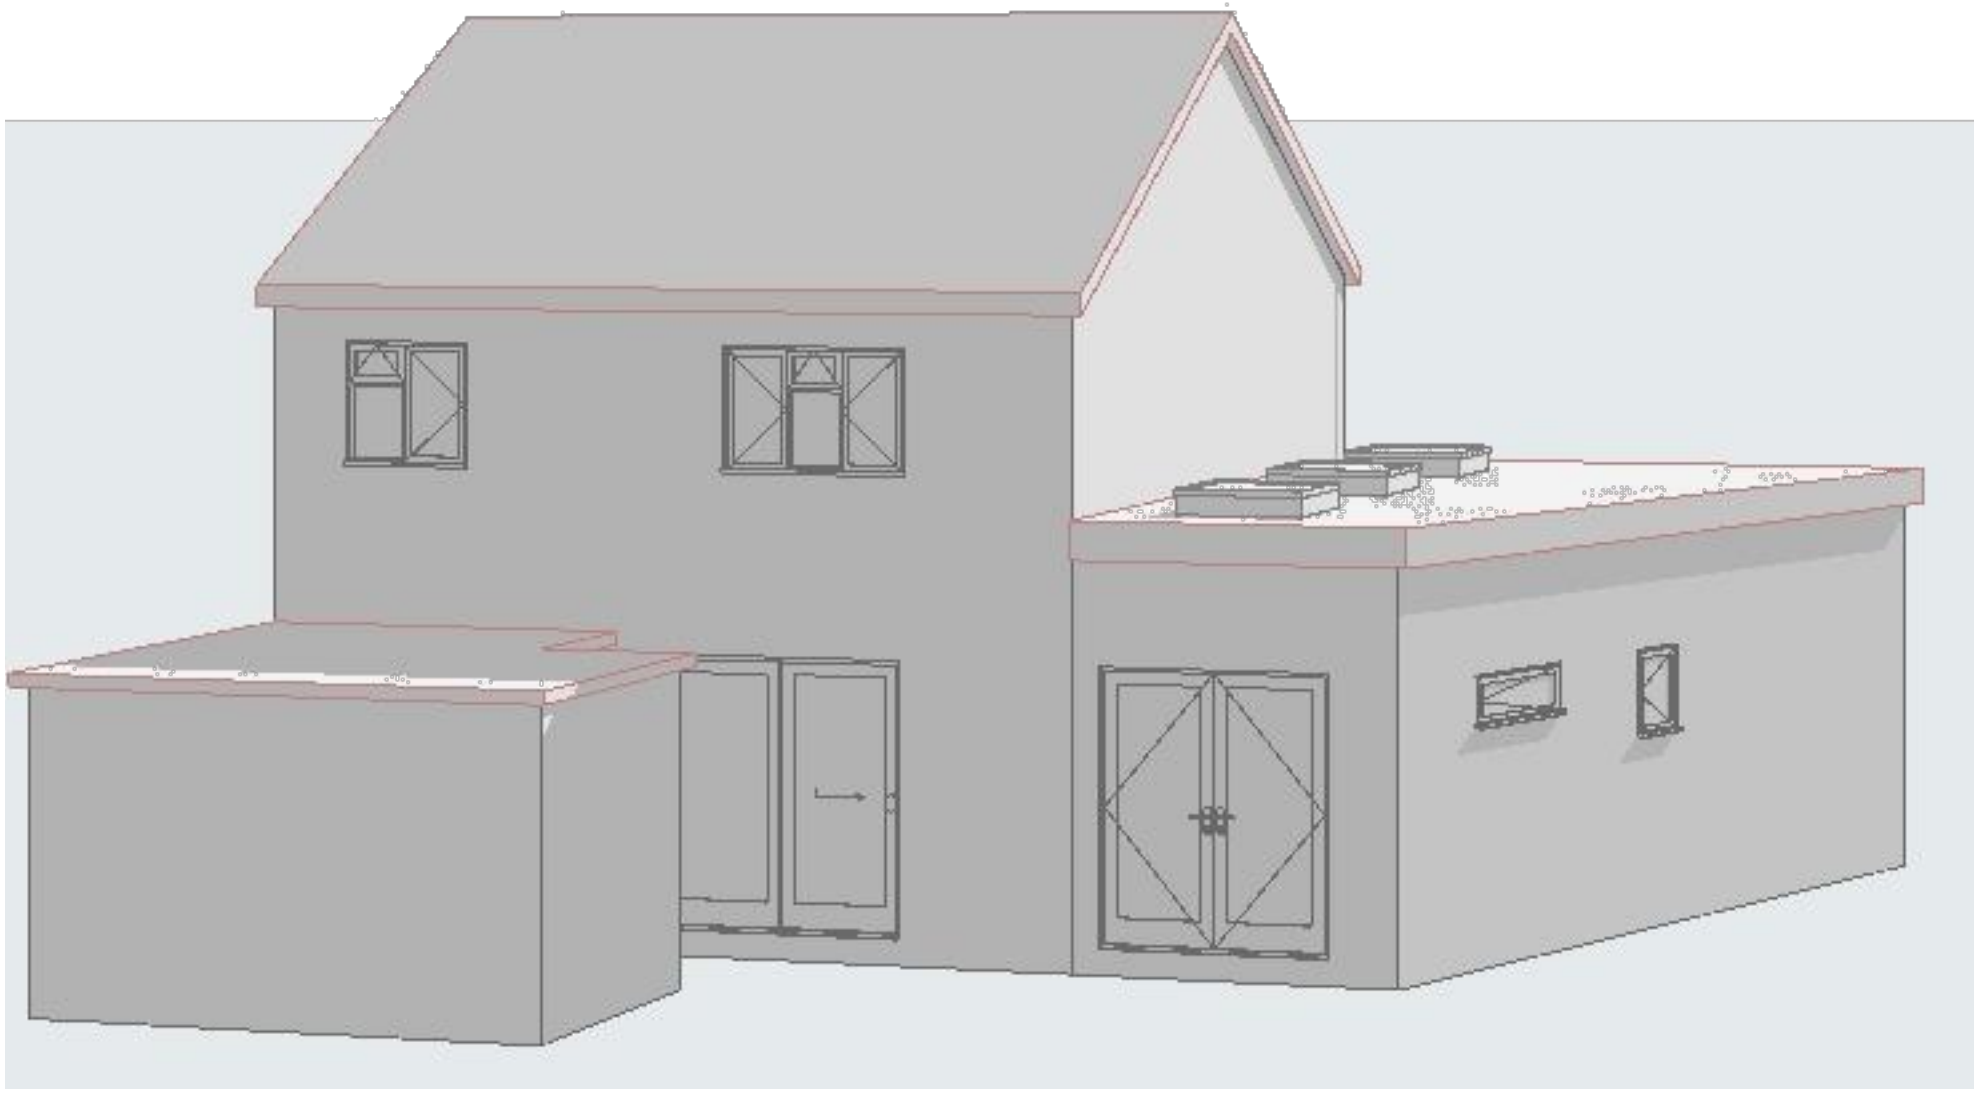

4 3D Rear Proposed (Not Materials) 1:100

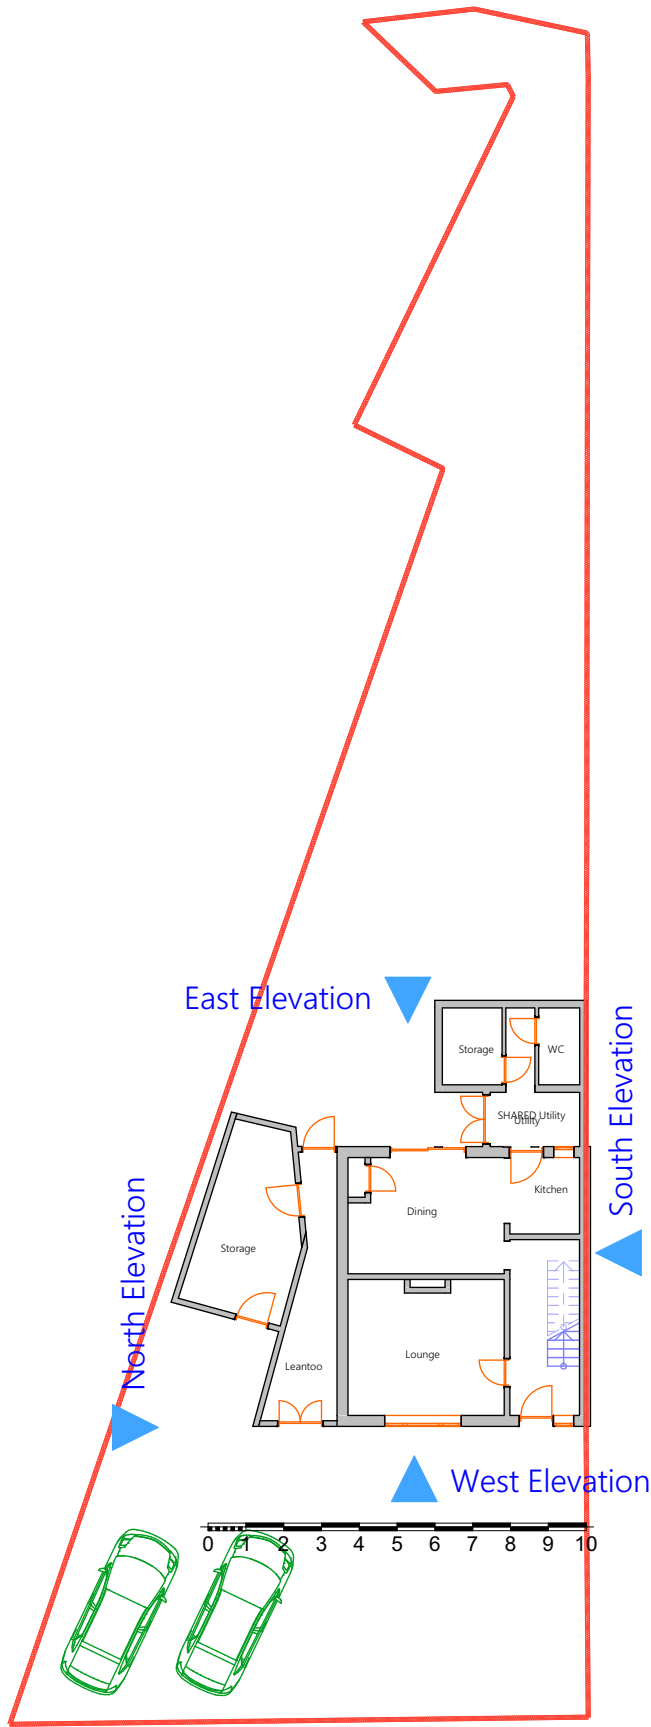

6 Site Plan Existing 1:200

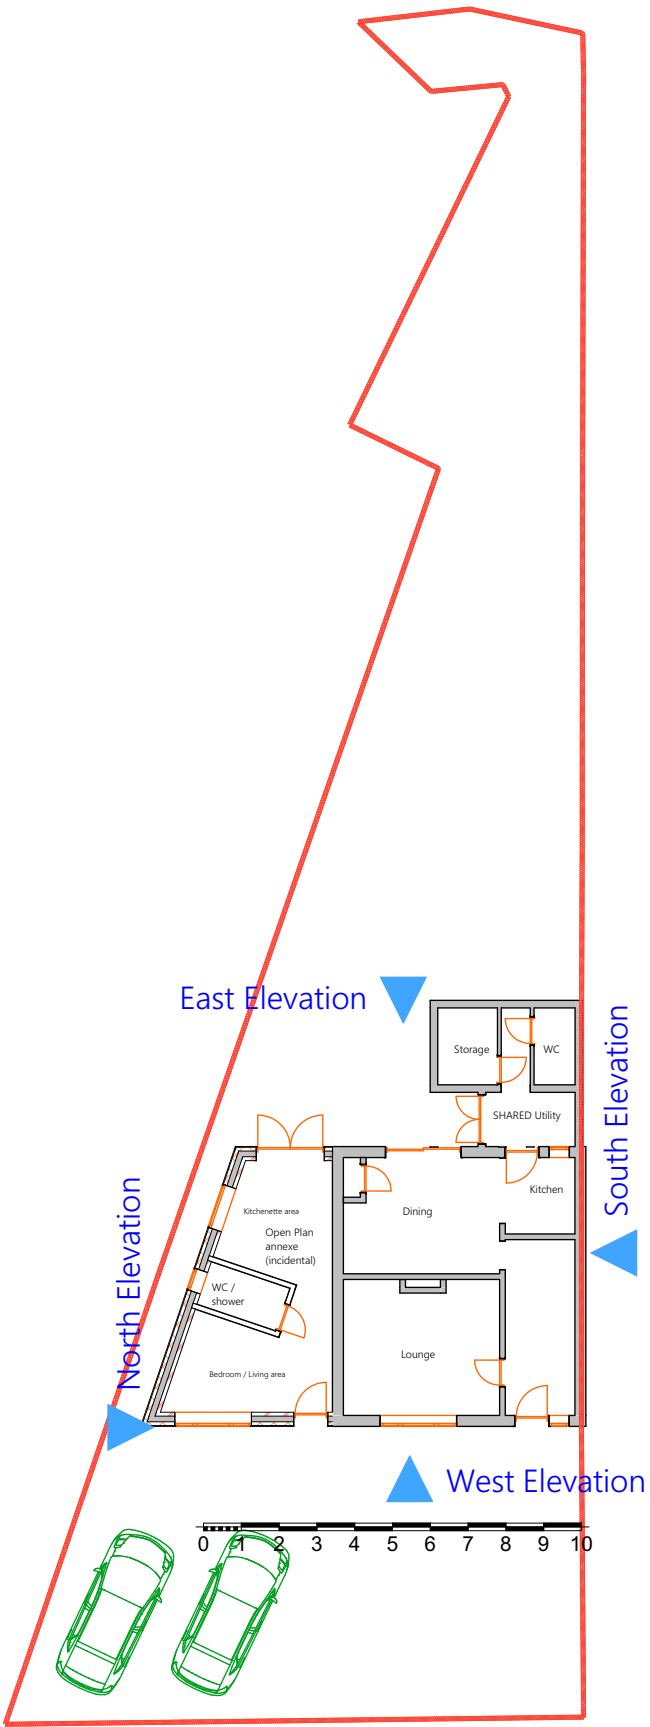

7 Site Plan Proposed 1:200



8 Front 1:4



10 side leantoos 1:4



9 Rear 1:4

ARCHITECHNOLOGY. DESIGN

This document and its design content is copyright ©. It shall be read in conjunction with all other associated project information including models, specifications, schedules and related consultants documents. Do not scale from documents. All dimensions to be checked on site. Immediately report any discrepancies, errors or omissions on this document to the Originator. If in doubt ASK.

	Scales @ A1	Date
	1:100, 1:1250, 1:200,	2025-07-16

Client Approval	1:4
A - Approved	
B - Approved with Comments	
C - Do Not Use	

Layout Title	Site Plan
--------------	-----------

Architect	Architect
179 Edwin Road Rainham, Kent ME8 0AH	info@architechnology.design

Project	28 Huntingfield Rd- Tuttle - DA13 0EZ - Annexe
---------	--

status	Planning Application
--------	----------------------

Site Address	28 Huntingfield Rd Meopham Kent DA13 0EZ
--------------	--

Drawing Number	01
----------------	----

project	originator	zone	level	type	role	number	rev
Layout ID	01						01 - WIP