

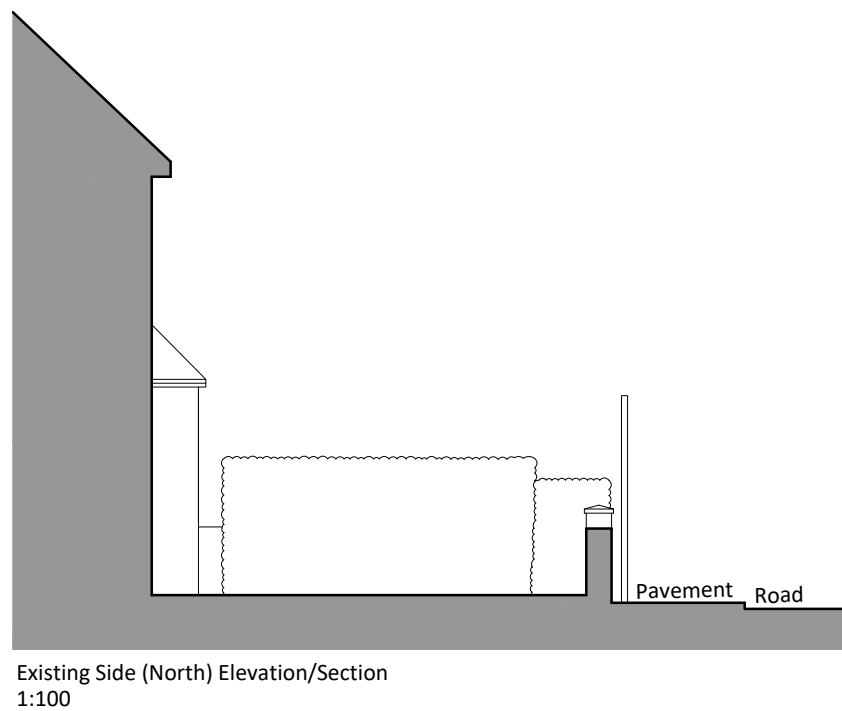
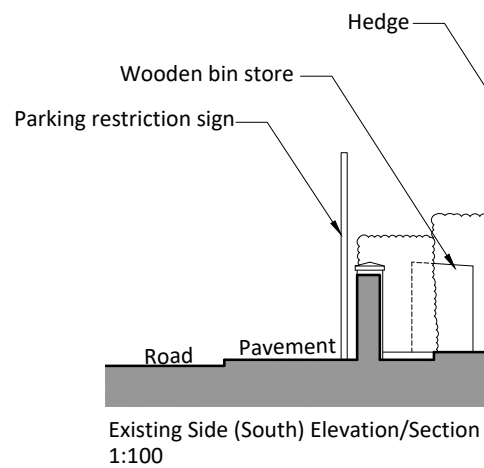
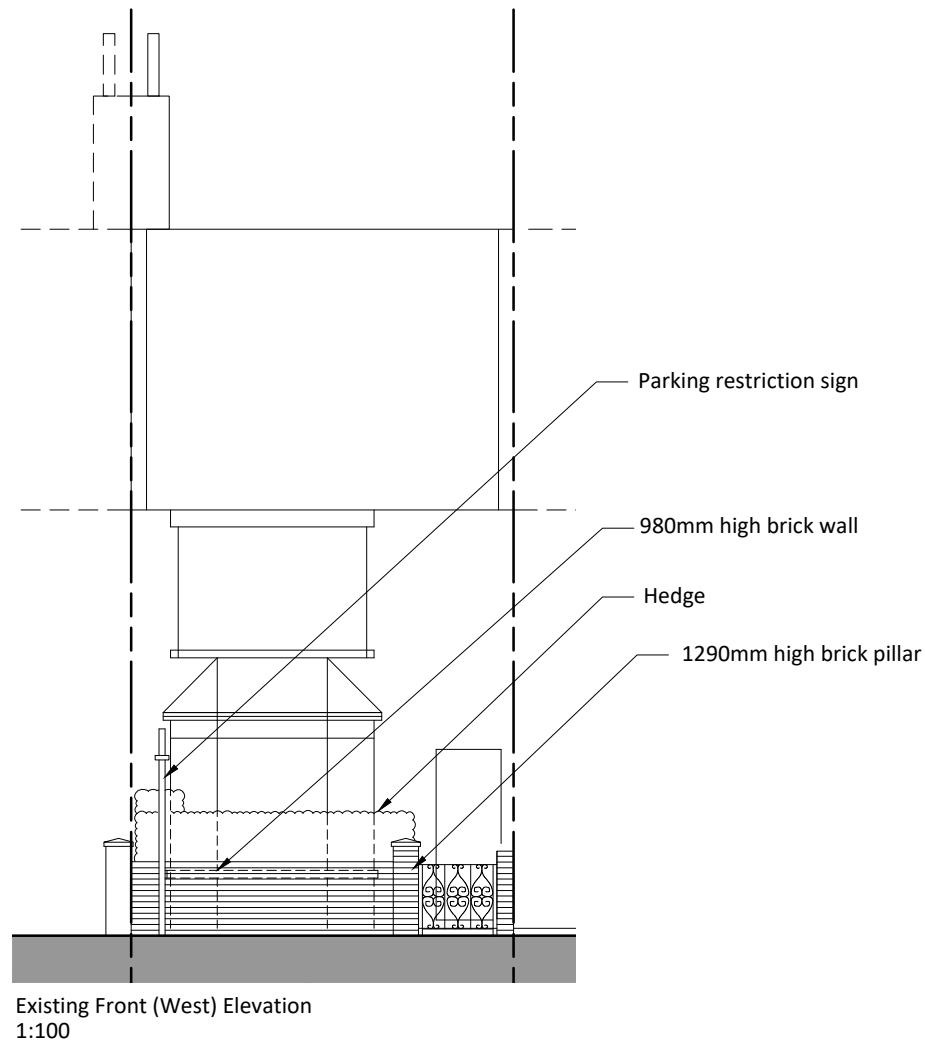


 

Note
This drawing is protected by copyright and must not be copied or reproduced without the written consent of Graham Simpkin Planning. All dimensions and sizes to be checked on site. North points are indicative. ©

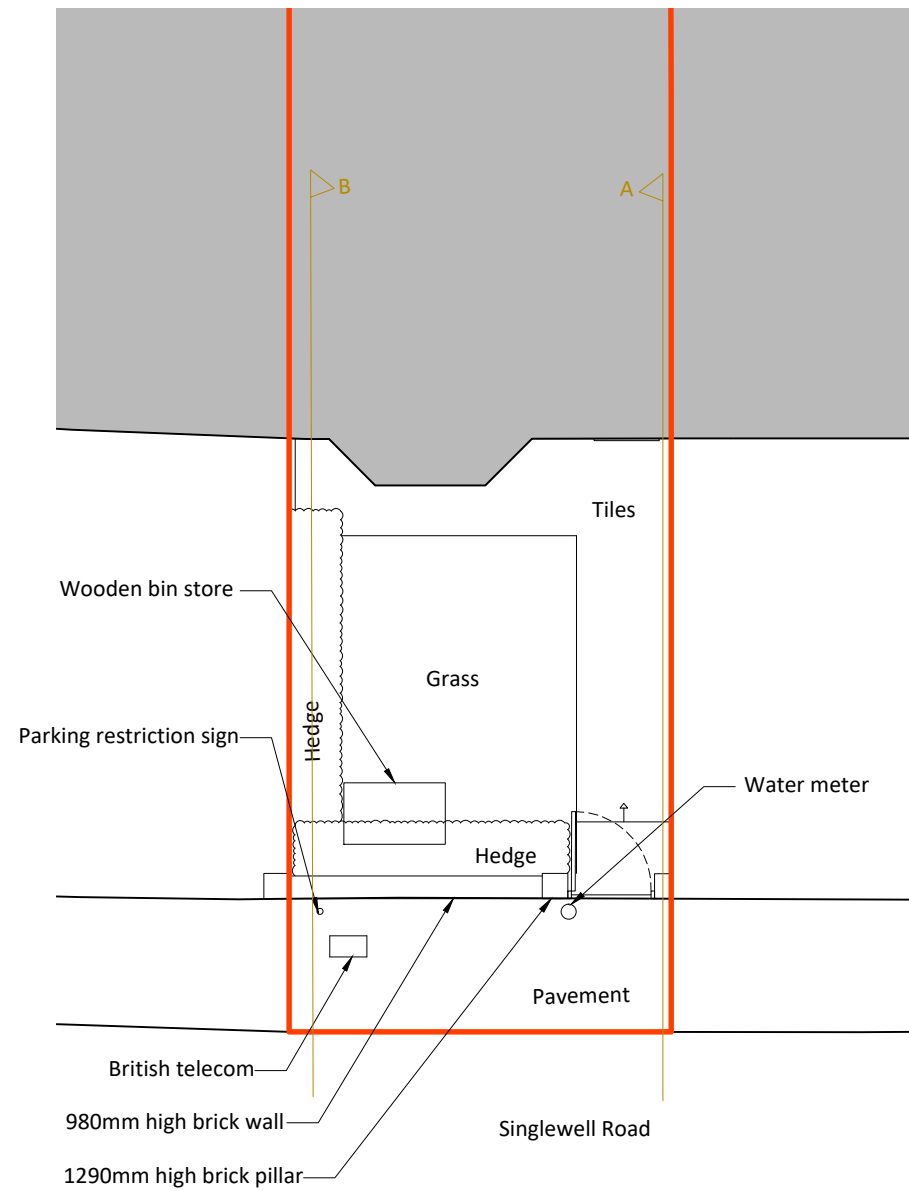

2 The Parade, Ash Road, Hartley
Longfield, Kent DA3 8BG

Tel: 01474 703705
www.gsplanning.uk
Email: webmail@gsplanning.uk

Project Title 110 Singlewell Road, Gravesend, DA11 7PT		Job No 4464
Drawing Title Existing Site Plan and Elevations/Sections	Drawing No 03	Revision -
Date 21.07.2025	Drawn by MW	Checked by ON
Scale 1:100 @ A3	Note	

