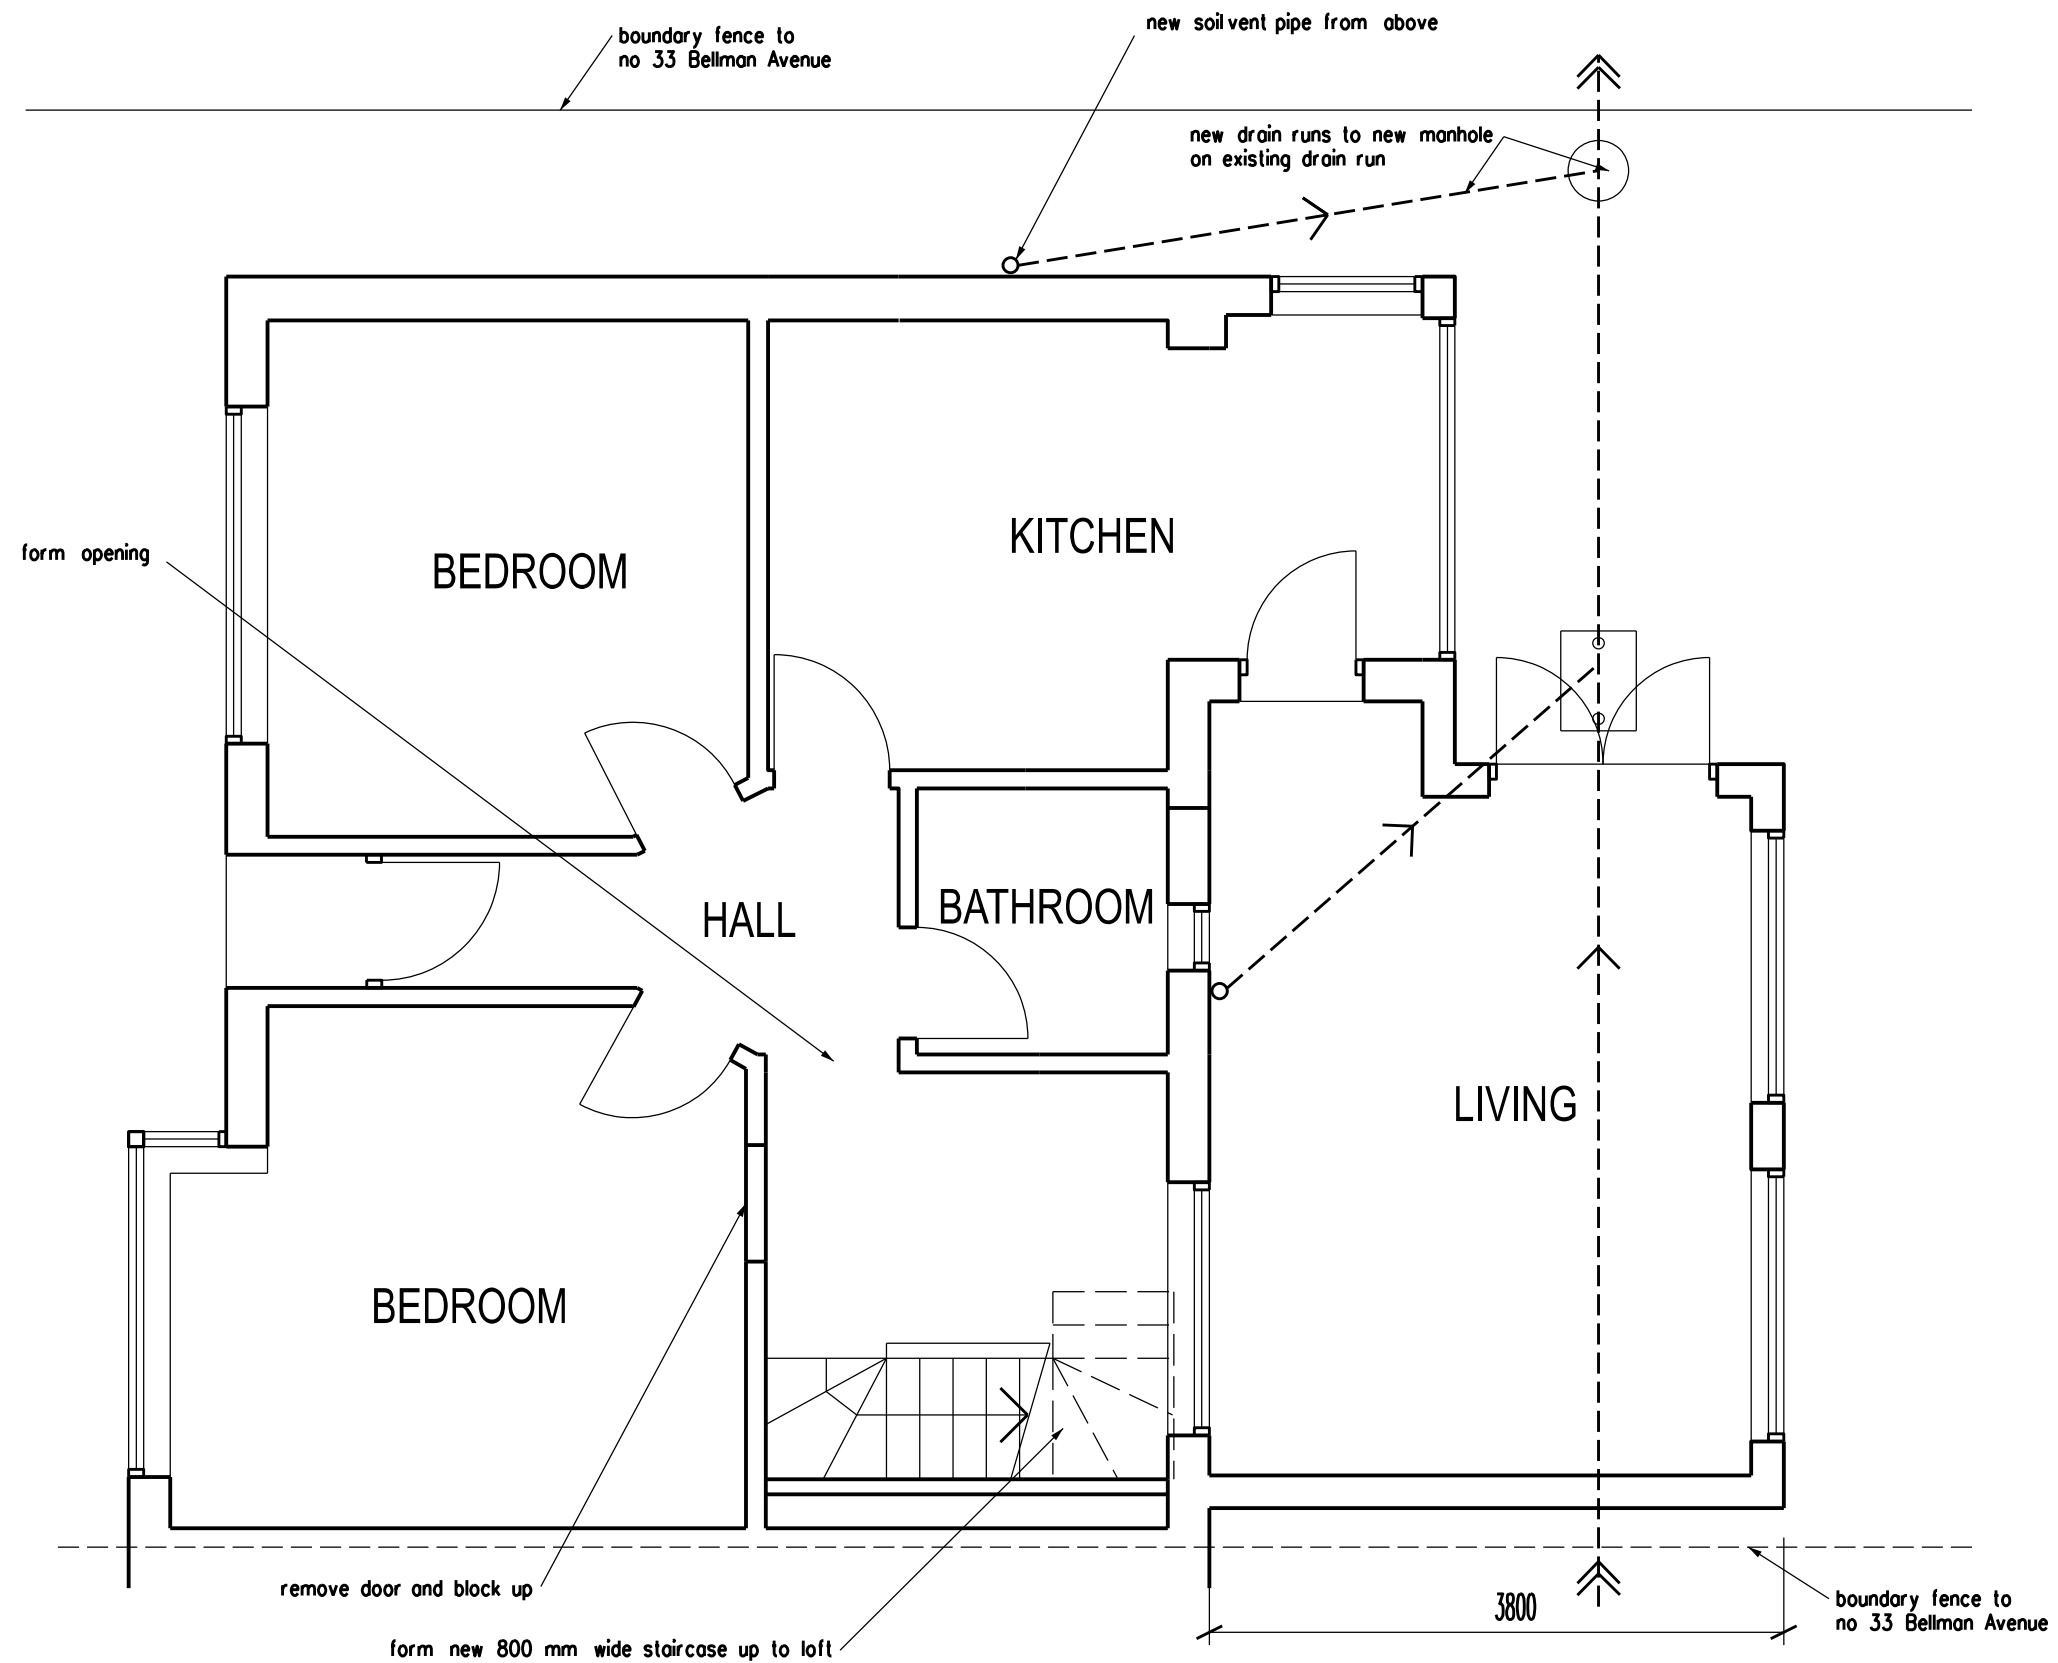


ARCHITECT
TAARCHITECTS
11 JOYDENS WOOD ROAD BEXLEY
KENT DA5 2HS Tel 07905 130591
ta140256@googlemail.com

JOB
PROPOSED LOFT EXTENSION
AT 33 BELLMAN AVENUE
GRAVESEND DA12 1RF

REVISION	DATE
DRAWING PROPOSED GROUND FLOOR PLAN	
SCALE 1:50 AT A3	DATE JULY 2025
DRAWING NO. BT/23	