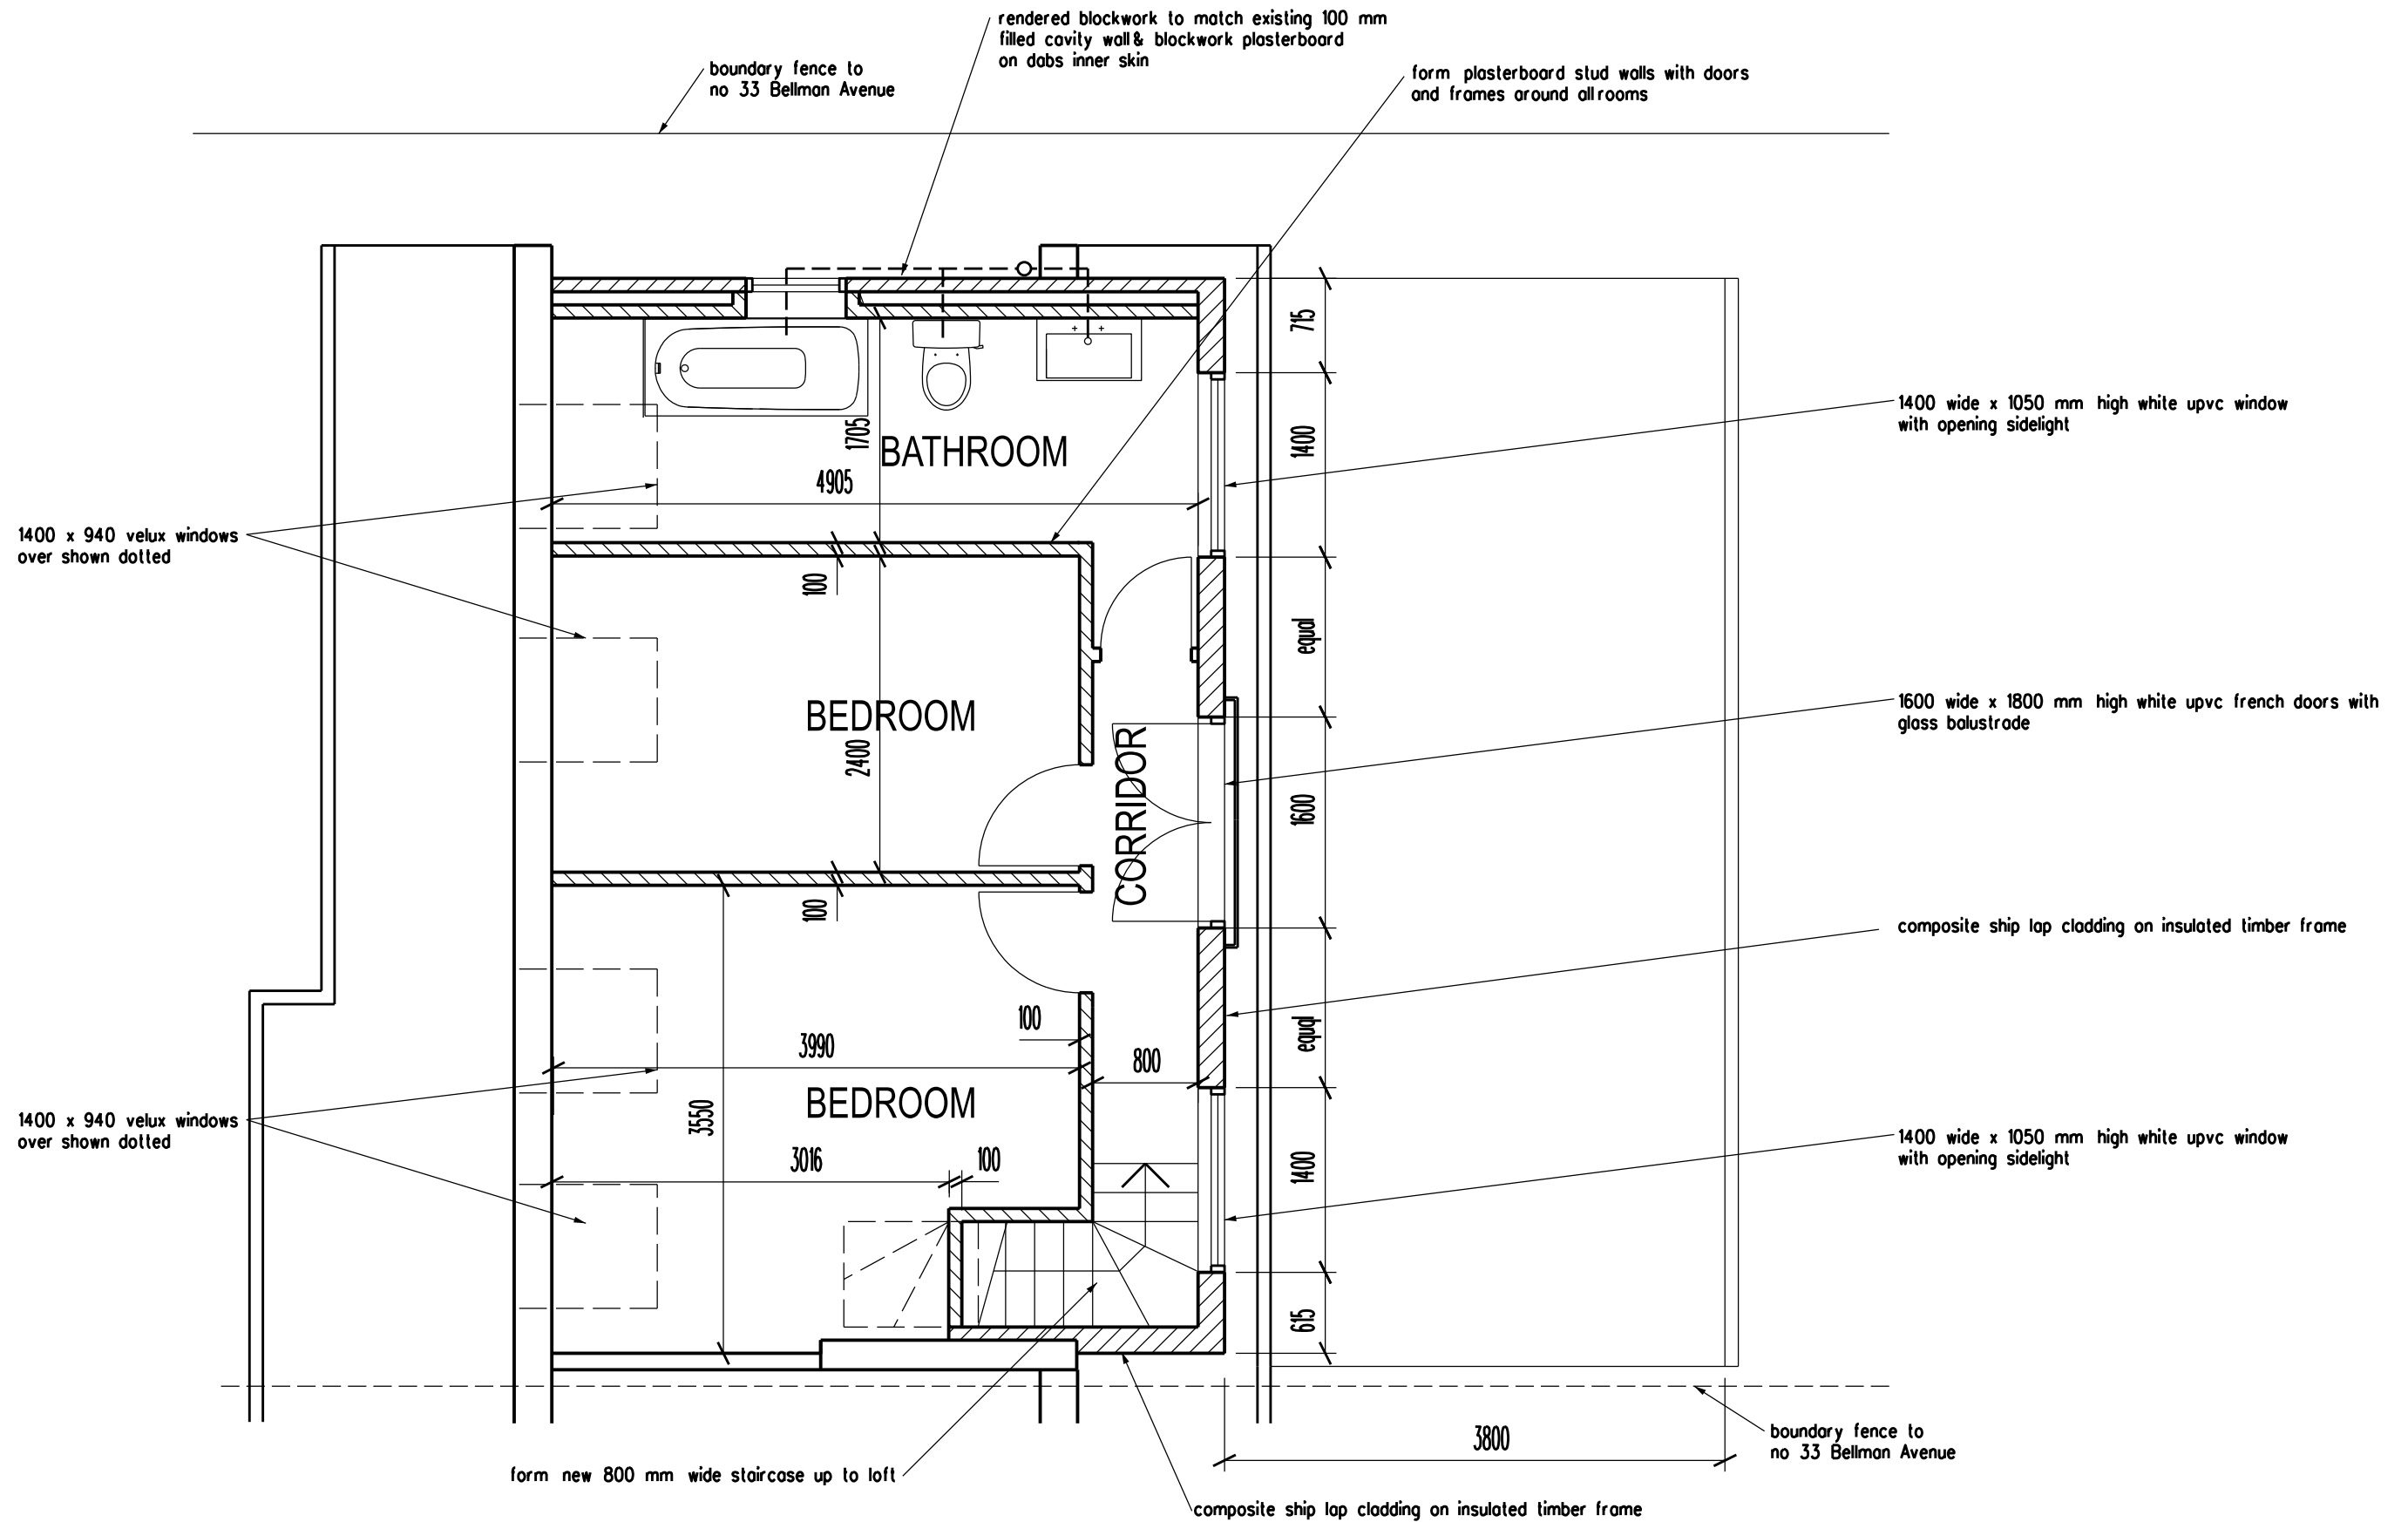


ARCHITECT TAARCHITECTS 11 JOYDENS WOOD ROAD BEXLEY KENT DA5 2HS Tel 07905 130591 ta140256@googlemail.com	JOB PROPOSED LOFT EXTENSION AT 33 BELLMAN AVENUE GRAVESEND DA12 1RF	DRAWING PROPOSED LOFT FLOOR PLAN
		SCALE 1:50 AT A3
		DATE JULY 2025
		DRAWING NO. BT/24