




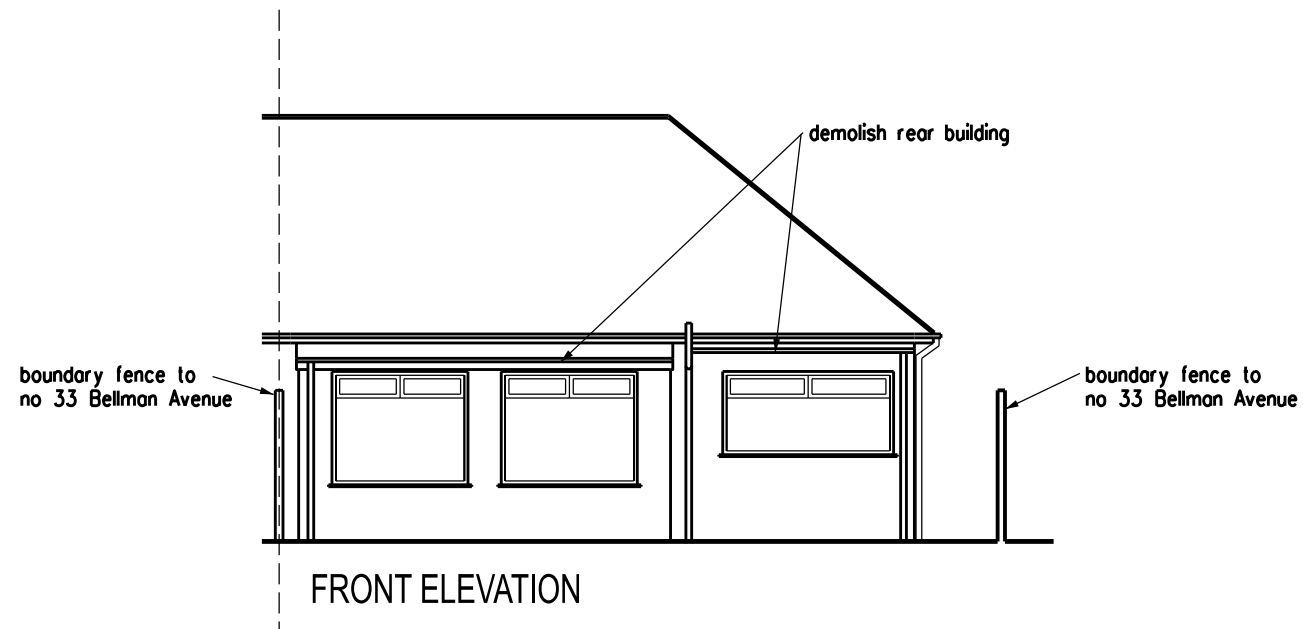


FRONT ELEVATION

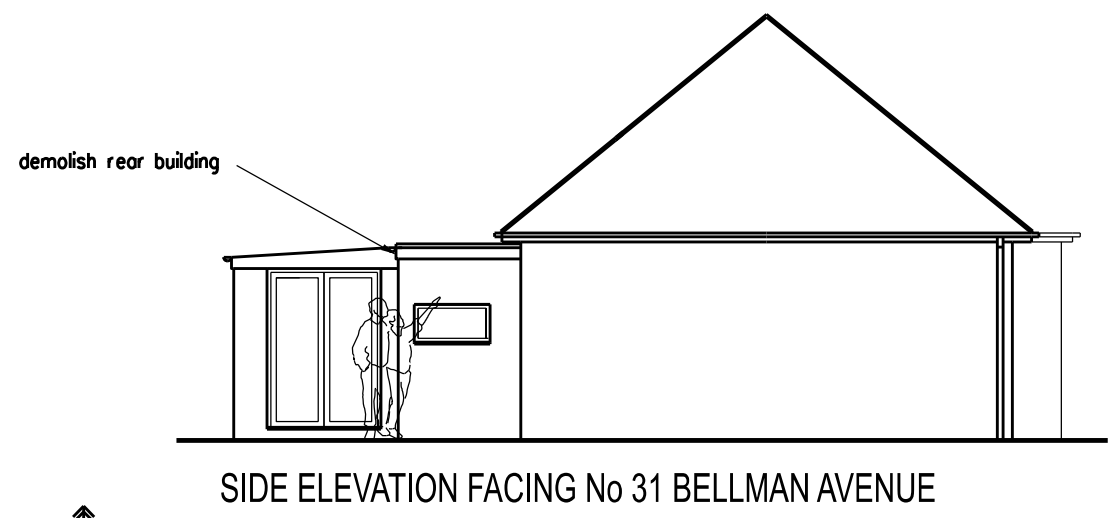


SIDE ELEVATION FACING No 31 BELLMAN AVENUE

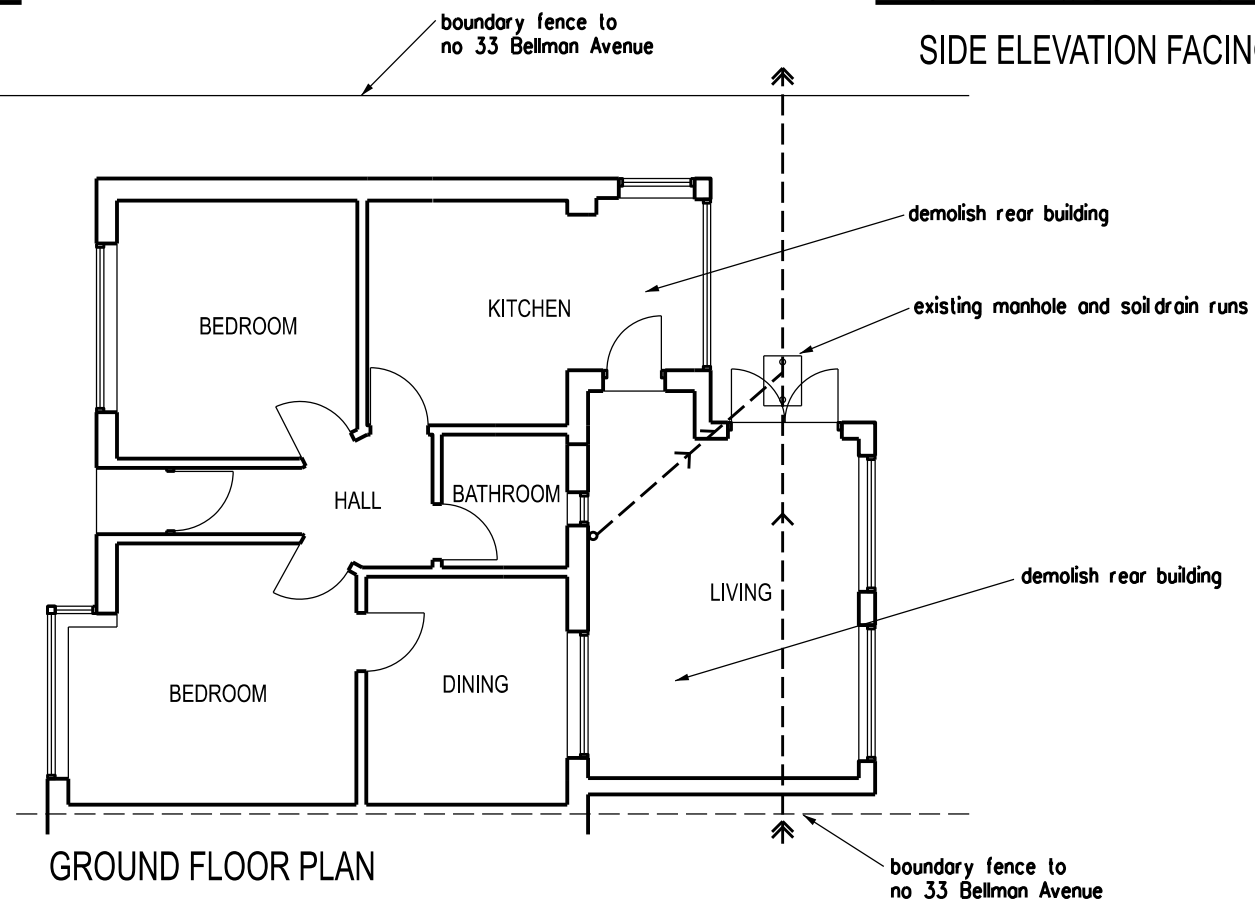


GROUND FLOOR PLAN

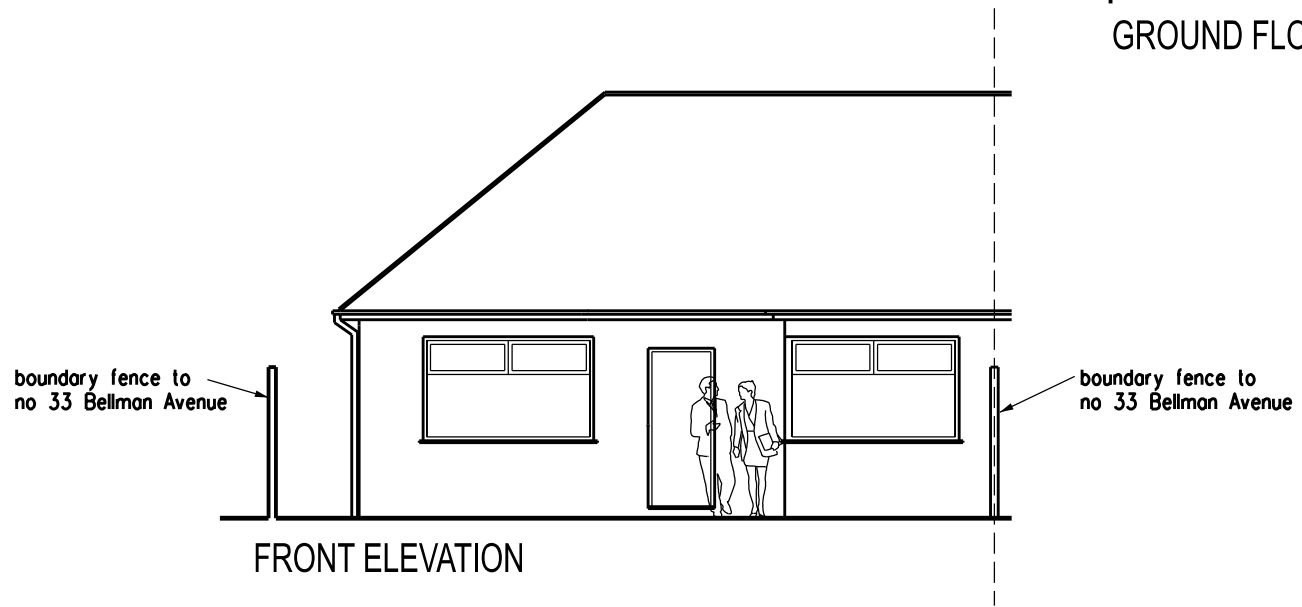

FRONT ELEVATION

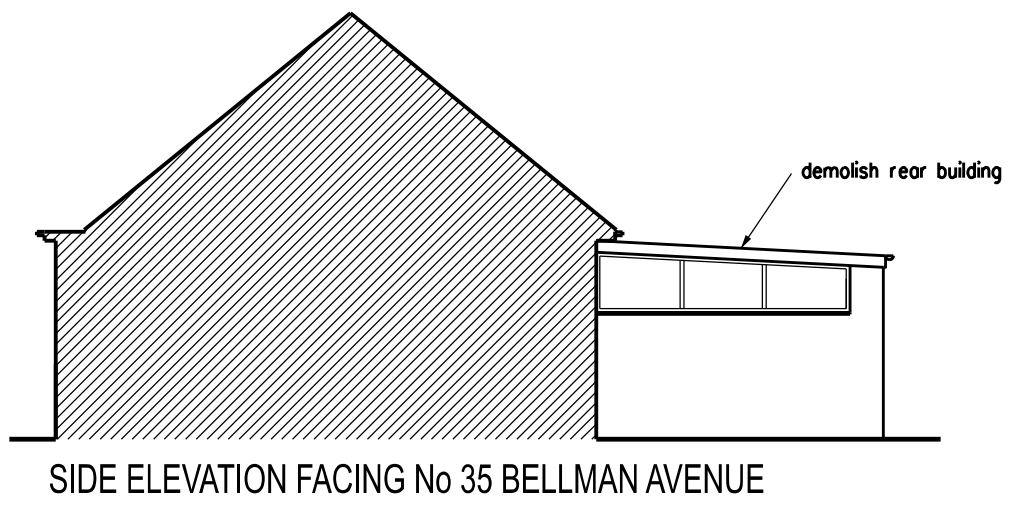

SIDE ELEVATION FACING No 35 BELLMAN AVENUE

 

REVISION	DATE
ARCHITECT TAARCHITECTS 11 JOYDENS WOOD ROAD BEXLEY KENT DA5 2HS Tel 07905 130591 ta140256@googlemail.com	
JOB PROPOSED GROUND FLOOR REAR EXTENSION AT 33 BELLMAN AVENUE GRAVESEND DA12 1RF	
DRAWING EXISTING GROUND FLOOR PLAN AND ELEVATIONS	
SCALE 1:100 AT A3	DATE JULY 2025
DRAWING NO. BT/12	