



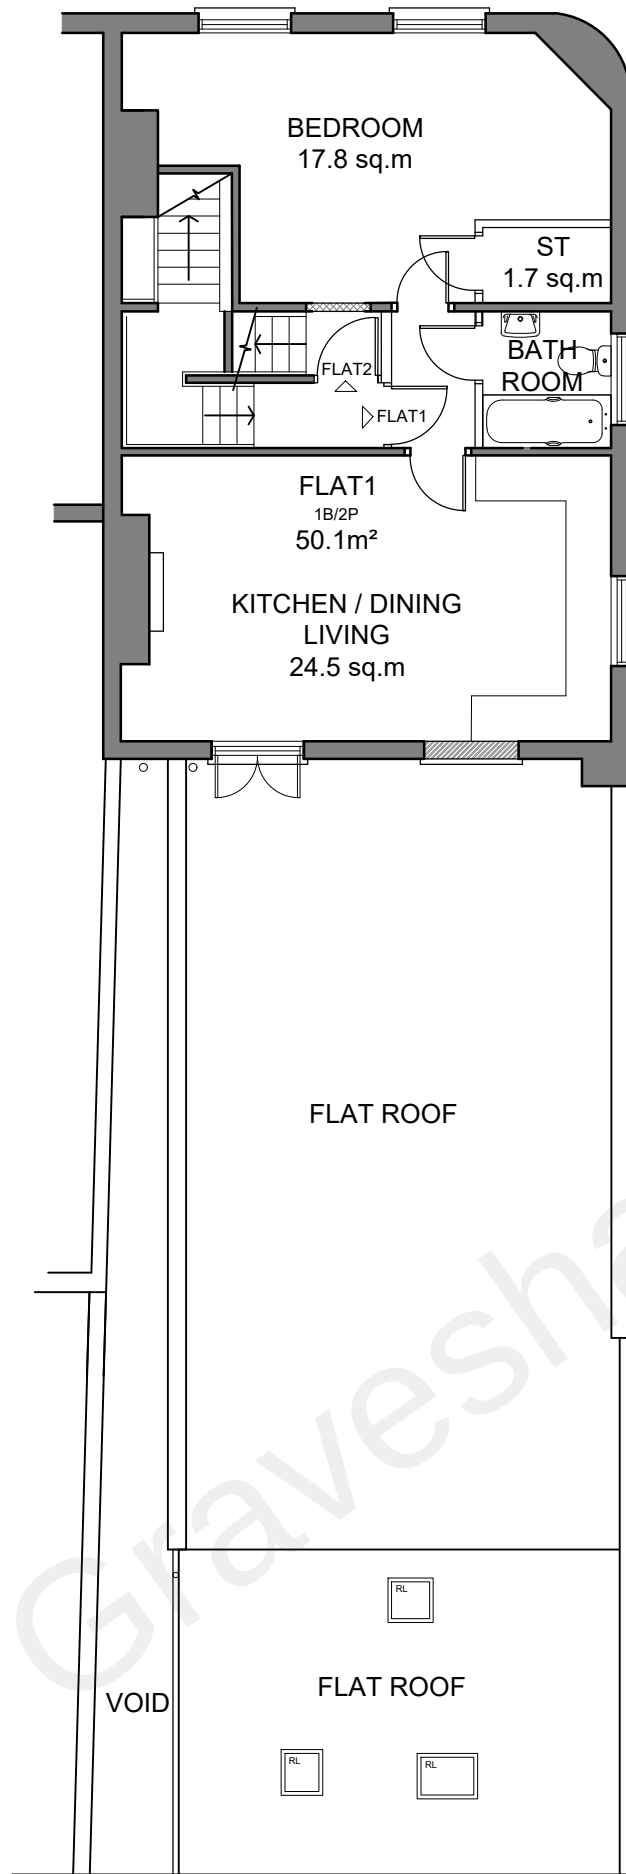

FIRST FLOOR PLAN

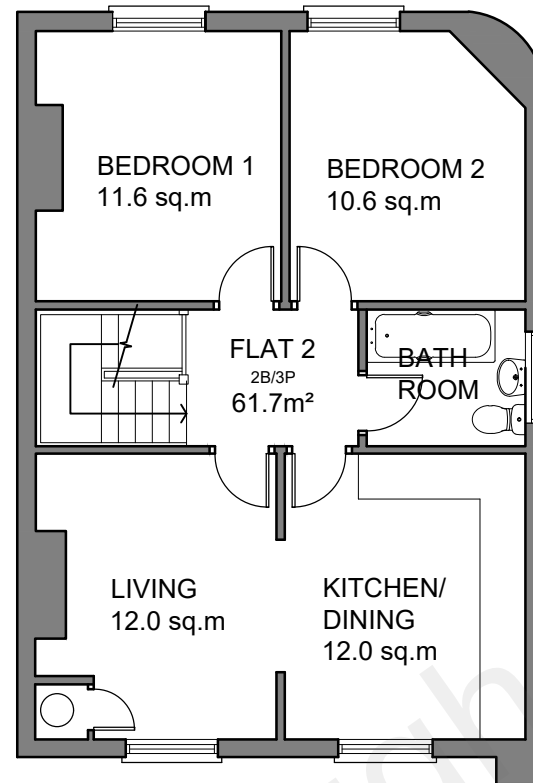

SECOND FLOOR PLAN

NOTES:

- Do not scale from this drawing other than for Planning Purposes. Figured dimensions to be worked to in all cases.
- The contractor is responsible for checking dimensions, tolerances and references. Any discrepancy to be verified with the Architect before proceeding with the works.



SCALE: 1:100



RUSSELL ASSOCIATES
ARCHITECTS

ARCHITECTURE : INTERIOR : PLANNING

UNIT 4 HOPYARD STUDIOS, 13 LOVBOND LANE, GREENWICH SE10 9FY
Tel : 0208 320 0990 Email : info@russellassociates.co.uk

PROPOSED
FIRST & SECOND FLOOR
PLANS

THE PEACOCK PUBLIC HOUSE
78 PEACOCK STREET
GRAVESEND
DA12 1EG

PAGE SIZE : A3
SCALE : 1:100
DATE : 28/01/2021
DRAWN BY : UG
CHECK BY : PR

Dwg. No:

1429-11