




The Contractor is to check all dimensions on site and report any discrepancies to the Contract Administrator. This drawing is to be read in conjunction with all other standard documentation.

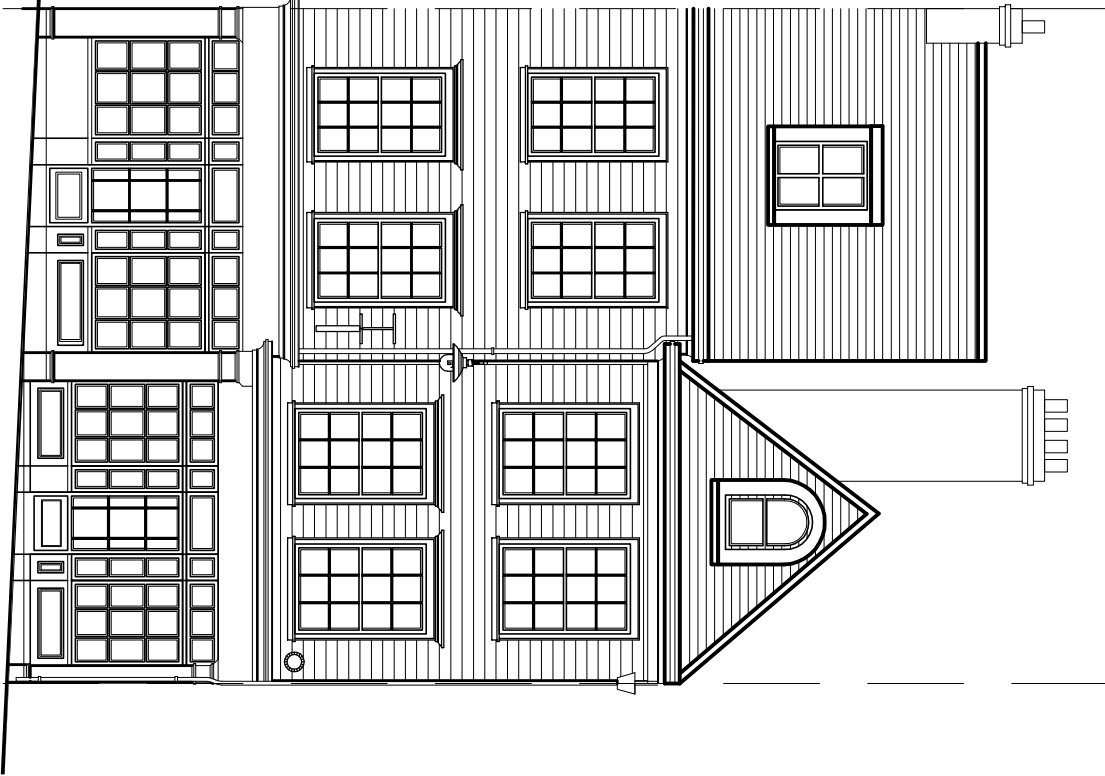

EXISTING FRONT ELEVATION

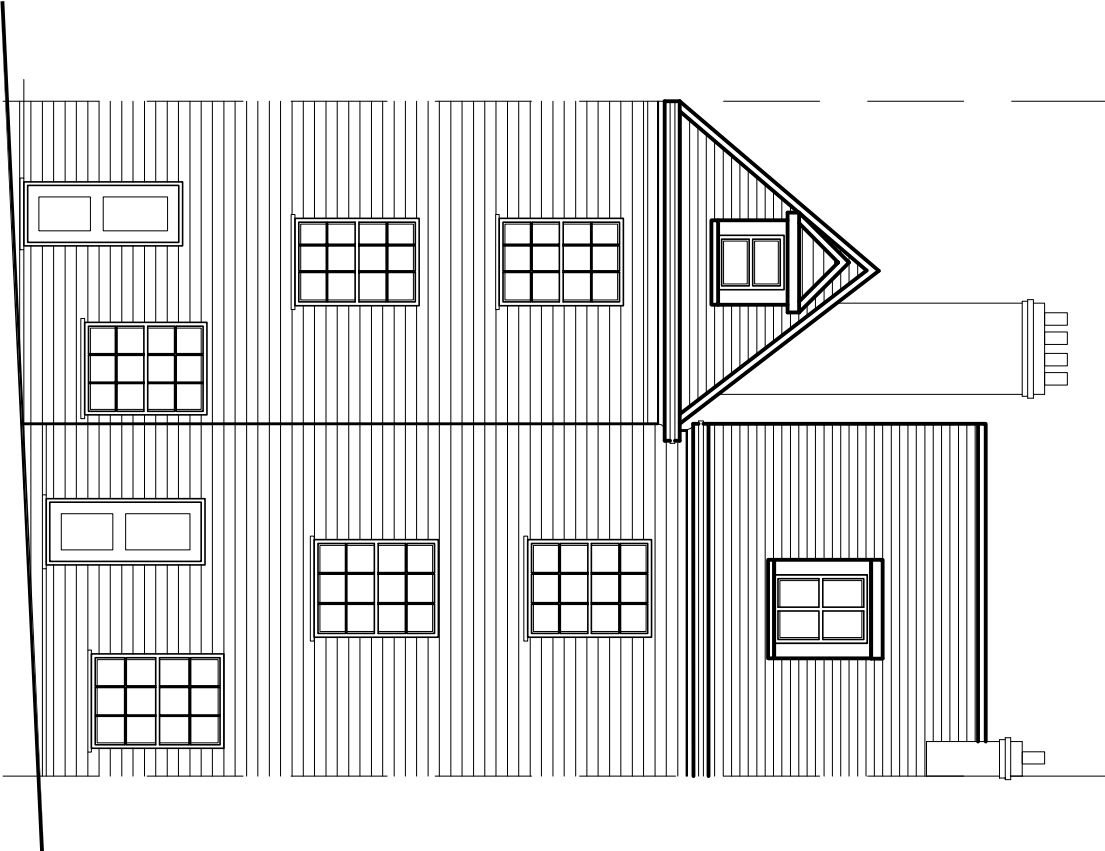

EXISTING REAR ELEVATION

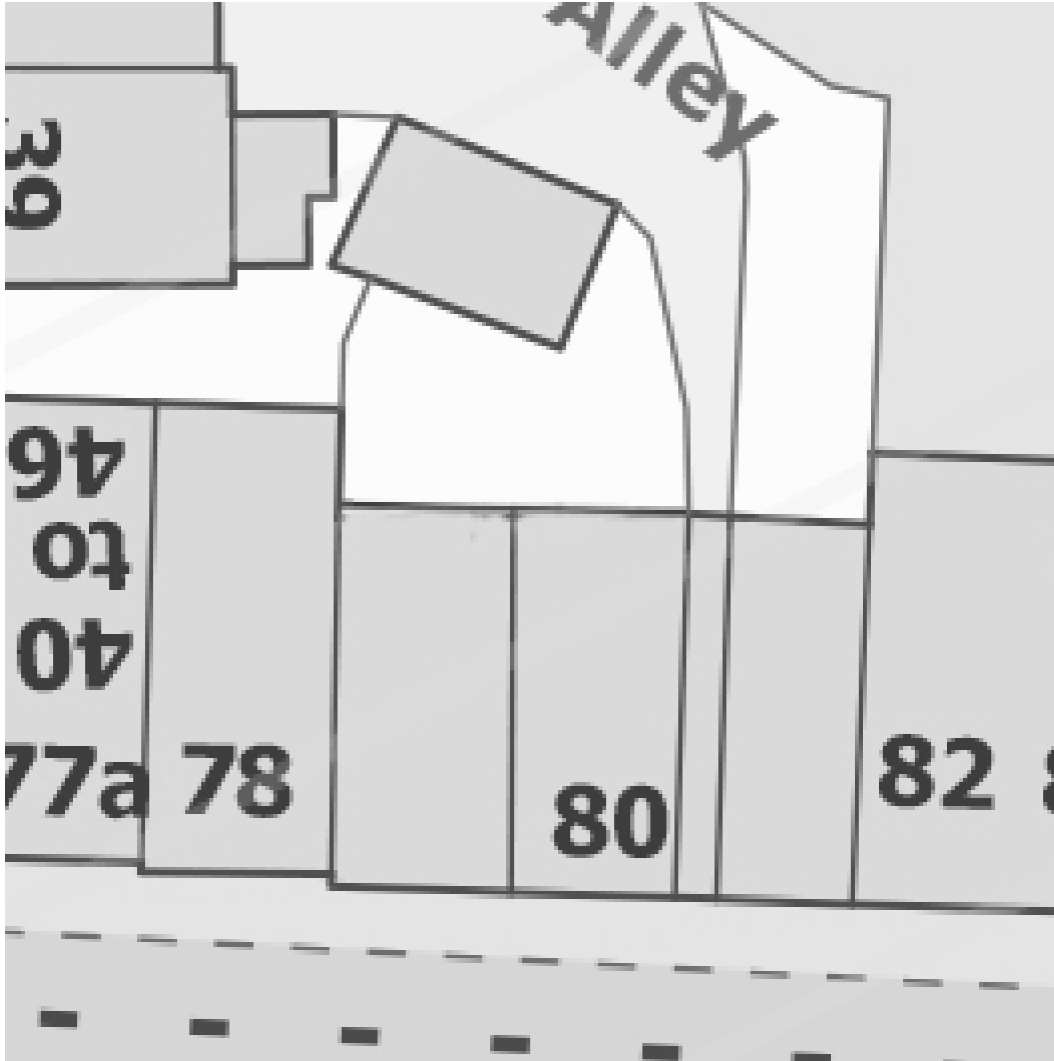

EXISTING BLOCK PLAN - SCALE 1:200

rev.	description	date	chkd.
	 Design And Plan CONSULTANTS	93 Colmandene Crescent, Orpington, Kent BR5 2RA 020 3004 9238 07931 931 035	s.nappai@dapconsultants.co.uk www.dapconsultants.co.uk

project : 79-80 High Street
Gravesend

drawing title :

Existing Elevations

drawn: SN	chkd : SS	date: 20.07.2022
status: Planning		
scale: 1:100@A3		
proj no : 1961	drg no: 02	rev no: A