



Notes:

- Do not scale from this drawing.
- All dimensions to be verified on site and is in mm.
- Builder to verify all dimensions, heights and levels prior to commencement of work.
- All documents shall be checked to ensure that they are compatible by the contractor before construction commences. In the event of apparent ambiguity or contradiction the engineer and/ or architect shall be notified immediately.
- The contractor in preparing his estimate shall visit the site and acquaint himself with the problems involved.
- The contractor shall issue all statutory notices to the local Authority during progress and completion of works.

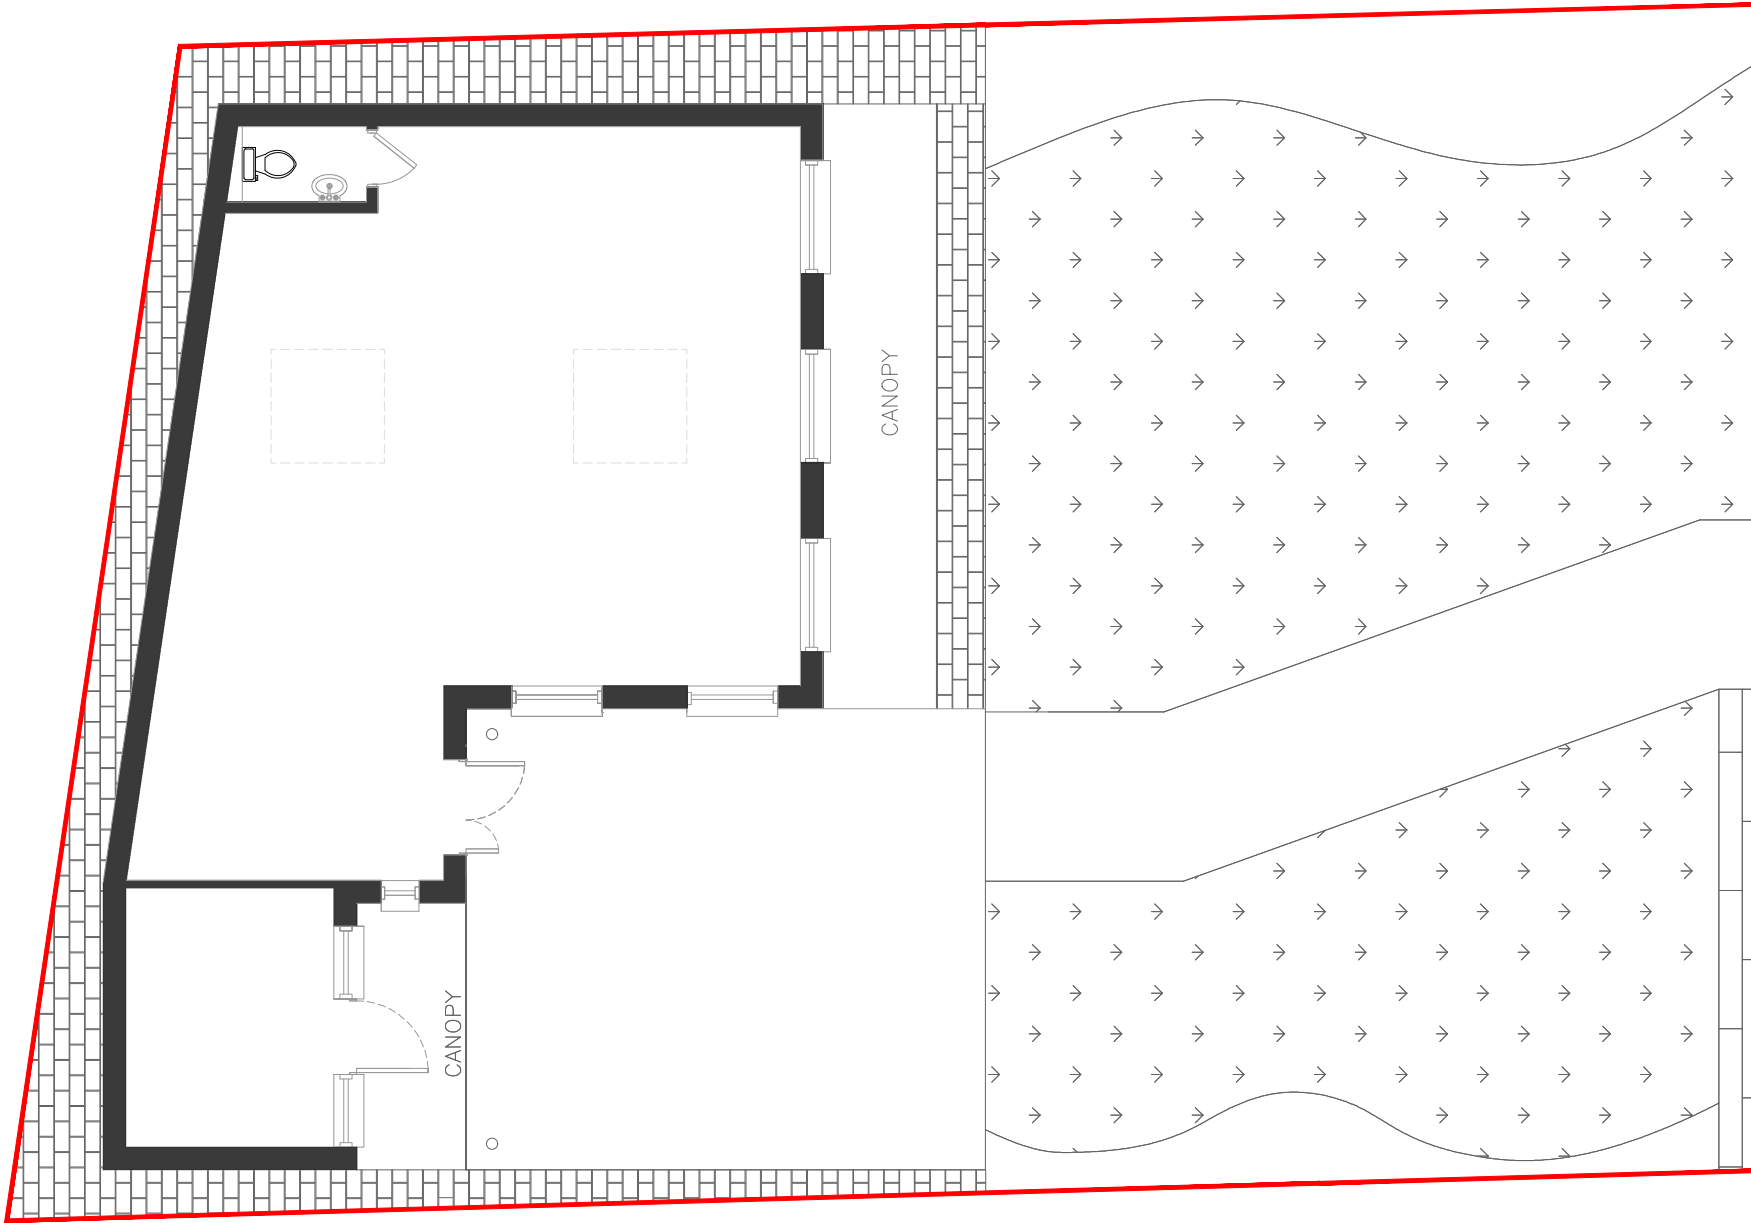


Original Ground Floor Plan
1:100

Original/Existing Elevations
1:100

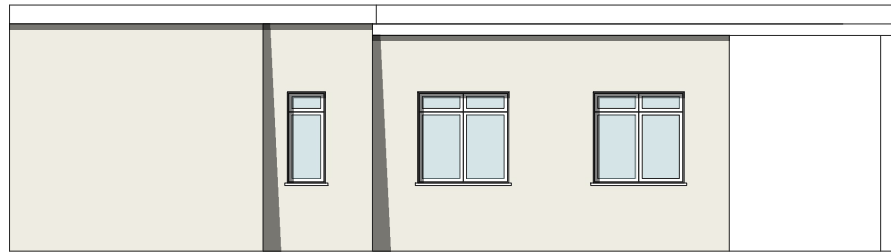

North Elevation

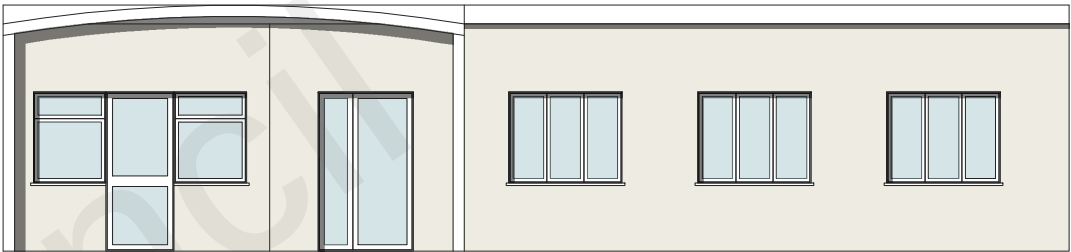


West Elevation



East Elevation




South Elevation

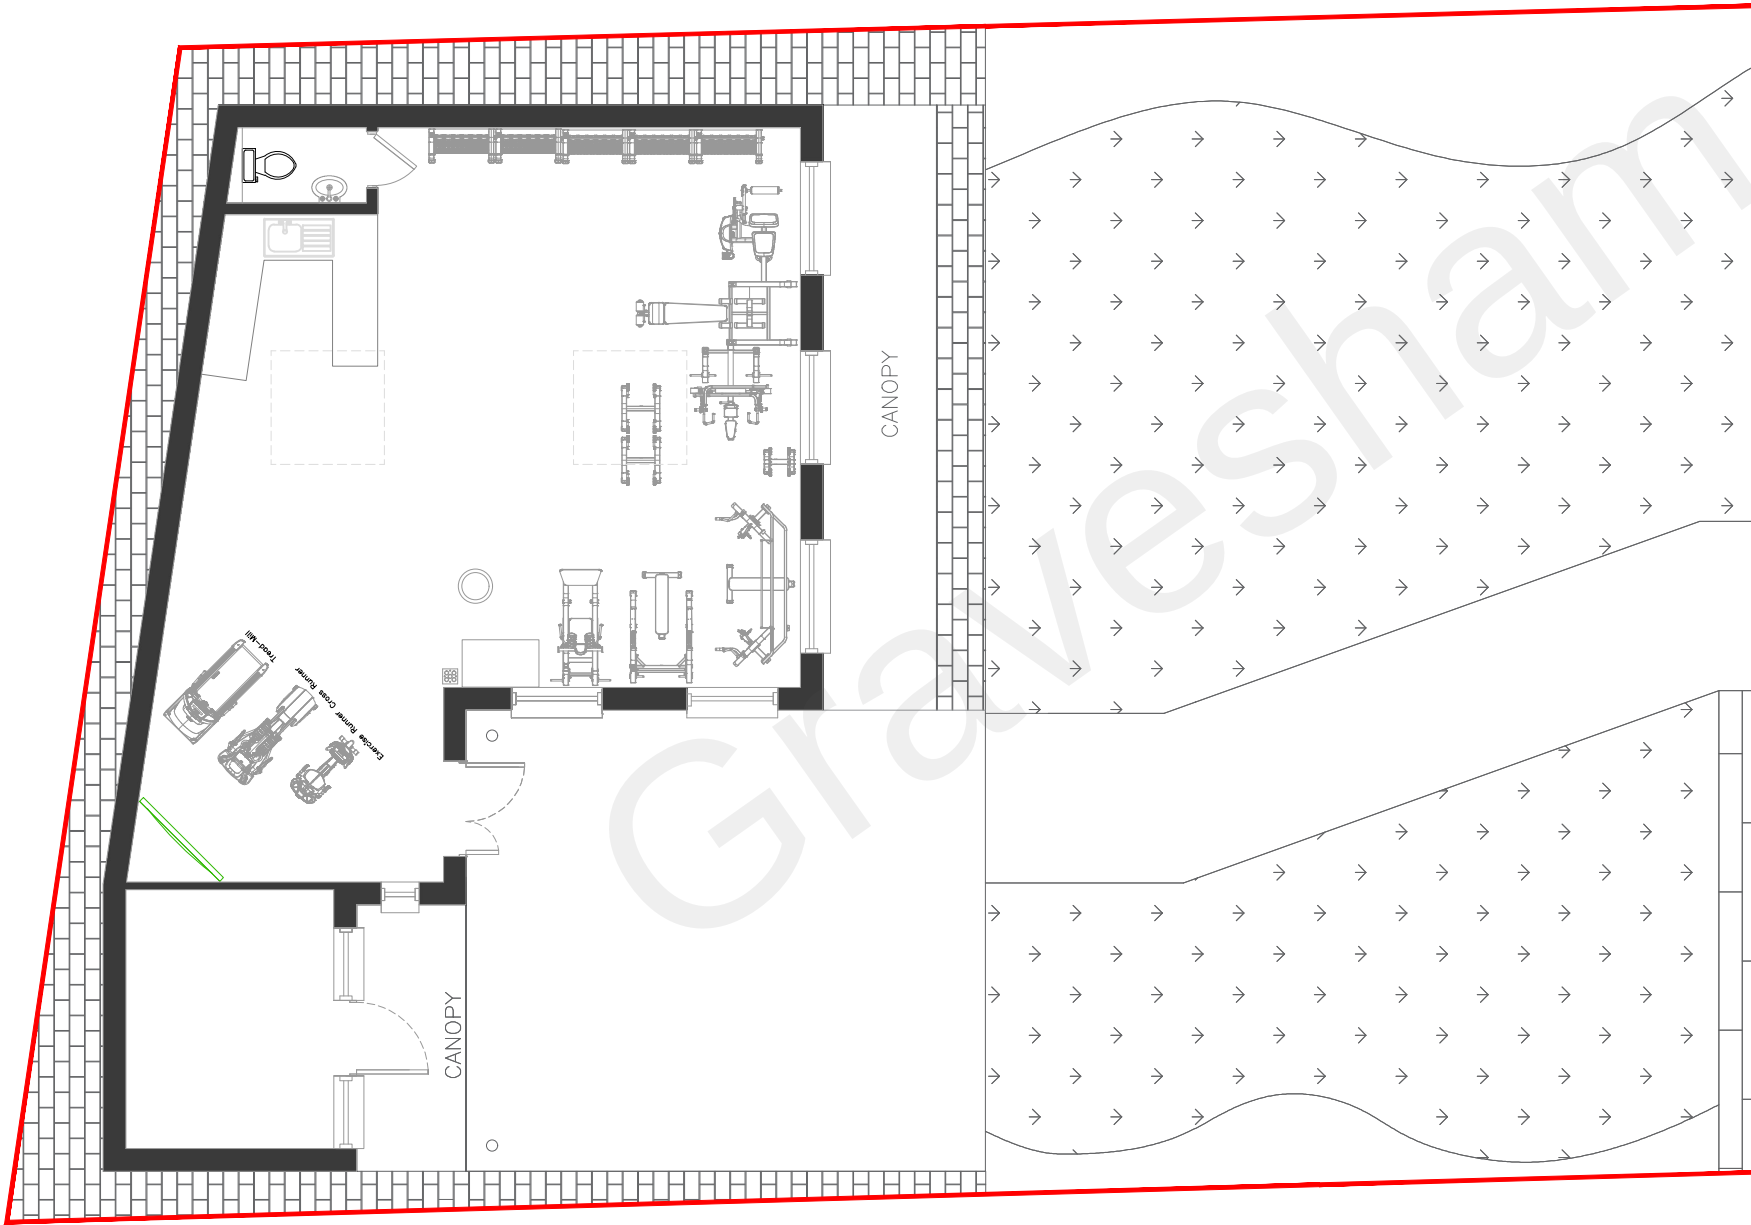

Existing Ground Floor Plan
1:100

Location Plan
1:1250

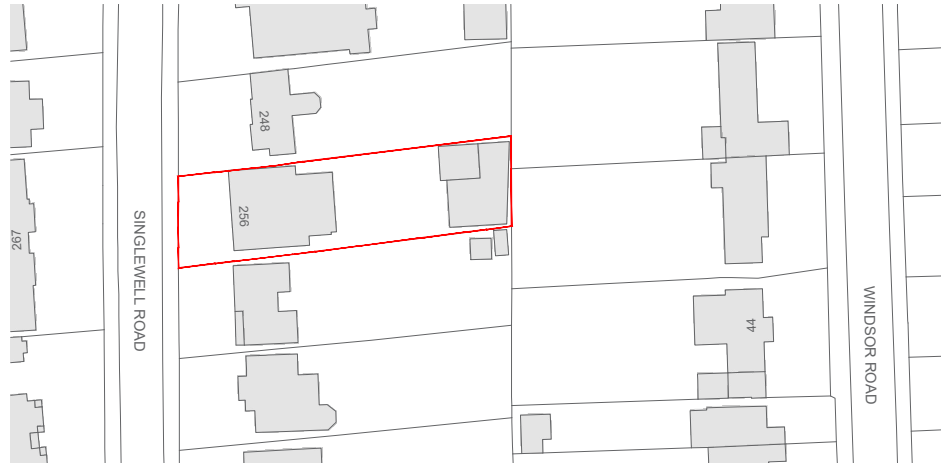

A	-	-	-/-/-
REV:	DESCRIPTION:	BY:	DATE:

STATUS: PLANNING



Whitehall Place
47 The Terrace,
Gravesend, Kent
DA12 2DL
01474 247 787
info@barronedwards.co.uk
www.barronedwards.co.uk

SITE: 256 Singlewell Road
Gravesend
Kent
DA11 7RE

TITLE: Original and Existing Floor Plan
Original and Existing Elevations
Location Plan

SCALE AT A0: 1:100/1:1250	DATE: 28.09.2021	DRAWN: SR
PROJECT NO: 2109 02 - A	DRAWING NO: 001	REVISION: A

