




Note
This drawing is protected by copyright and must not be copied or reproduced without the written consent of Graham Simpkin Planning. All dimensions and sizes to be checked on site. North points are indicative. ©

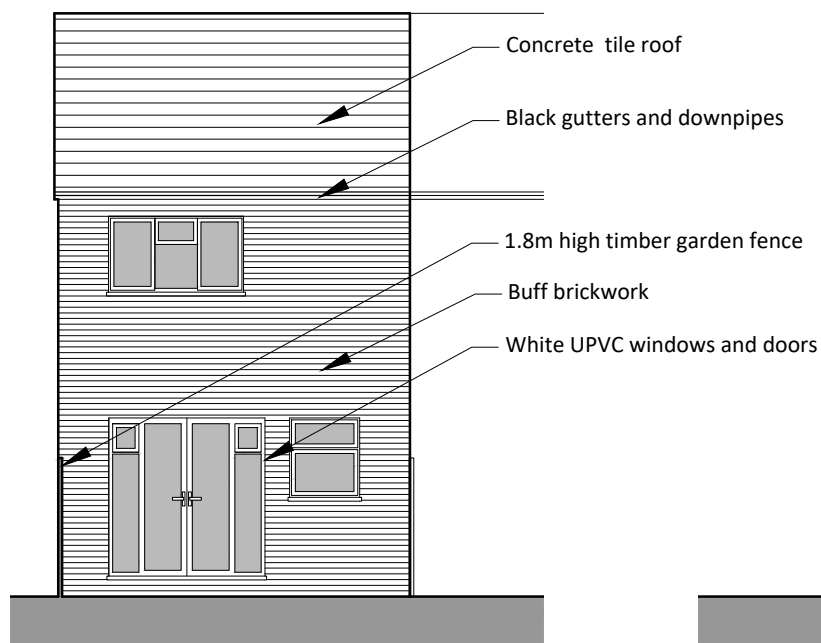


Pre Existing Rear (North) Elevation
1:100

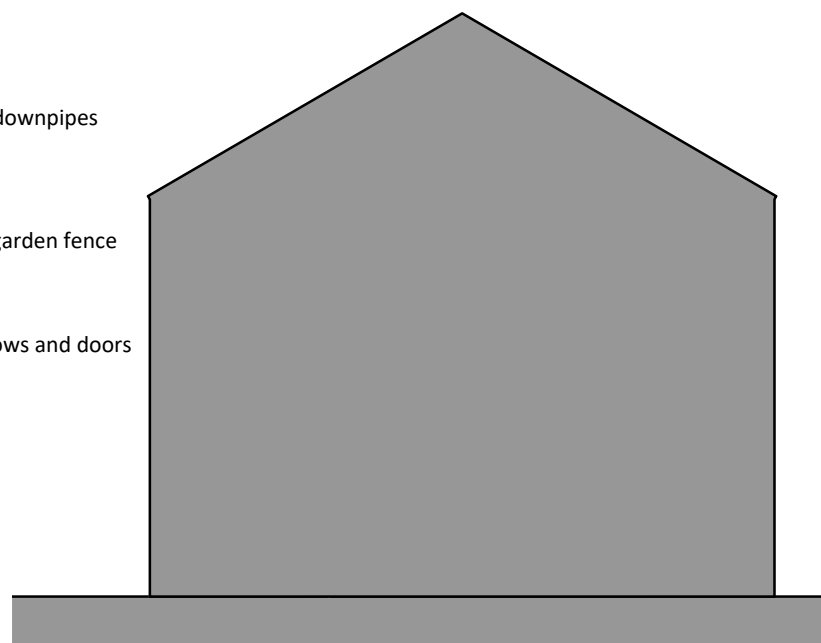


Pre Existing Side (West) Elevation
1:100

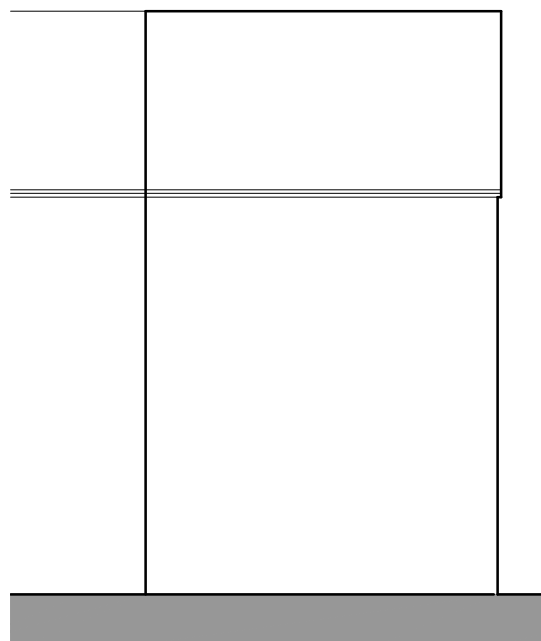

Pre Existing Front (South) Elevation 1:100

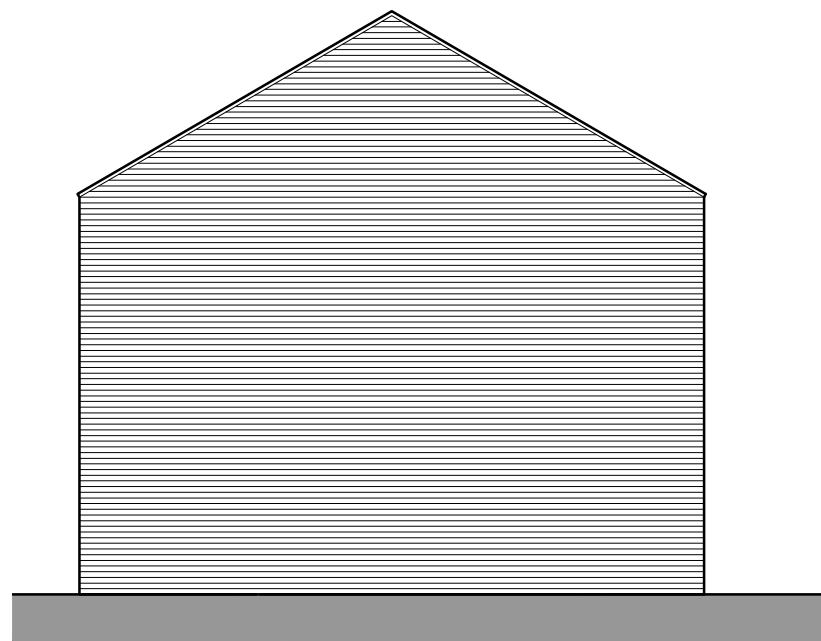

Pre Existing Side (East) Elevation
1:100

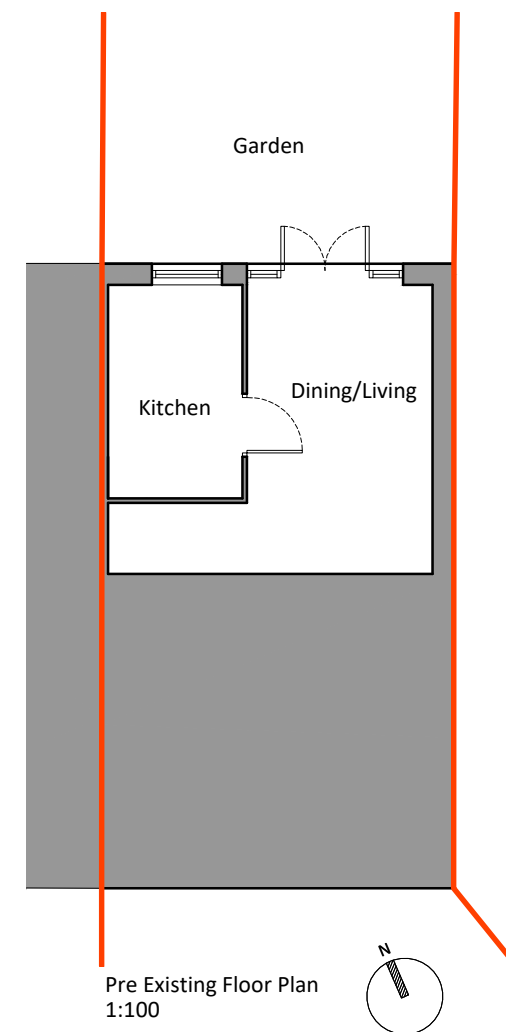

2 The Parade, Ash Road, Hartley
Longfield, Kent DA3 8BG

Tel: 01474 703705
www.grahamsimpkinplanning.co.uk
Email: webmail@grahamsimpkinplanning.co.uk

Project Title 41 Cobsdene, Gravesend, DA12 5JB		Job No 3984
Drawing Title Pre Existing Floor Plan and Elevations	Drawing No 02	Revision -
Date 30.10.2023	Drawn by MS	Checked by SC
Scale 1:100 @ A3	Note	

