




Note
This drawing is protected by copyright and must not be copied or reproduced without the written consent of Graham Simpkin Planning. All dimensions and sizes to be checked on site. North points are indicative. ©

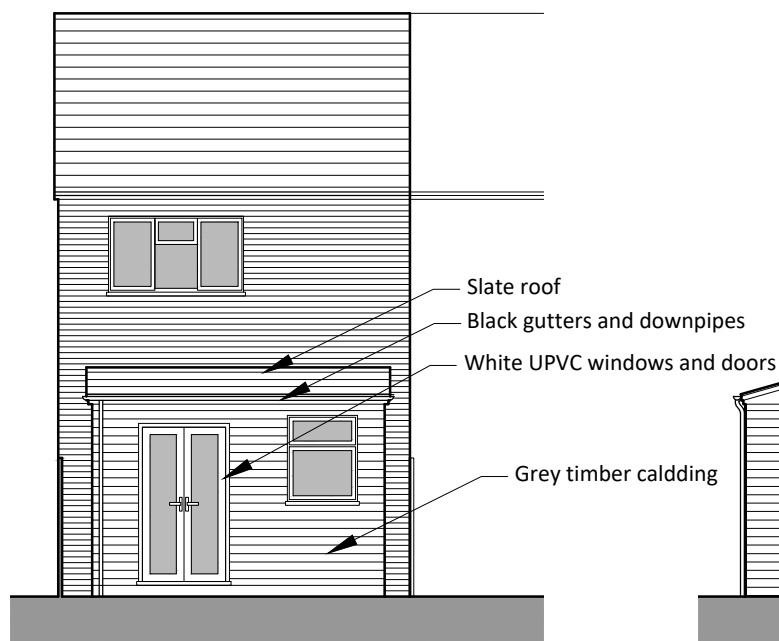


Existing Rear (North) Elevation
1:100

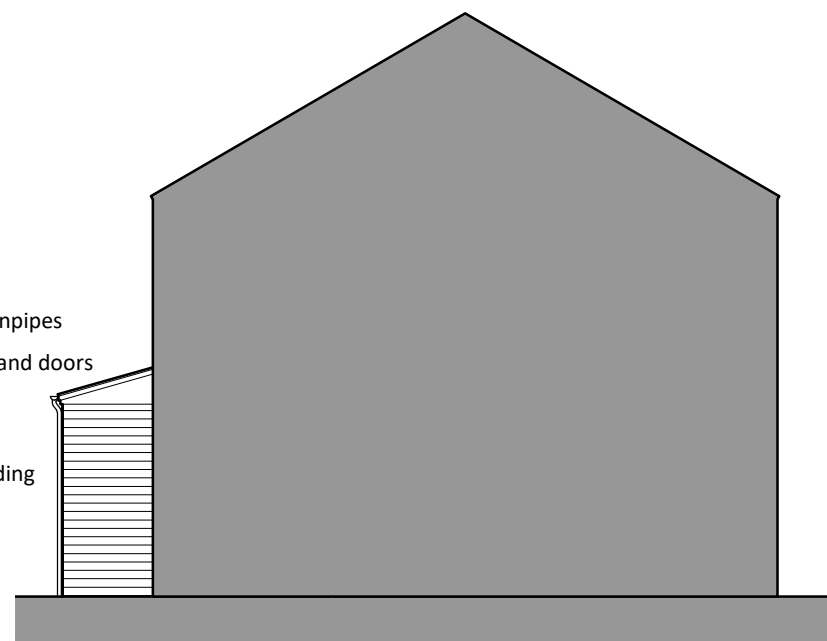


Existing Side (West) Elevation
1:100

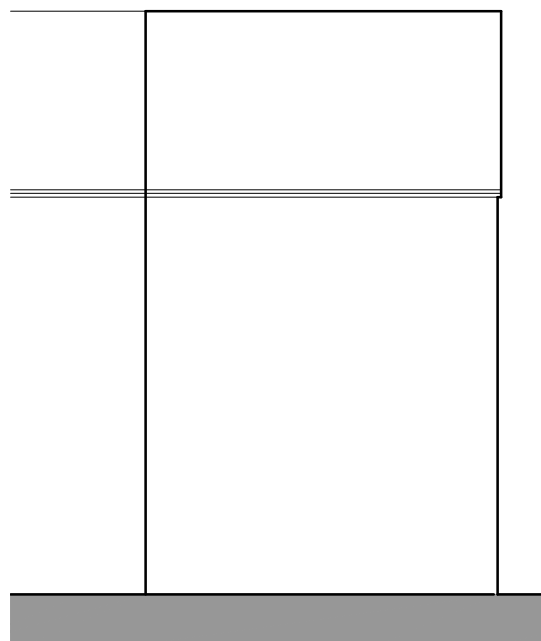

Existing Front (South) Elevation 1:100

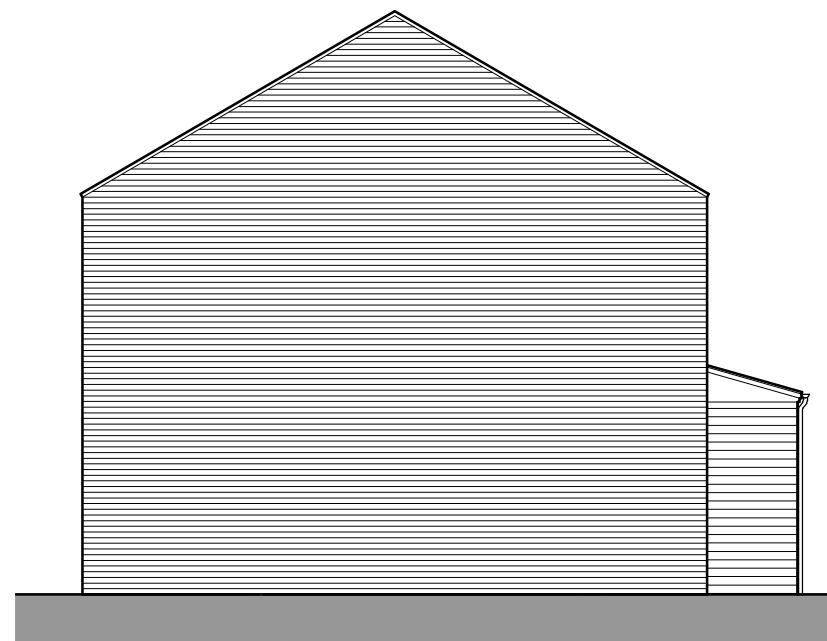

Existing Side (East) Elevation
1:100

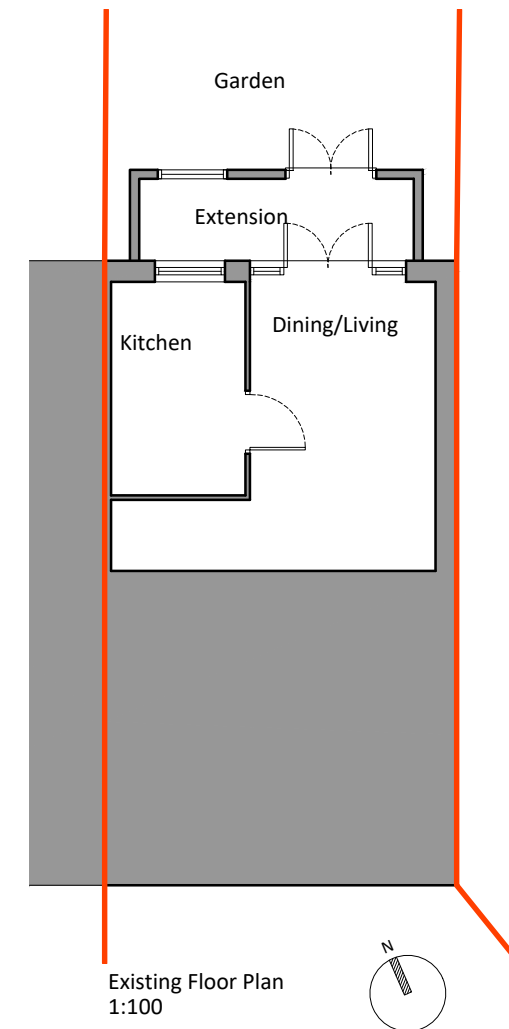

Existing Floor Plan
1:100



2 The Parade, Ash Road, Hartley
Longfield, Kent DA3 8BG

Tel: 01474 703705
www.grahamsimpkinplanning.co.uk
Email: webmail@grahamsimpkinplanning.co.uk

Project Title 41 Cobsdene, Gravesend, DA12 5JB		Job No 3984
Drawing Title Existing Floor Plan and Elevations	Drawing No 04	Revision -
Date 31.10.2023	Drawn by MS	Checked by SC
Scale 1:100 @ A3	Note	

