




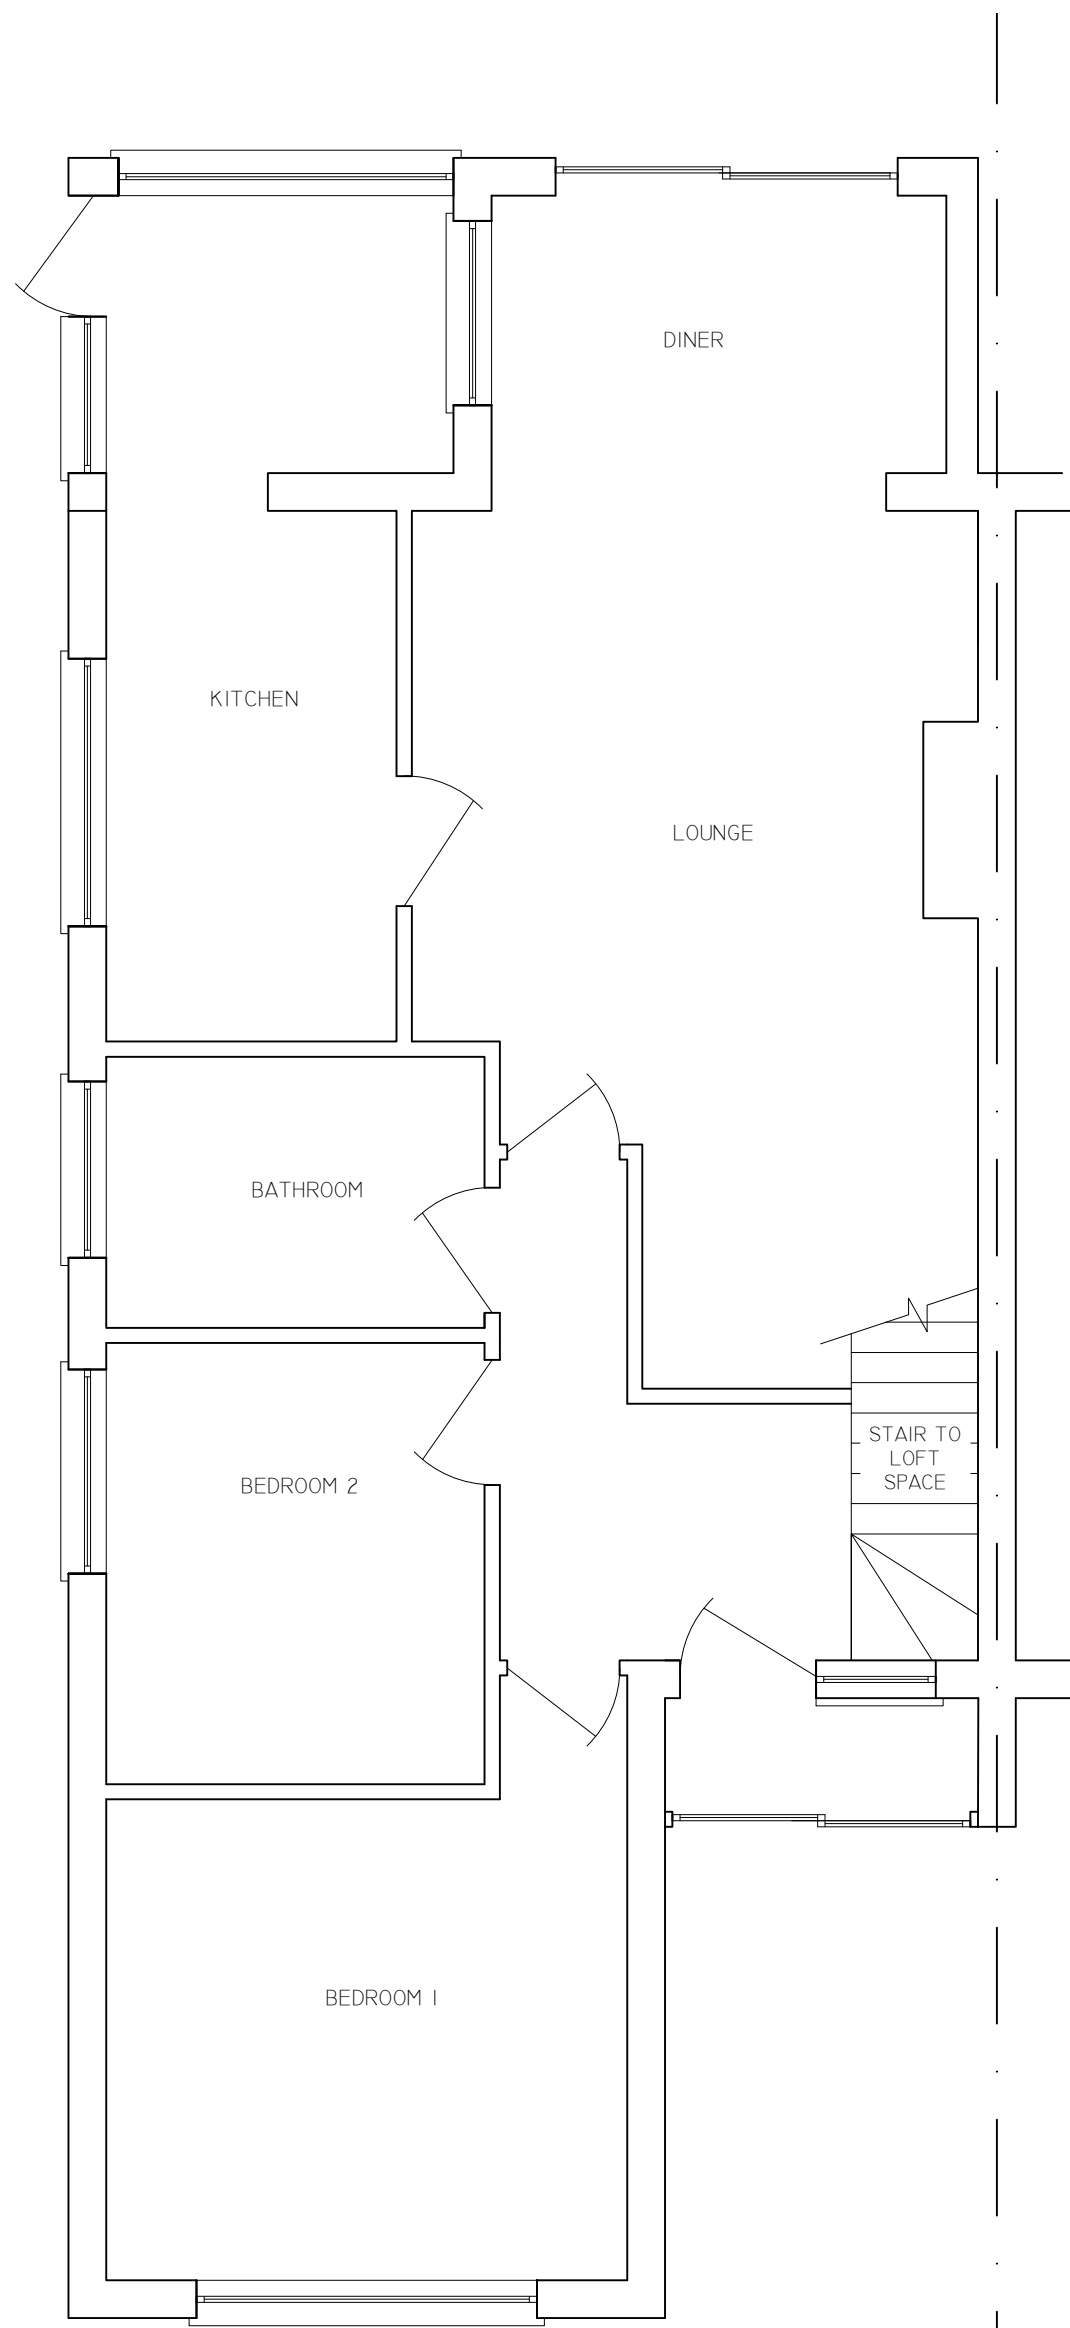

GROUND FLOOR PLAN (1:50)
EXISTING

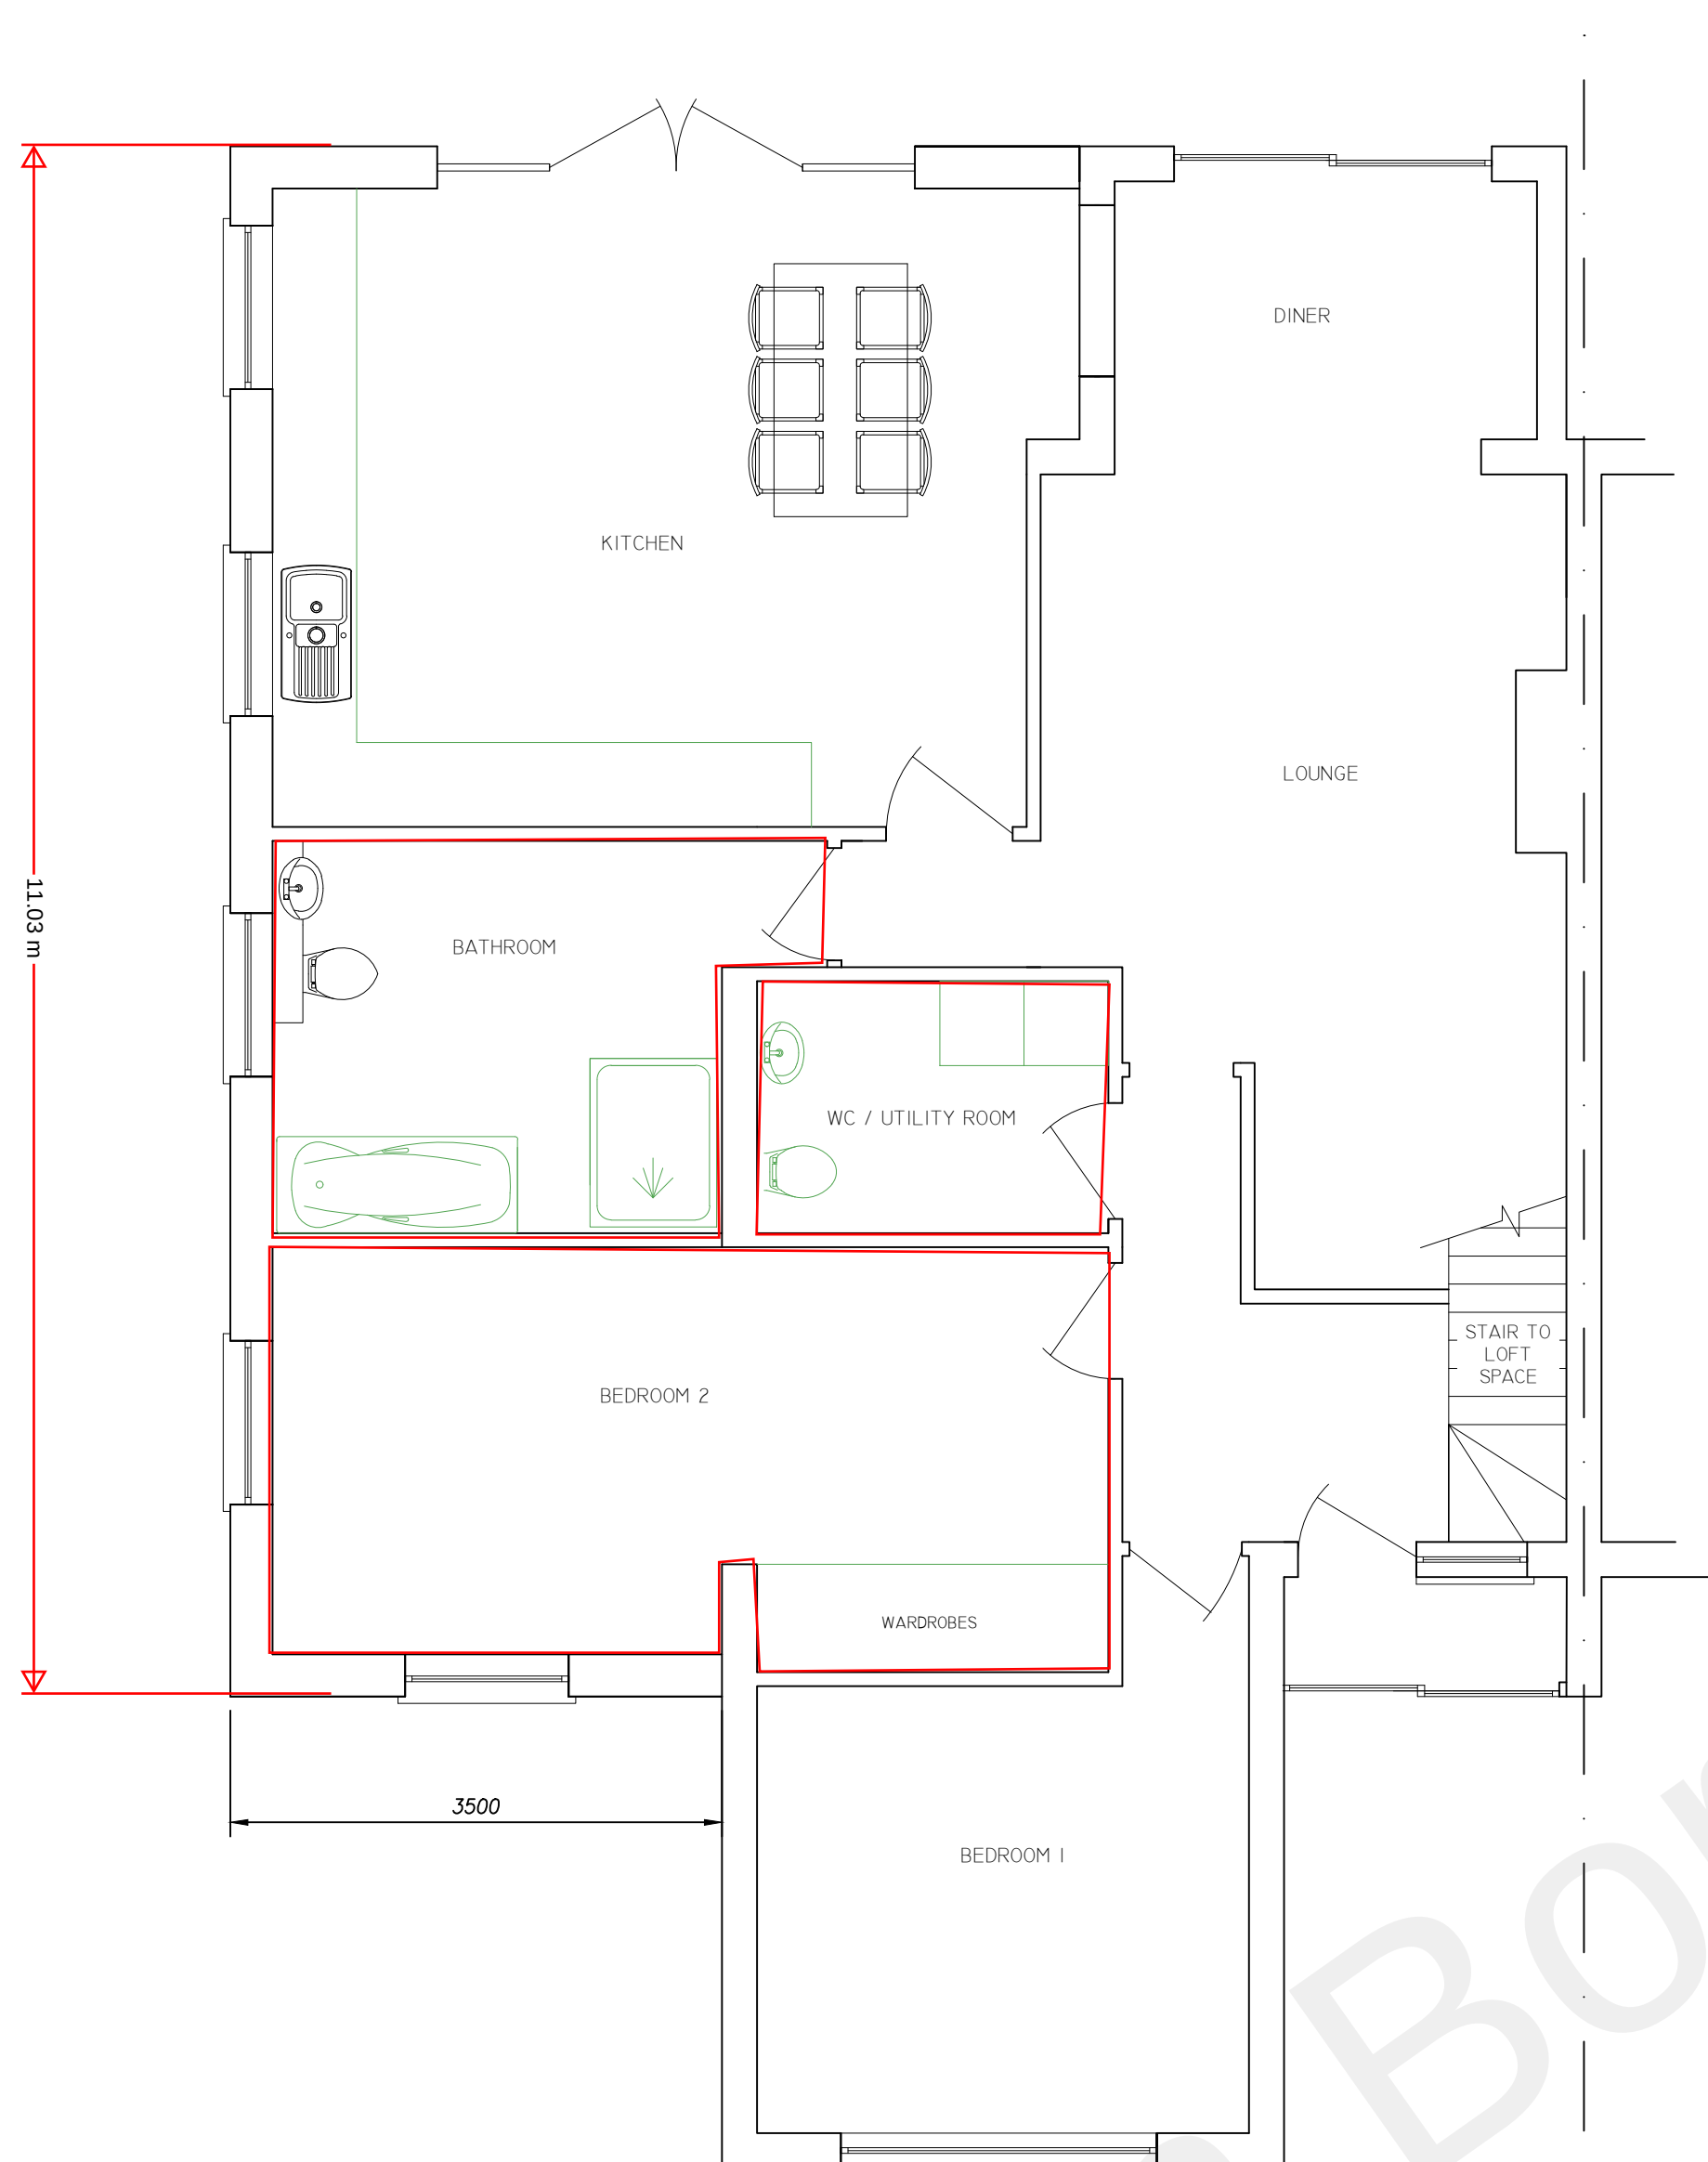

GROUND FLOOR PLAN (1:50)
PROPOSED

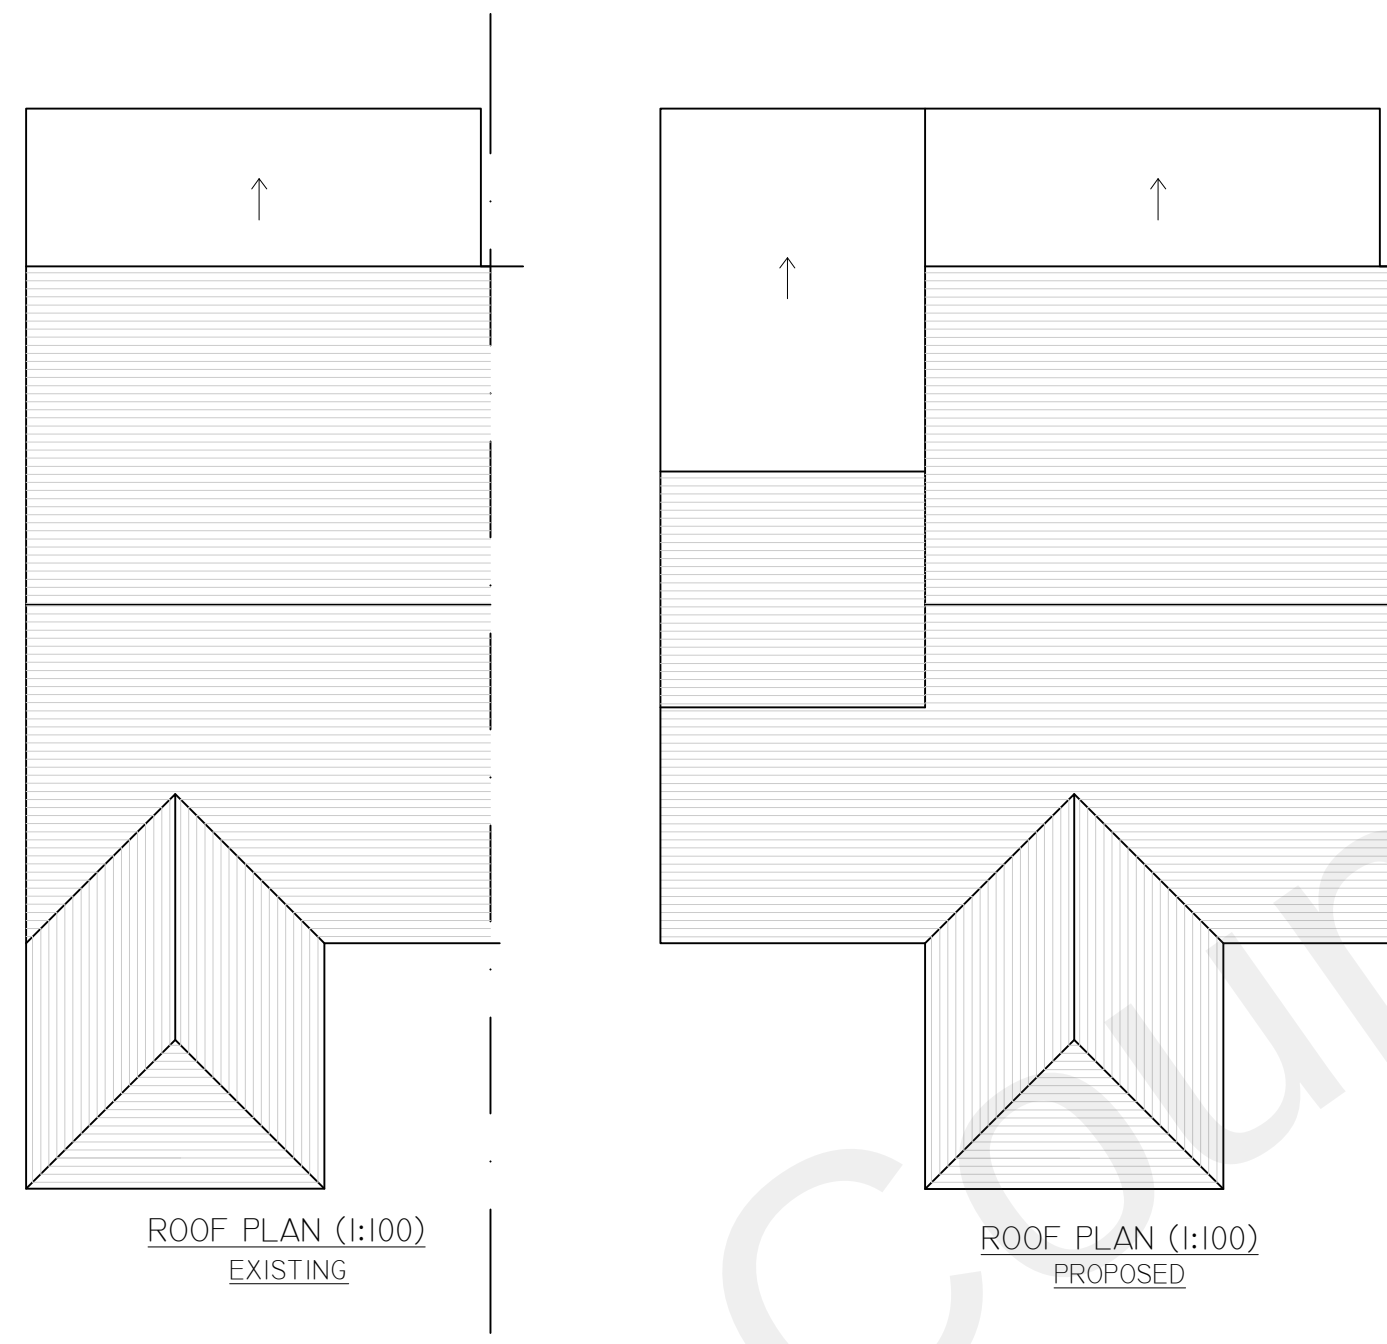


ROOF PLAN (1:100)
EXISTING

ROOF PLAN (1:100)
PROPOSED




SITE LOCATION PLAN (1:1250)

1:1250 10 20 30 40 50 60 70 80 90 100

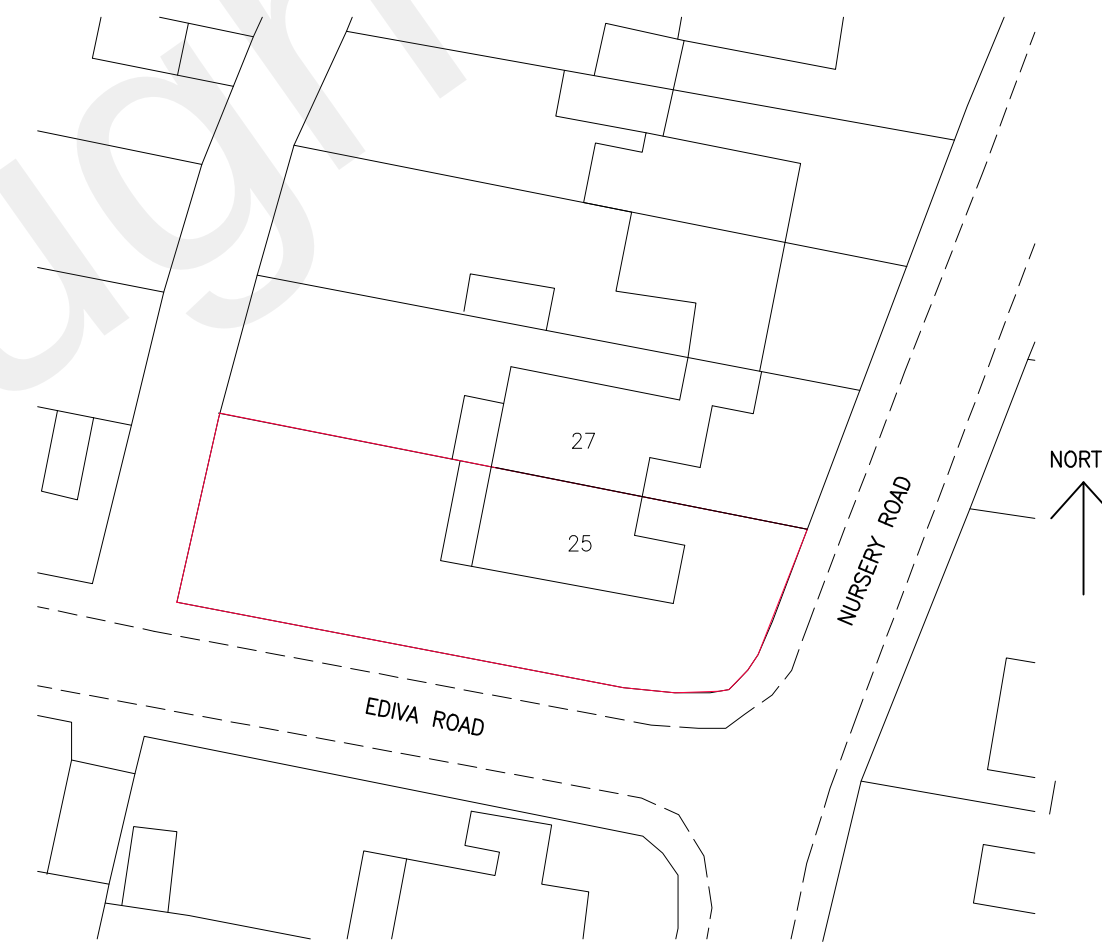

BLOCK PLAN (1:500)
EXISTING

1:500 10 20 30 40 50

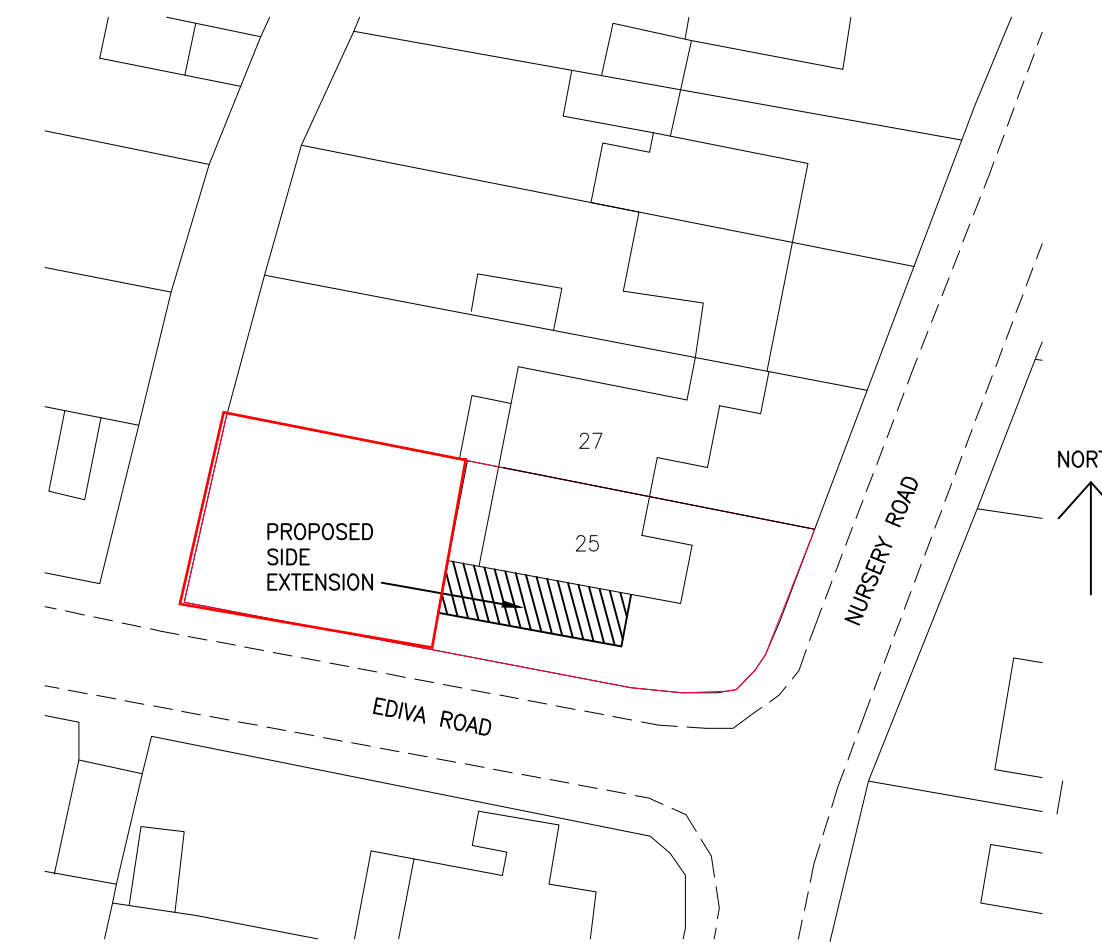


BLOCK PLAN (1:500)
PROPOSED


1:500 10 20 30 40 50




EXISTING FRONT
ELEVATION (1:100)

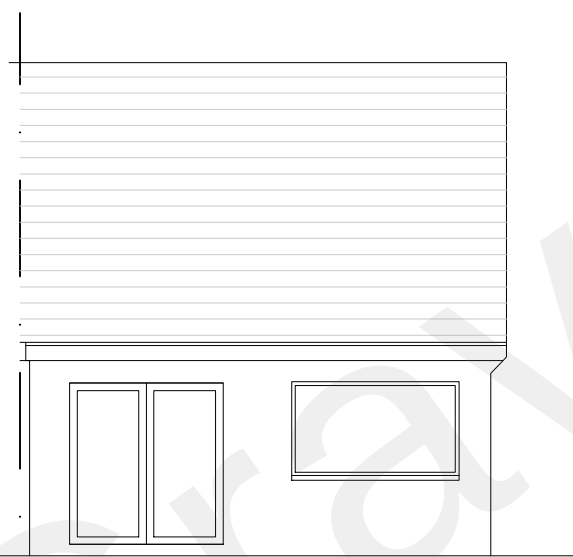



EXISTING REAR
ELEVATION (1:100)

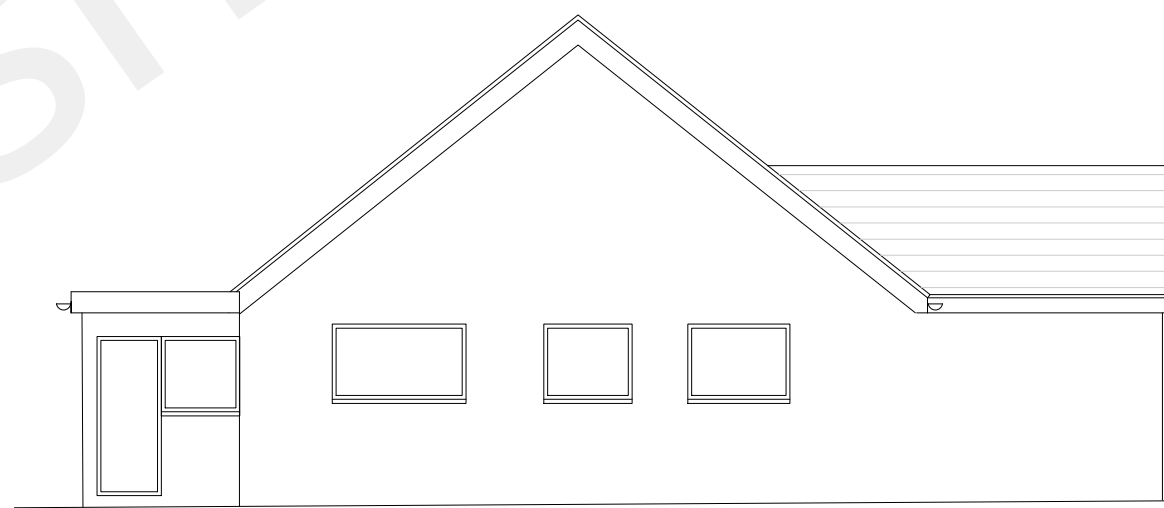


EXISTING SIDE
ELEVATION (1:100)

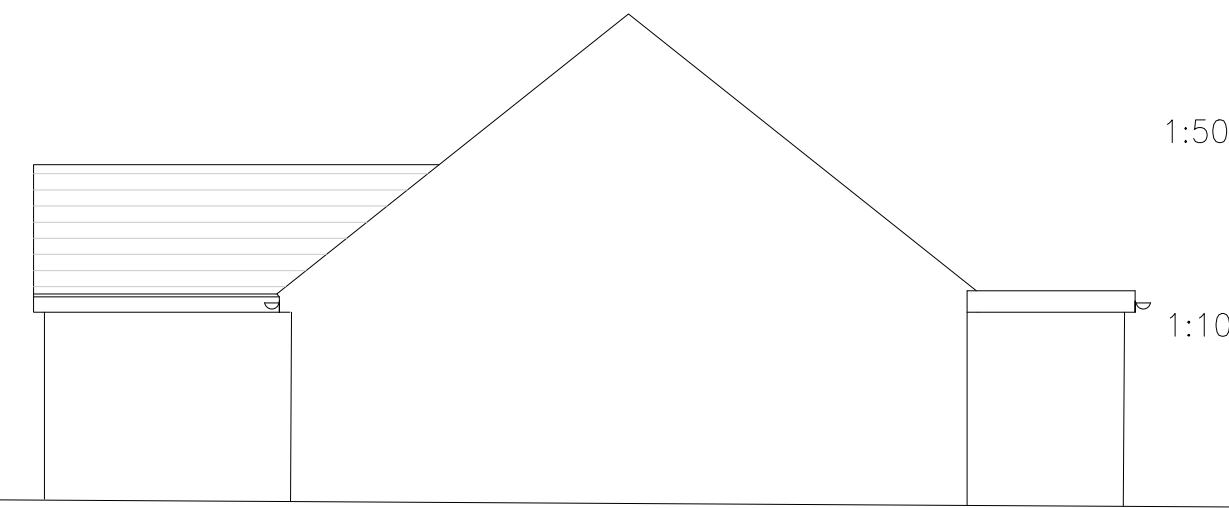


EXISTING SIDE
ELEVATION (1:100)
AS VIEWED FROM NO. 27

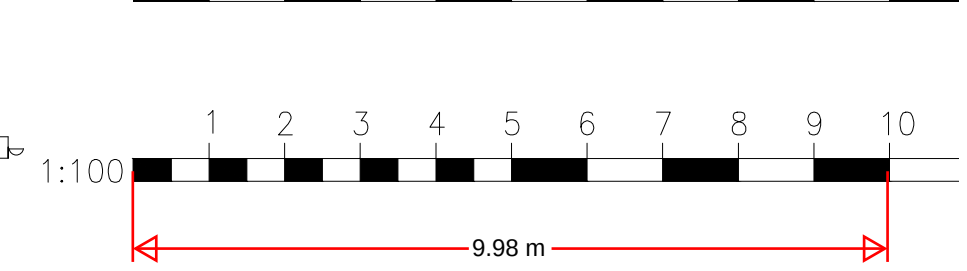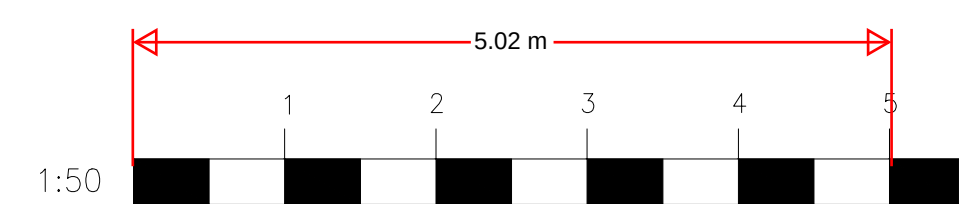


PROPOSED FRONT
ELEVATION (1:100)

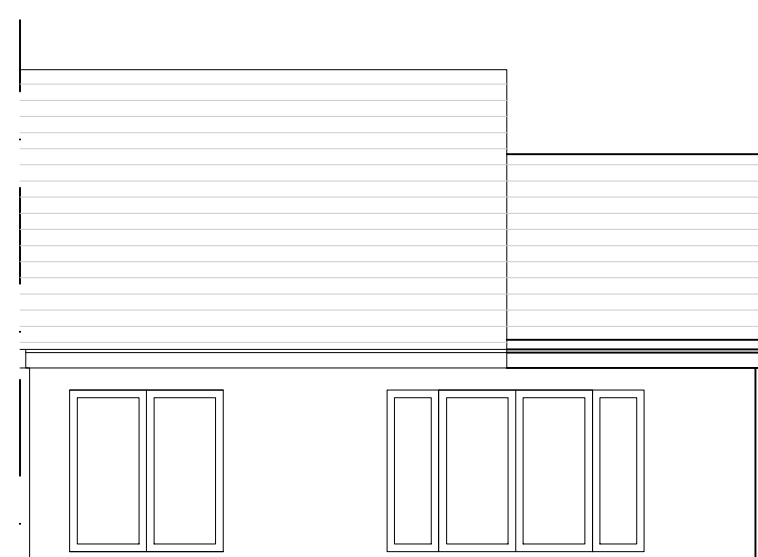

PROPOSED REAR
ELEVATION (1:100)

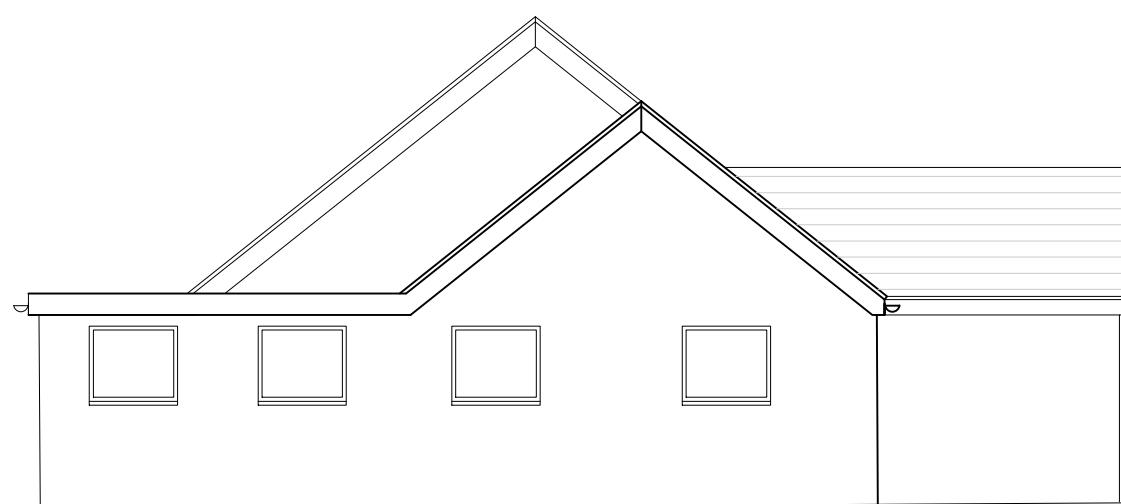

PROPOSED SIDE
ELEVATION (1:100)

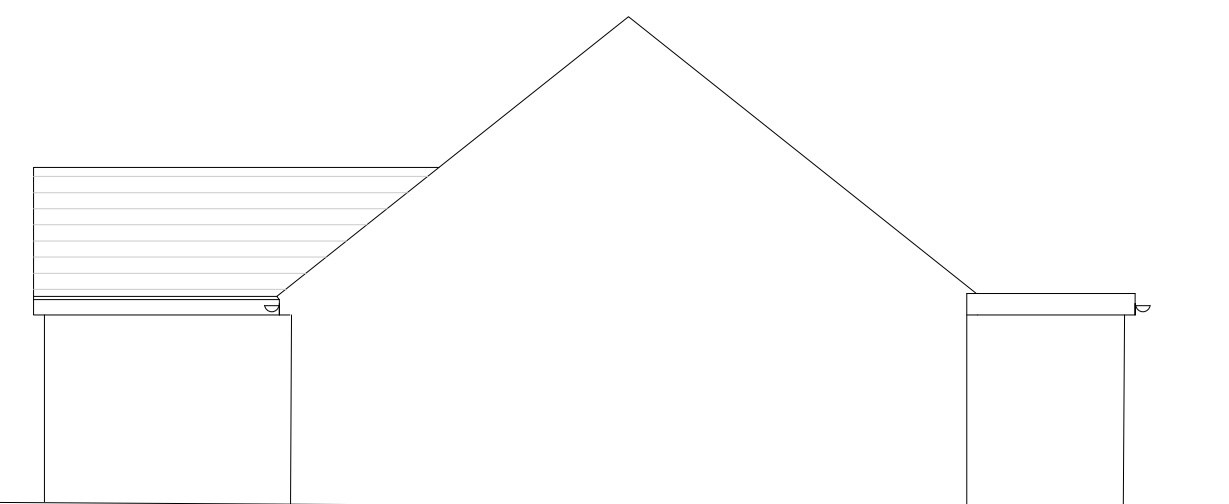

PROPOSED SIDE
ELEVATION (1:100)
AS VIEWED FROM NO. 27

A	ADDITIONAL SCALE BARS & EXISTING BLOCK PLAN ADDED	28.09.21	
REV	AMENDMENTS	DATE	CHK
DRAWN: MH			
25 NURSERY ROAD DA13 ONE			
SINGLE STOREY SIDE EXTENSION			
1810/P/01			
Scale: AS SHOWN @ A1			
Date:	Rev:		
SEPT 21	A		