


387 WROTHAM ROAD, ISTEAD RISE - SITE PLAN

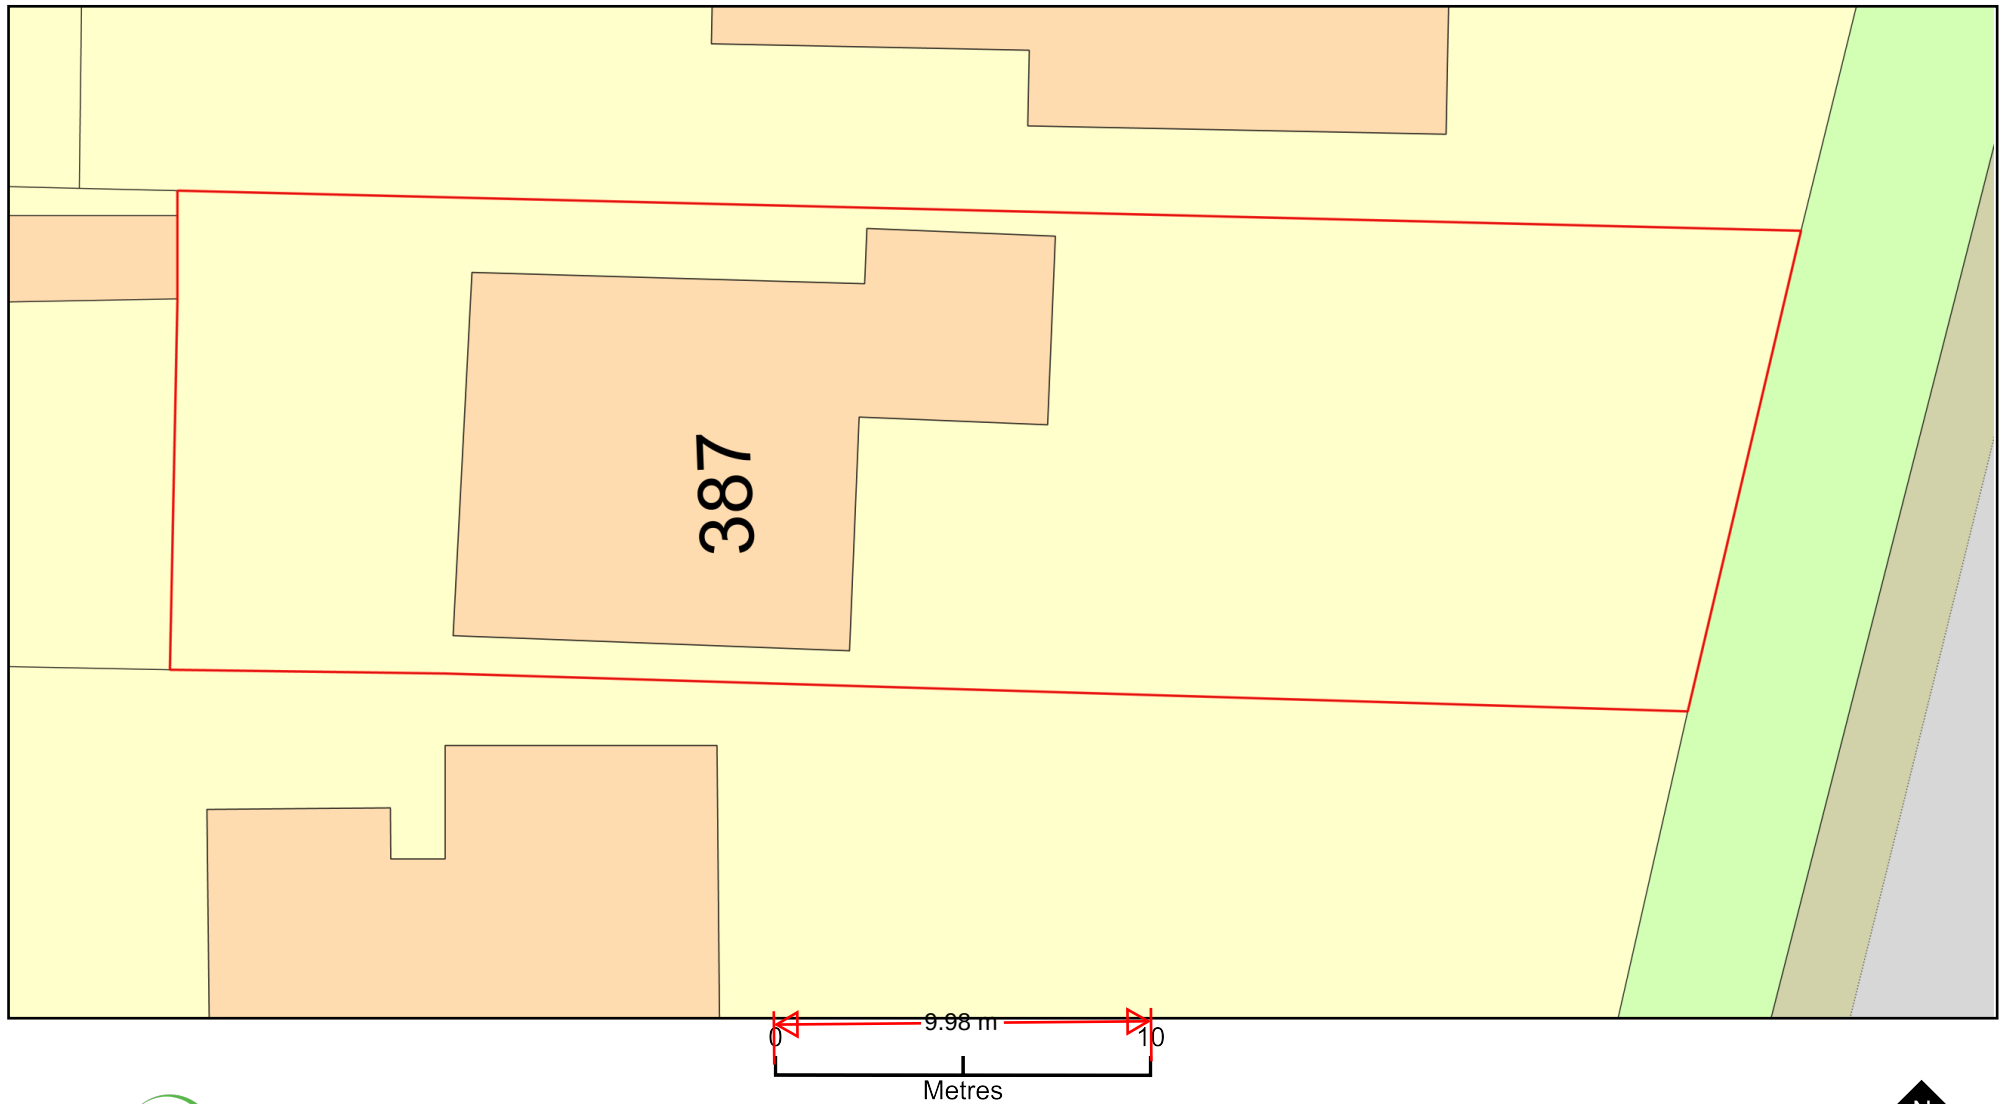

Plan Produced for: TBT Design Service

Date Produced: 29 Jan 2025

Plan Reference Number: TQRQM25029215858689

Scale: 1:200 @ A4

© Crown copyright and database rights 2023 OS 100042766