





Proposed Rear Elevation-1:50 WEST

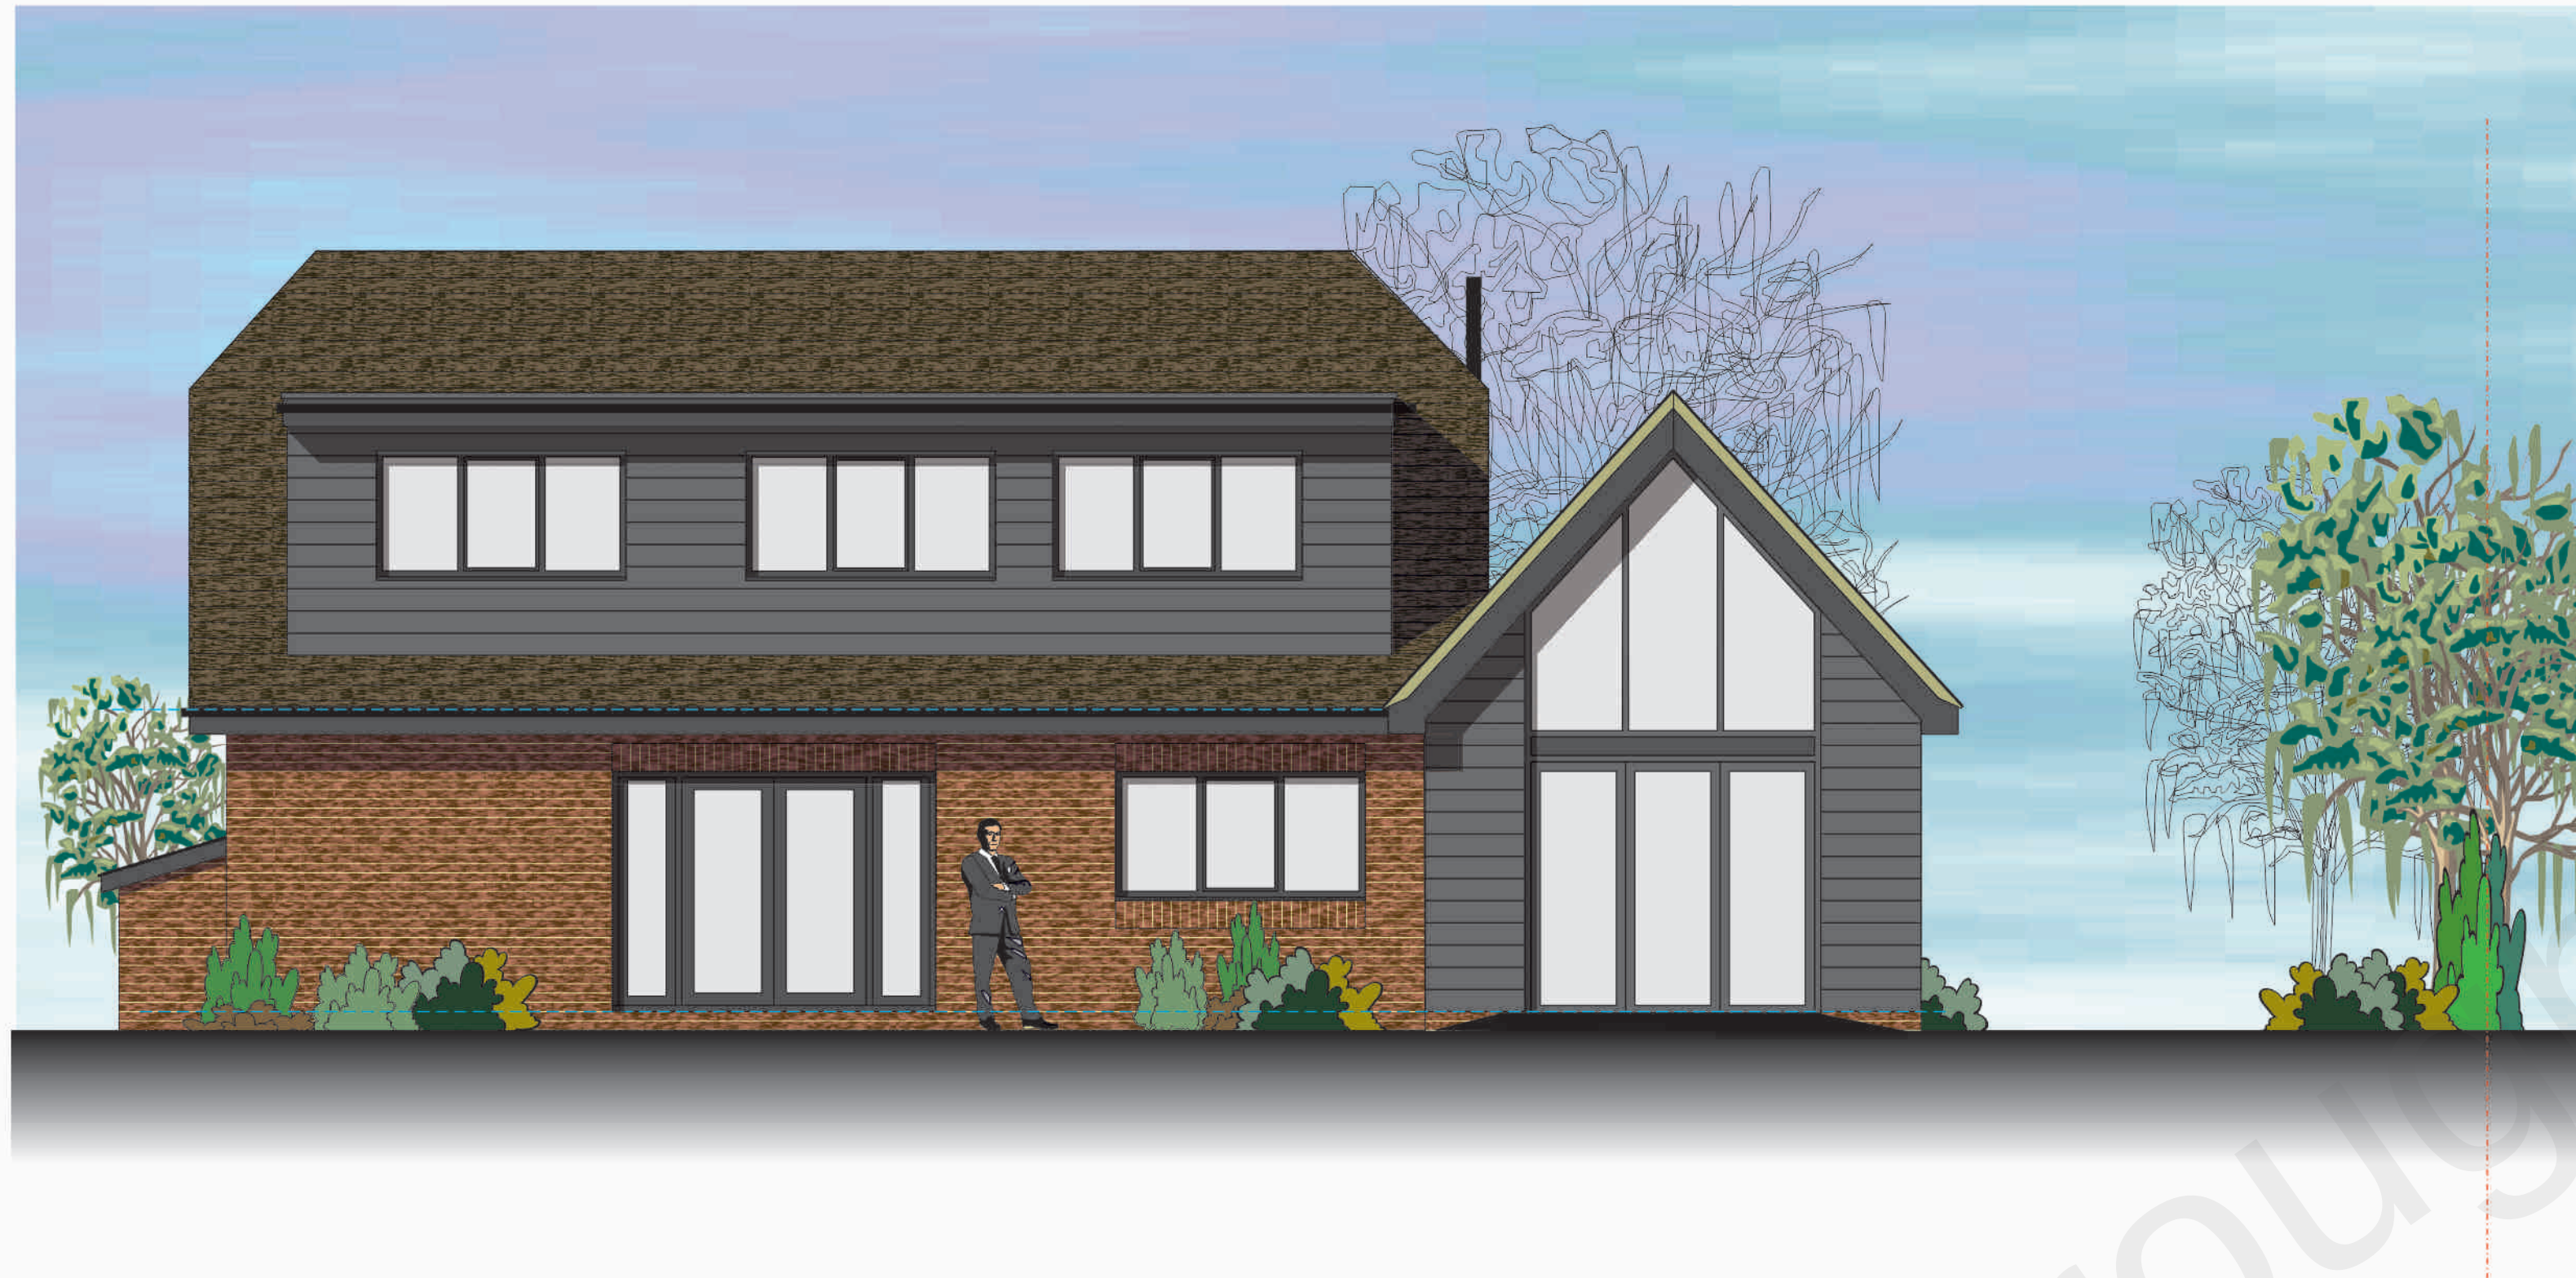

Proposed Side Elevation-1:50 SOUTH

 

B. Revised extension details
A. Revised extension details

RFW
RFW

SCALE: 1:50
DATE: January 2022

Proposed Elevations Rear West and Side South

PROJECT:
Proposed Alterations and Side Extension
Valley Side 53 Rhododendron Avenue
Meopham Kent DA13 0JU
for: Mr and Mrs I Webster

WARD + ASSOCIATES
THE HOO WROTHAM ROAD
MEOPHAM GRAVESEND KENT DA13 0HP

T: 01474 814196 M: 07771 843940
E: admin@wardassociates.co.uk W: www.wardassociates.co.uk
Skype User Name: rogerwardassociates

3621.WD.06B

B.