

NOTE:

- 1 - Existing window to be removed and replaced with retained window from GF front elevation
- 2 - Hipped roof structure to be removed
- 3 - Existing clay tiles and roof lining to be stripped back to existing roof rafters
- 4 - Existing boundary fence to be removed
- 5 - Existing ground level to be lowered (max. 350mm) to create level area


All existing plastic rainwater and soil pipes to be replaced with black aluminium cast iron look pipes

New openings for Conservation rooflights in existing roof

Existing brick wall in poor condition (blown bricks from frost damage) - to be demolished and rebuilt to match existing

KEY:

- Demolition - - - - -
- Element to be retained and relocated - - - - -

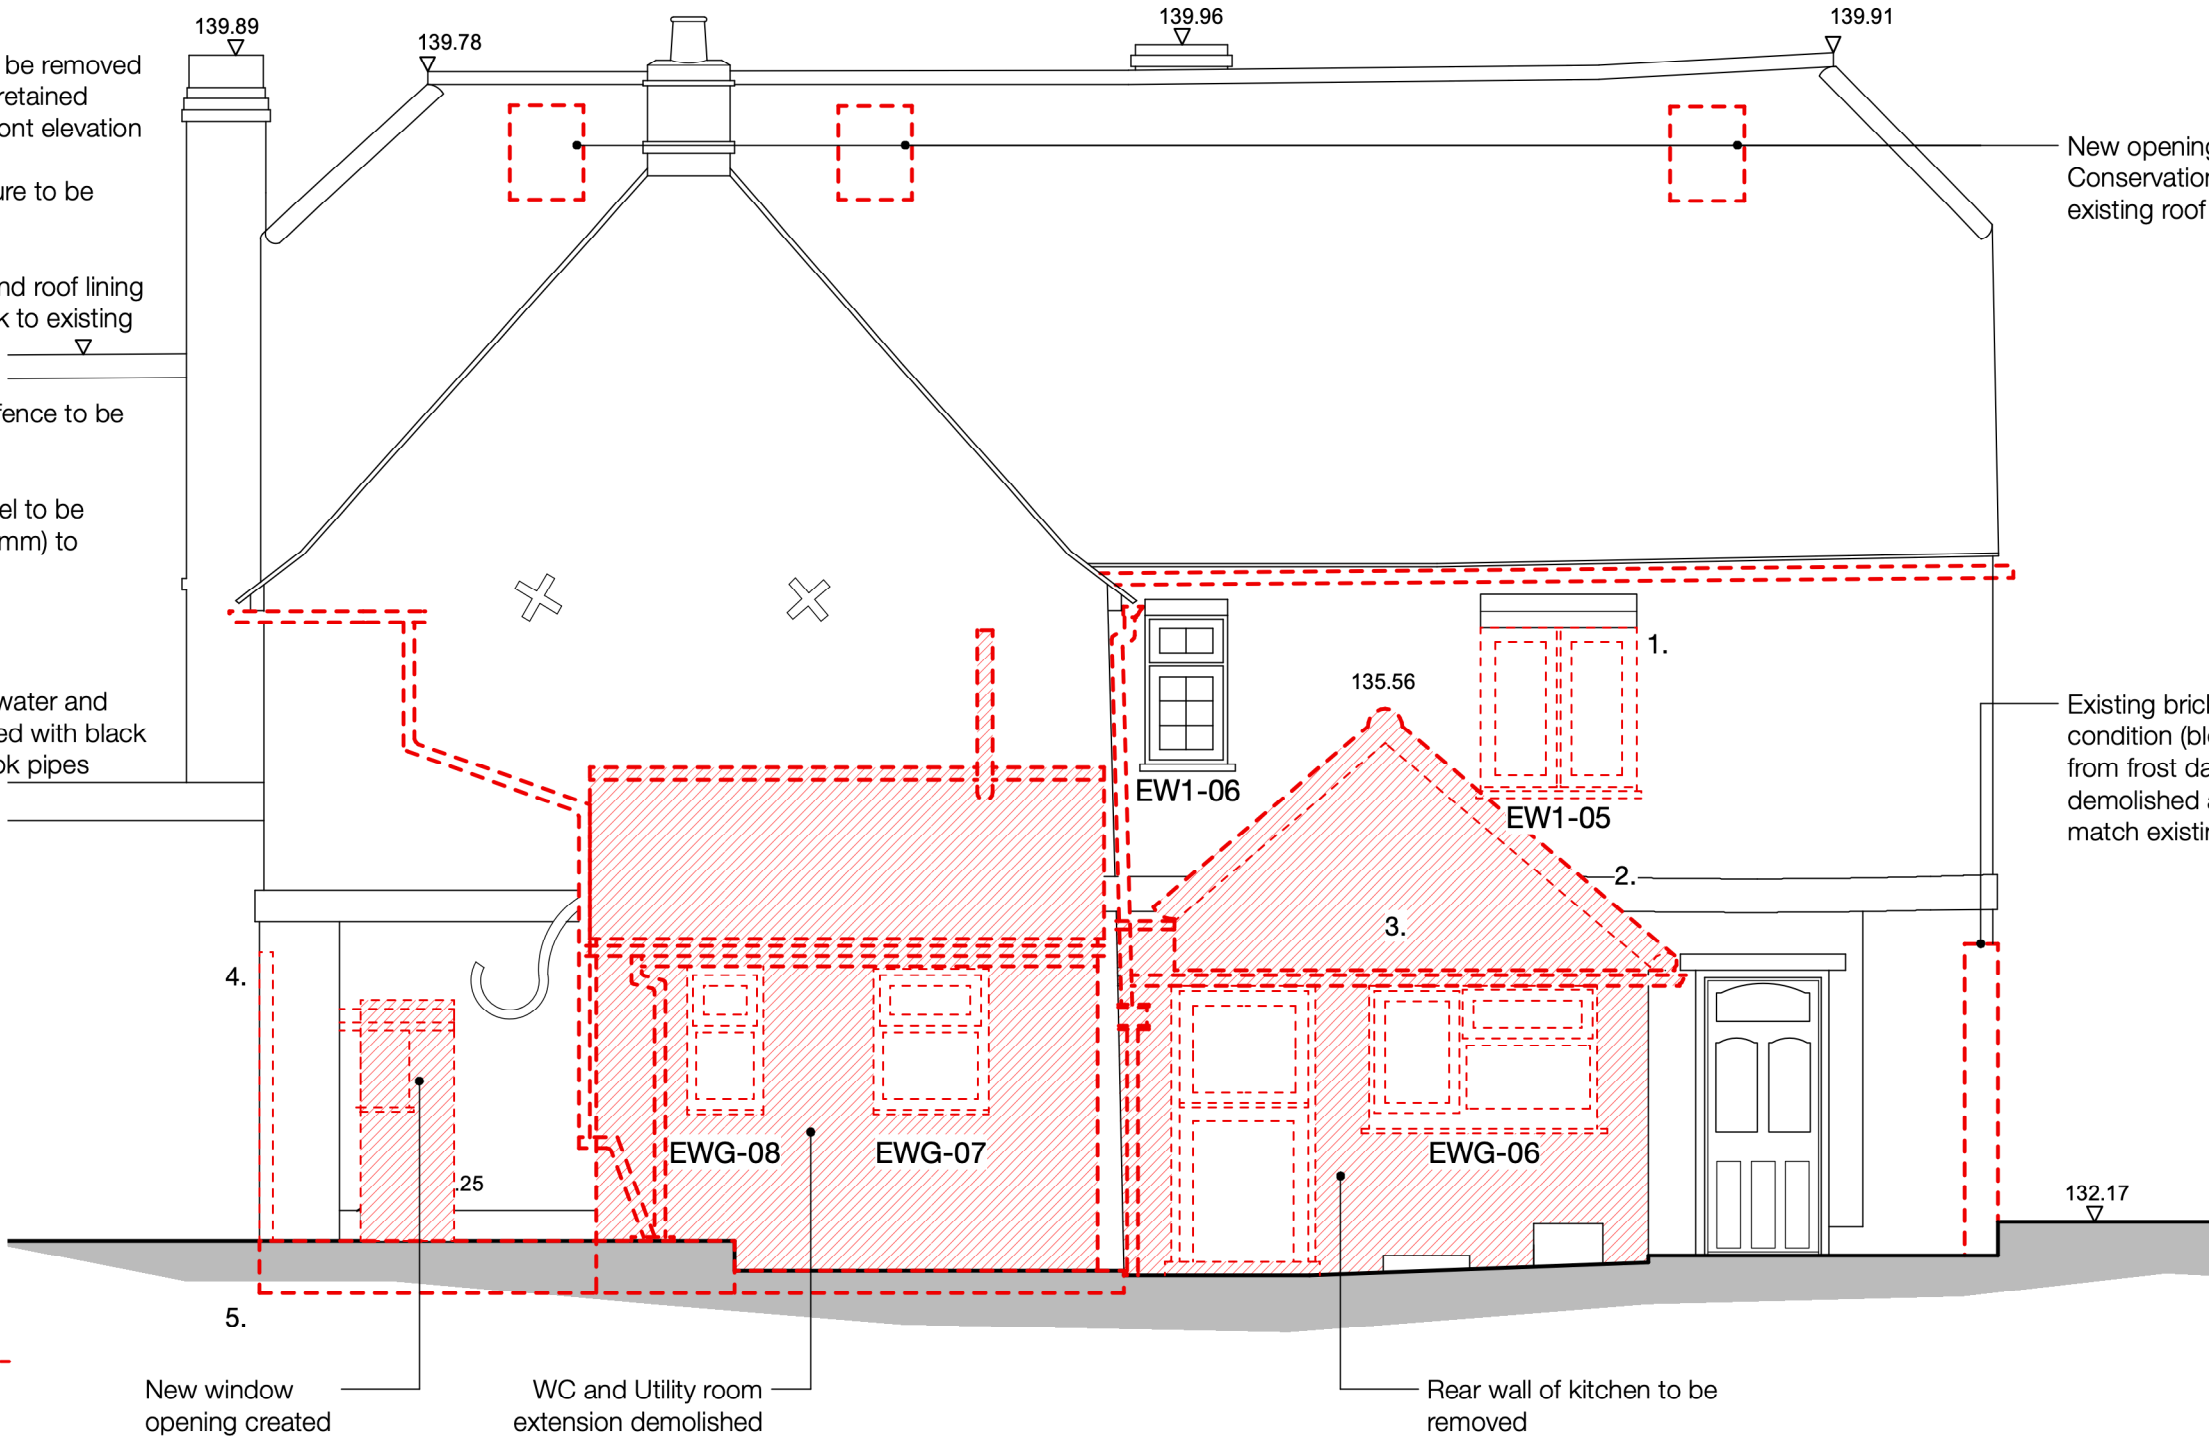

GENERAL NOTES

- 1. This drawing is the copyright of Haines Phillips Architects.
- 2. Do not scale from this drawing. Use figured dimensions only.
- 3. This drawing must not be used for land transfer purposes, or for construction purposes unless accompanied by an Architect's Instruction.

DRAWING ISSUE STATUS

ISSUE	STATUS	COMMENT
P	PRELIMINARY	For comment and review
PL	PLANNING	Planning/Listed Building Application
BR	BUILDING REGS	Building Regs Application
T	TENDER	For pricing purposes only
C	CONSTRUCTION	For procurement & construction
FC	FINAL CONSTRUCTION	Record drawings on completion
L	LEGAL	Conveyancing or other legal purposes

REVISIONS

REV	DATE	NOTES
1	20/10/25	Planning Issue.

**HAINES
PHILLIPS
ARCHITECTS**

Tankerton Works
12 Argyle Walk
London WC1H 8HA
t 020 7833 9324
f 020 7837 2864
e office@hainesphillips.co.uk

JOB TITLE
**Elizabeth House,
The Street, Meopham, DA13 0AJ**
DRAWING TITLE
Rear Elevation Demolitions

DRAWN
AZ
JOB NR
4412

DATE
August 2024
DRAWING NO.
DM501

SCALE
1:50@A3
ISSUE
PL
REVISION
1