


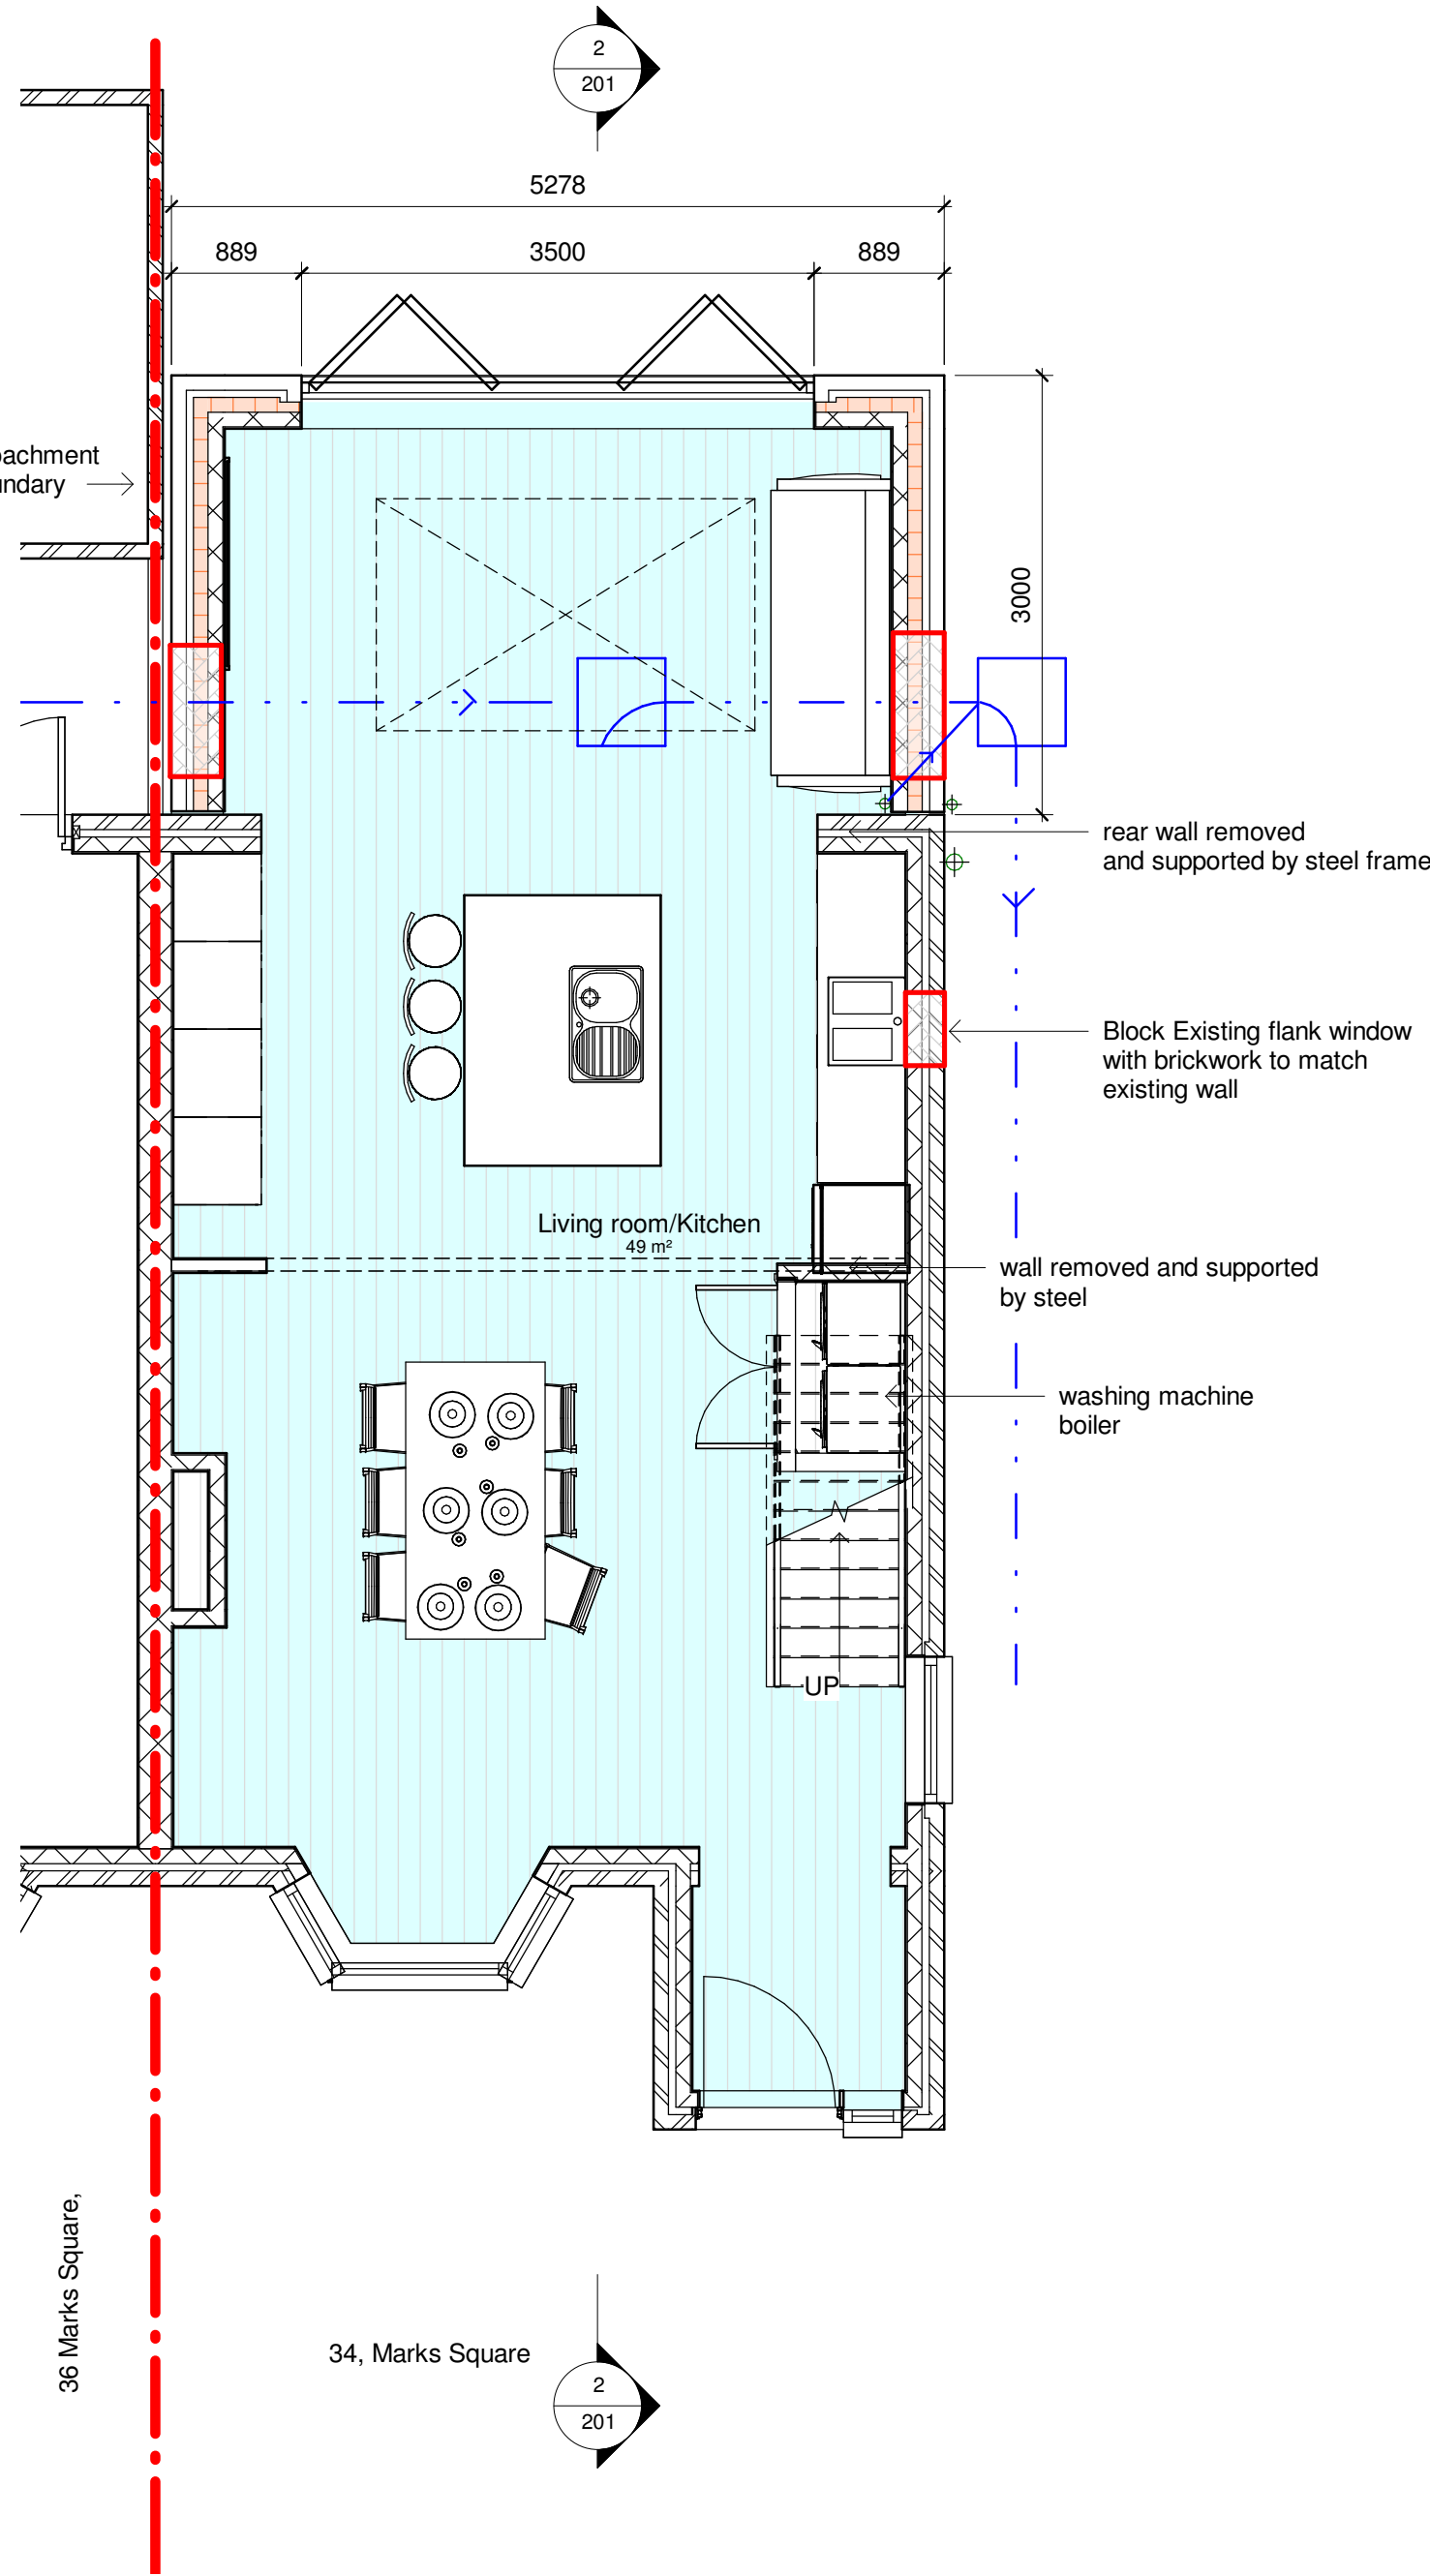


1 00 Proposed Ground Floor  
1 : 50




8 Ground Floor  
1 : 1




9 Rear View  
1 : 1

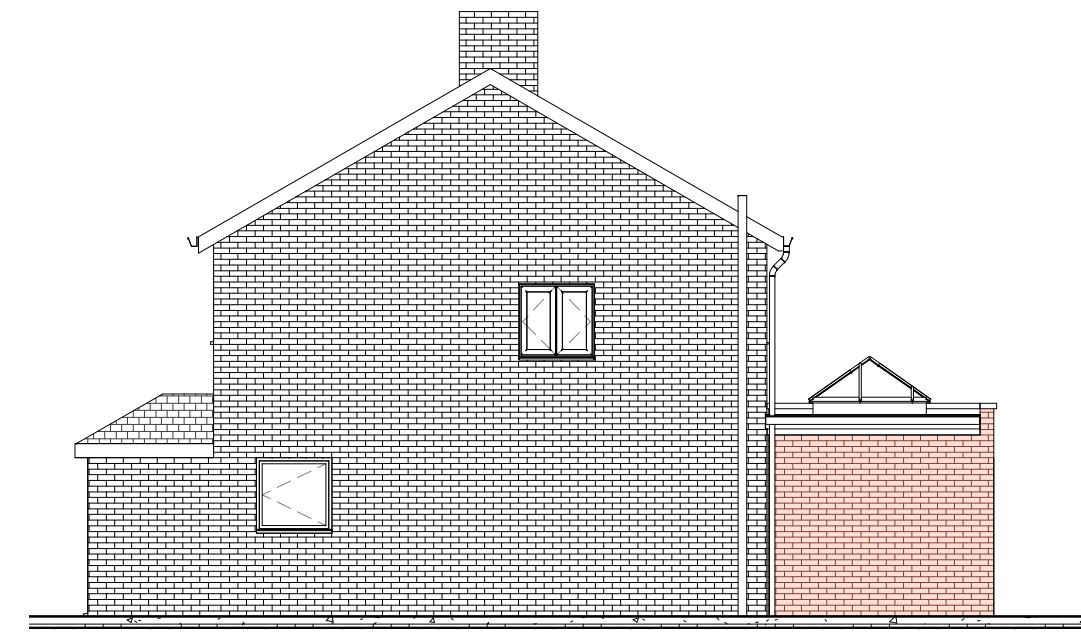


6 Proposed Flank Elevation  
1 : 100

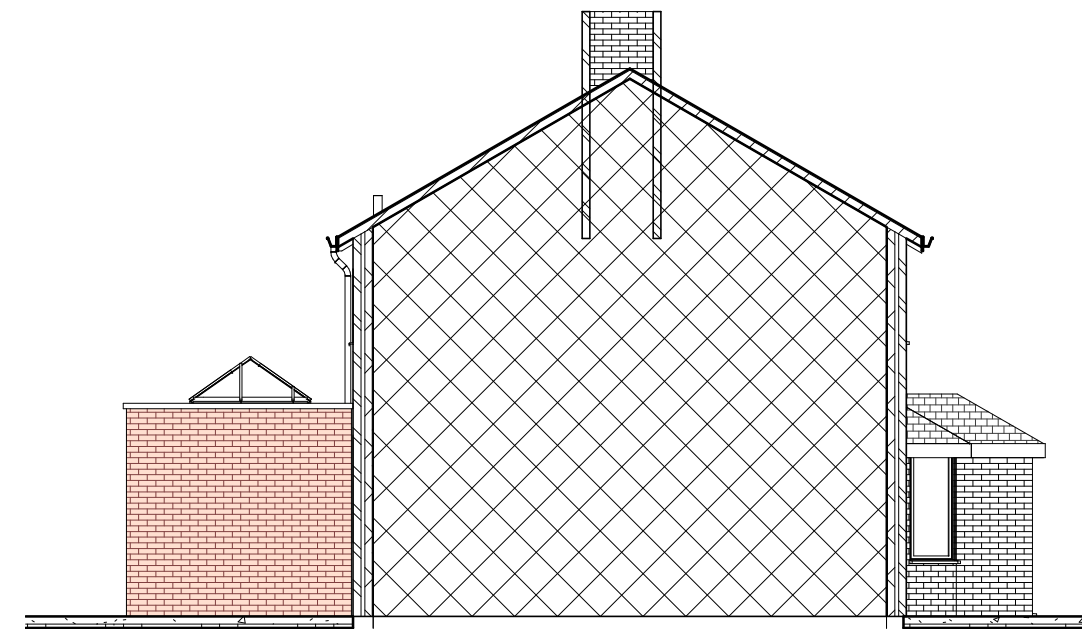


7 Proposed Party Wall Elevation  
1 : 100

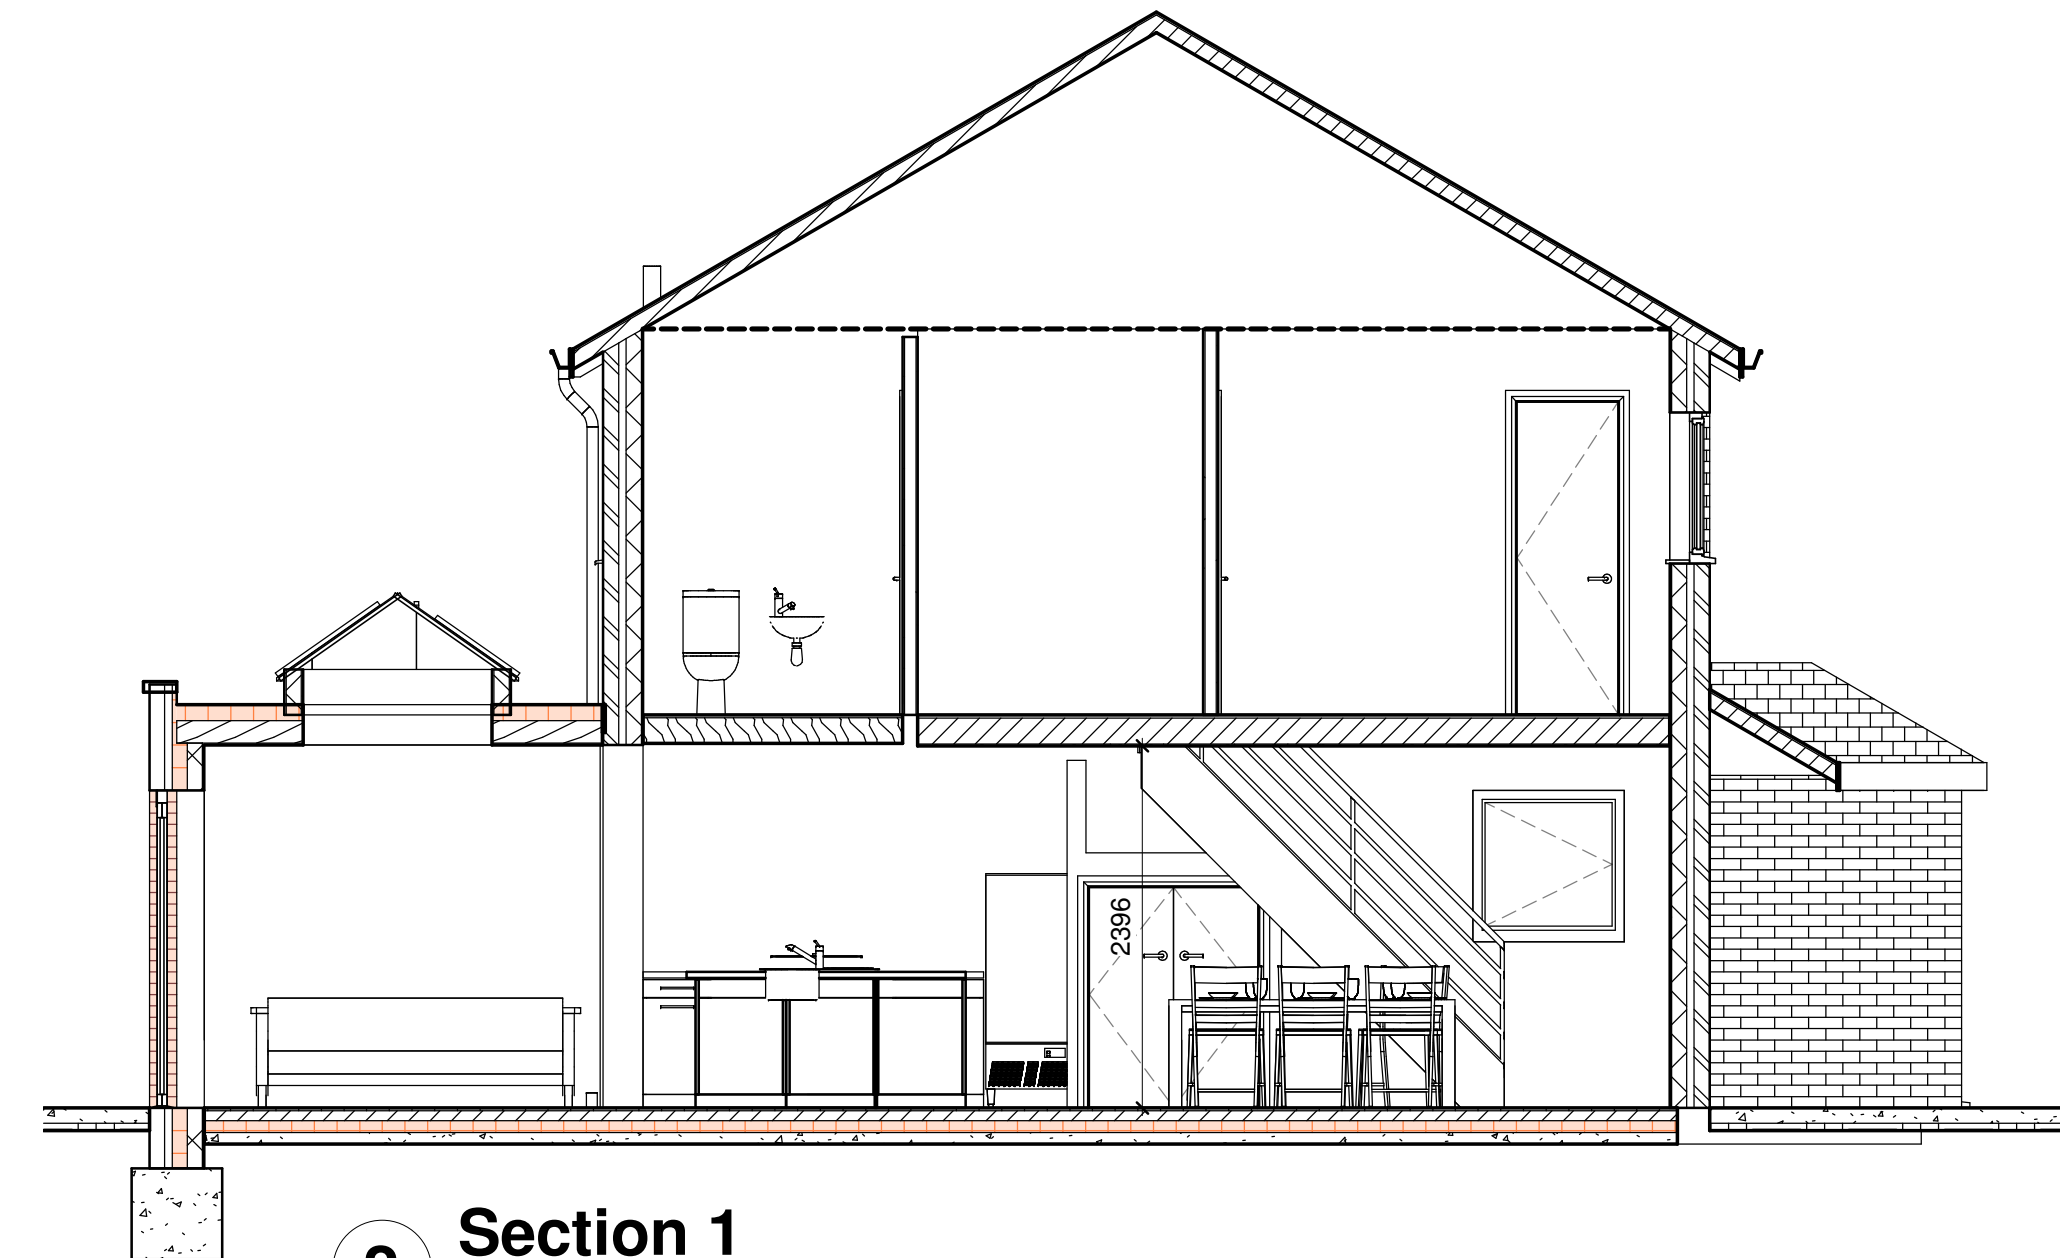


2 Section 1  
1 : 50

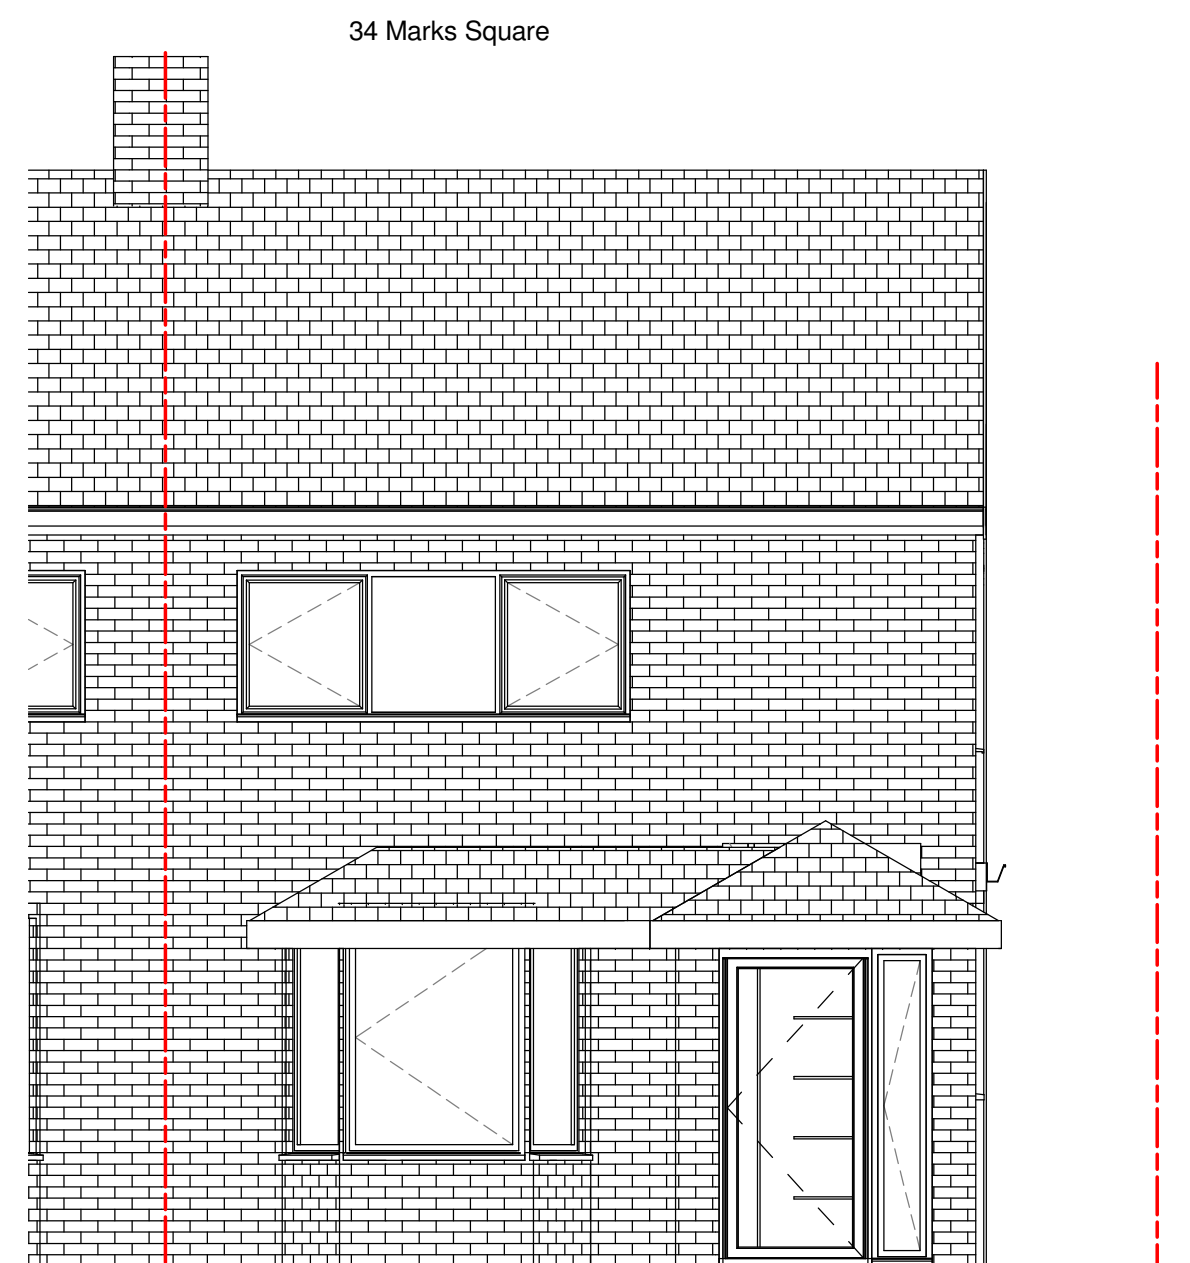


4 Proposed Front Elevation  
1 : 50

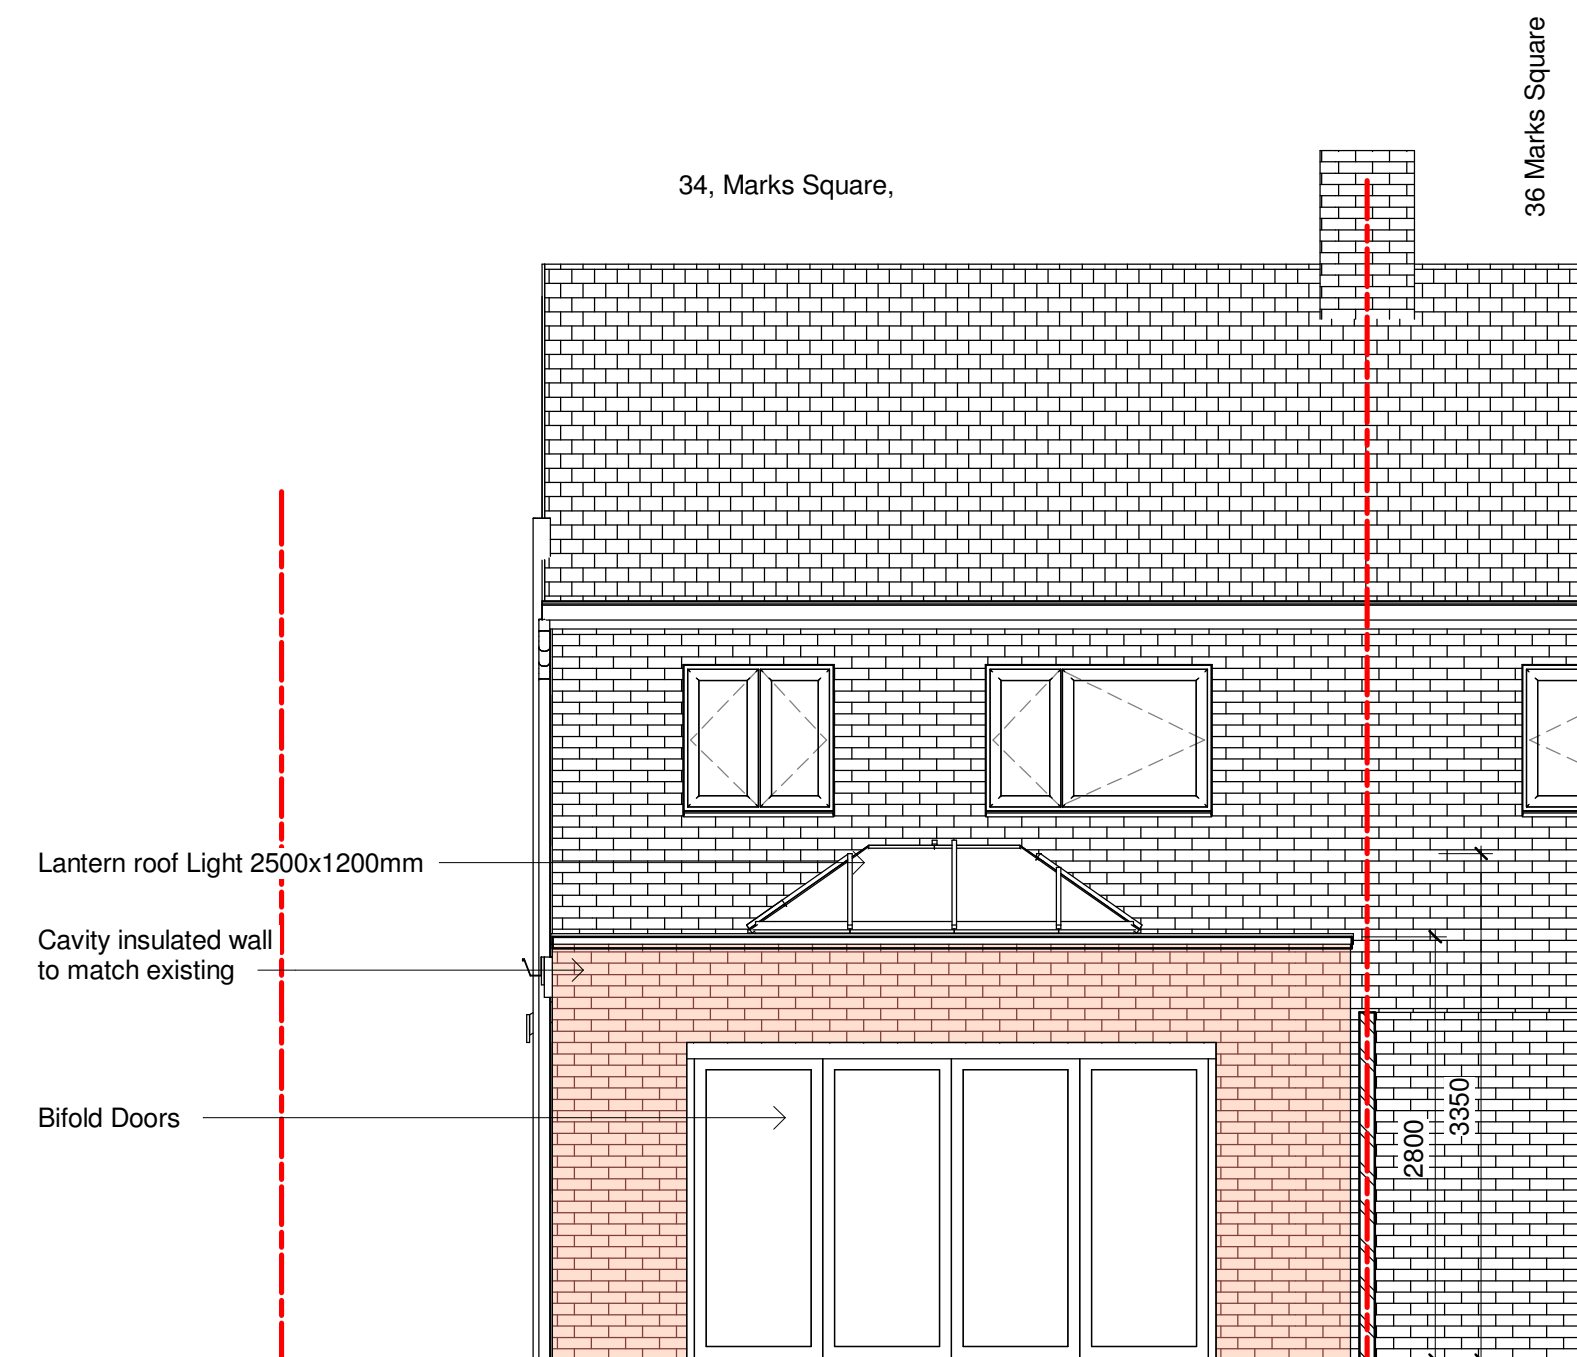

5 Proposed Rear Elevation  
1 : 50

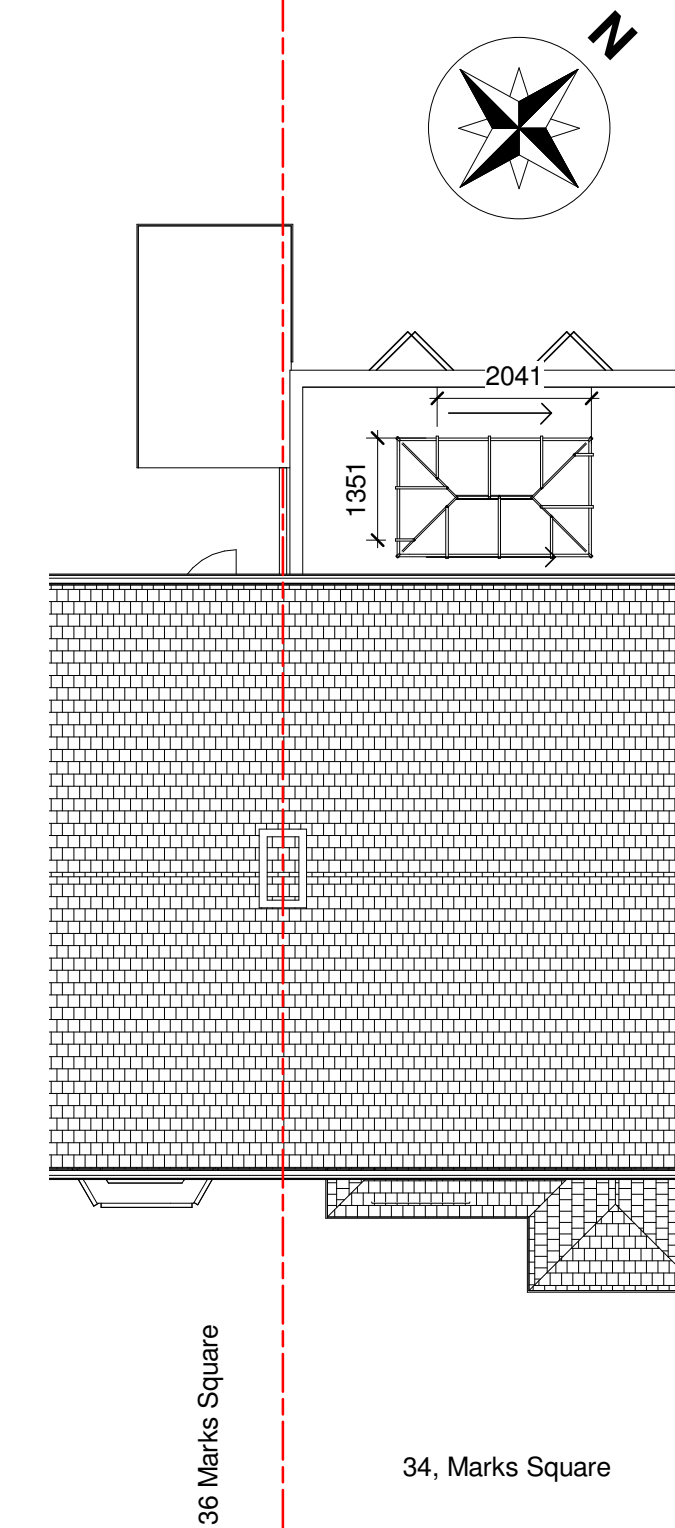

3 Roof plan  
1 : 100

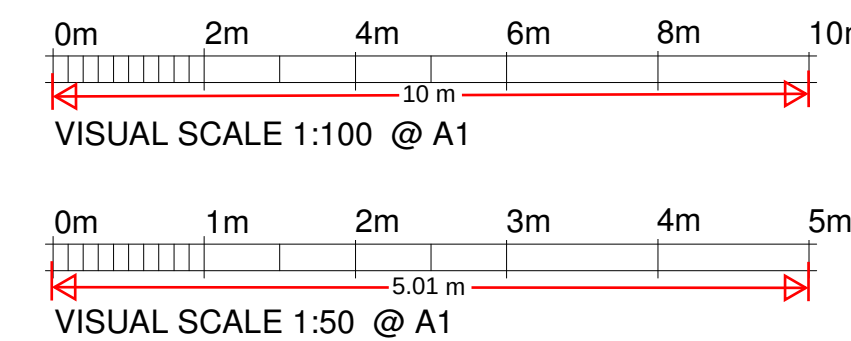

NOTES:

1. This drawing is to be read in conjunction with all relevant contract documentation from the design team, with any conflicting information to be brought to the attention of PolarDesign Architecture in writing before commencing on site.
2. The contractor is to check and verify all levels and dimensions before construction. Any discrepancies are to be brought to the attention of PolarDesign Architecture
3. All dimensions in mm, unless otherwise stated.
4. All sub base and concrete design and specification to engineer's details. All diagrams provided here are purely indicative.
5. Waterproofing of any element to be specified by others.
6. All proprietary products shall be installed in accordance with manufacturers written instructions.

Materials Schedule

- ① top hang tiles as existing roof
- ② cavity insulated walls with Brick work as existing house
- ③ Warm Deck flat roof EPDM roofing system
- ④ UPVC double glazed window as existing
- ⑤ BiFold Doors High Security Glazed
- ⑥

Project :

Demolition of existing shed and Erection of Single storey rear Extension 3.0m deep at 34, Marks Square, Northfleet, Gravesend, Kent DA11 7HU

TITLE

Proposed Plans and Elevations

CLIENT

|                              |                              |                    |
|------------------------------|------------------------------|--------------------|
| DRAWN BY<br>Ivar Selter      | CHECKED BY<br>PD             | DATE<br>17/04/2024 |
| SCALE (@ A1)<br>As indicated | PROJECT NUMBER<br>34MARKS/24 |                    |
| DRAWING NUMBER<br>201        |                              | REV                |