



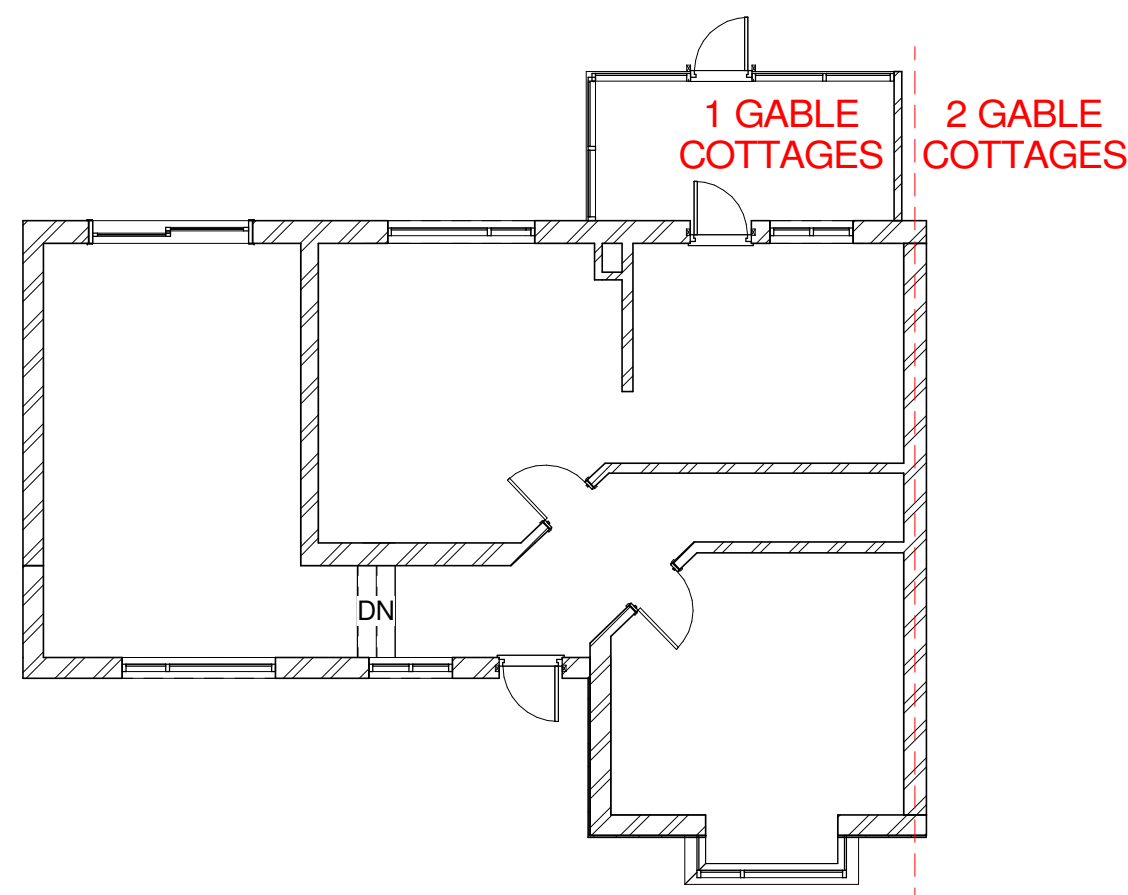


1 GROUND FLOOR
1 : 100


DASHED RED
LINE INDICATES
BOUNDARY

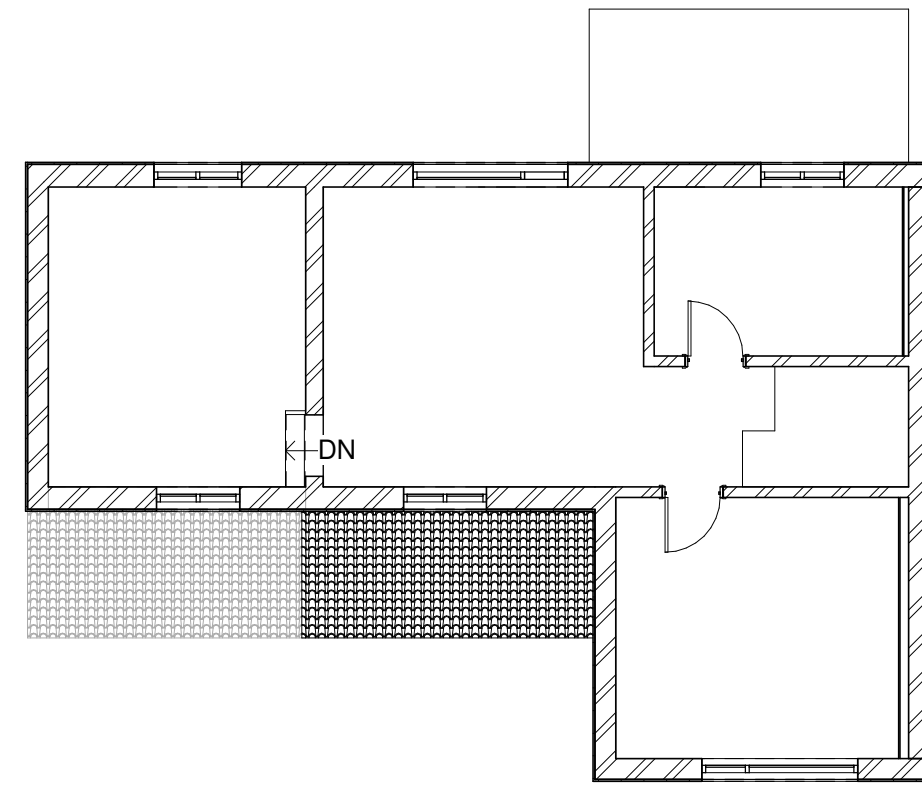



2 FIRST FLOOR
1 : 100

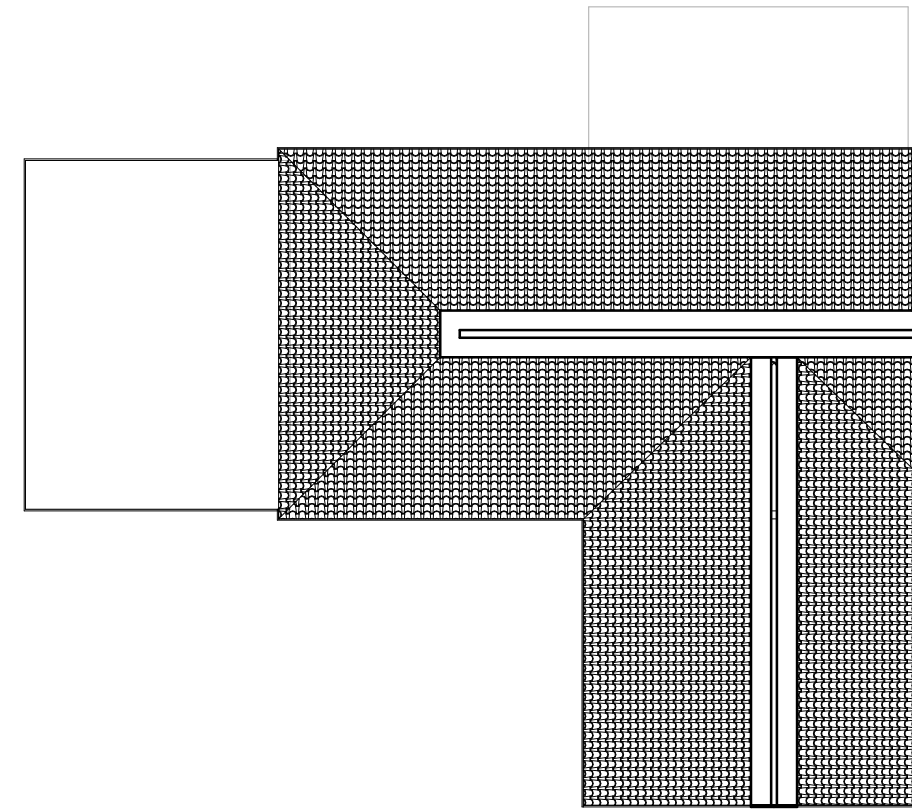

3 LOFT
1 : 100

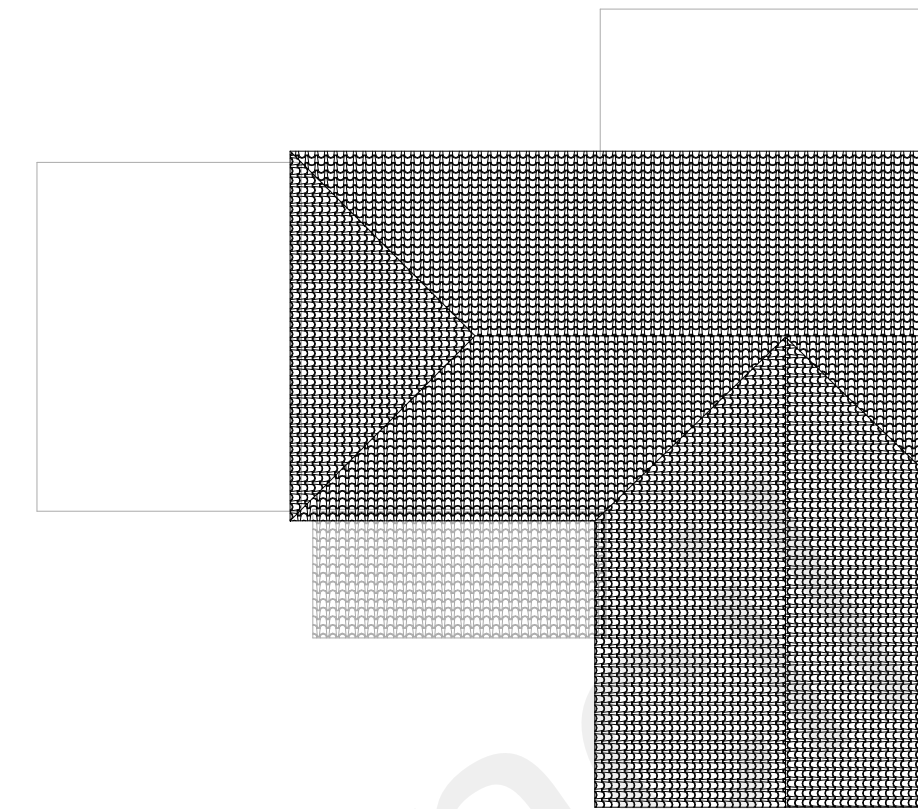

4 ROOF
1 : 100

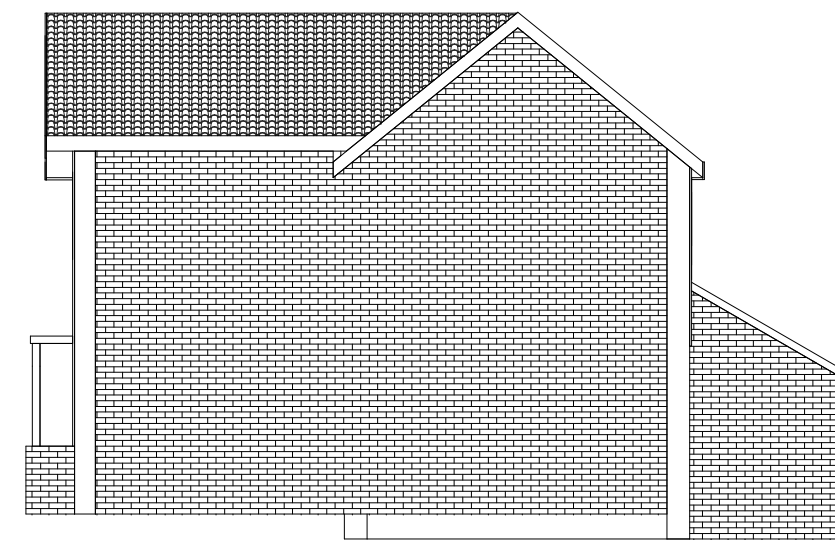 

5 EAST SIDE ELEVATION
1 : 100




6 FRONT ELEVATION
1 : 100


ROOF
6577
LOFT
5190
FIRST FLOOR
2650
GROUND FLOOR
150
LOWER GROUND
-330




7 REAR ELEVATION
1 : 100

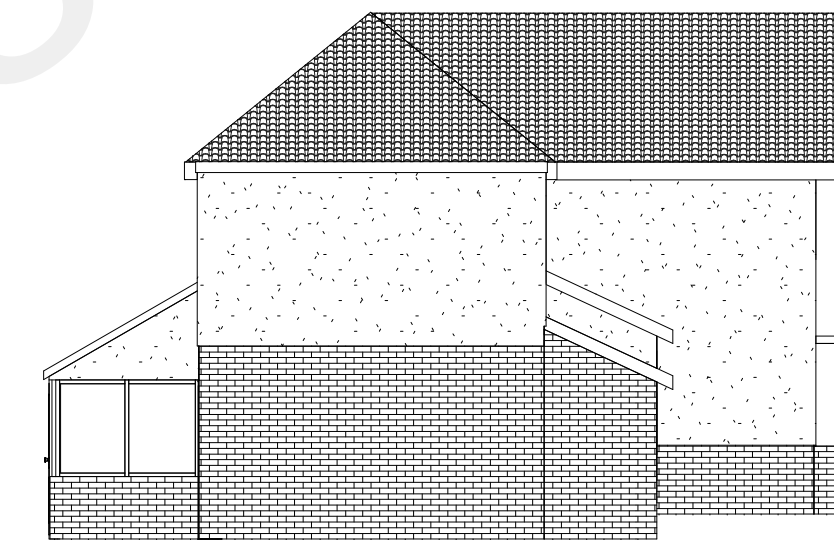



8 WEST SIDE ELEVATION
1 : 100

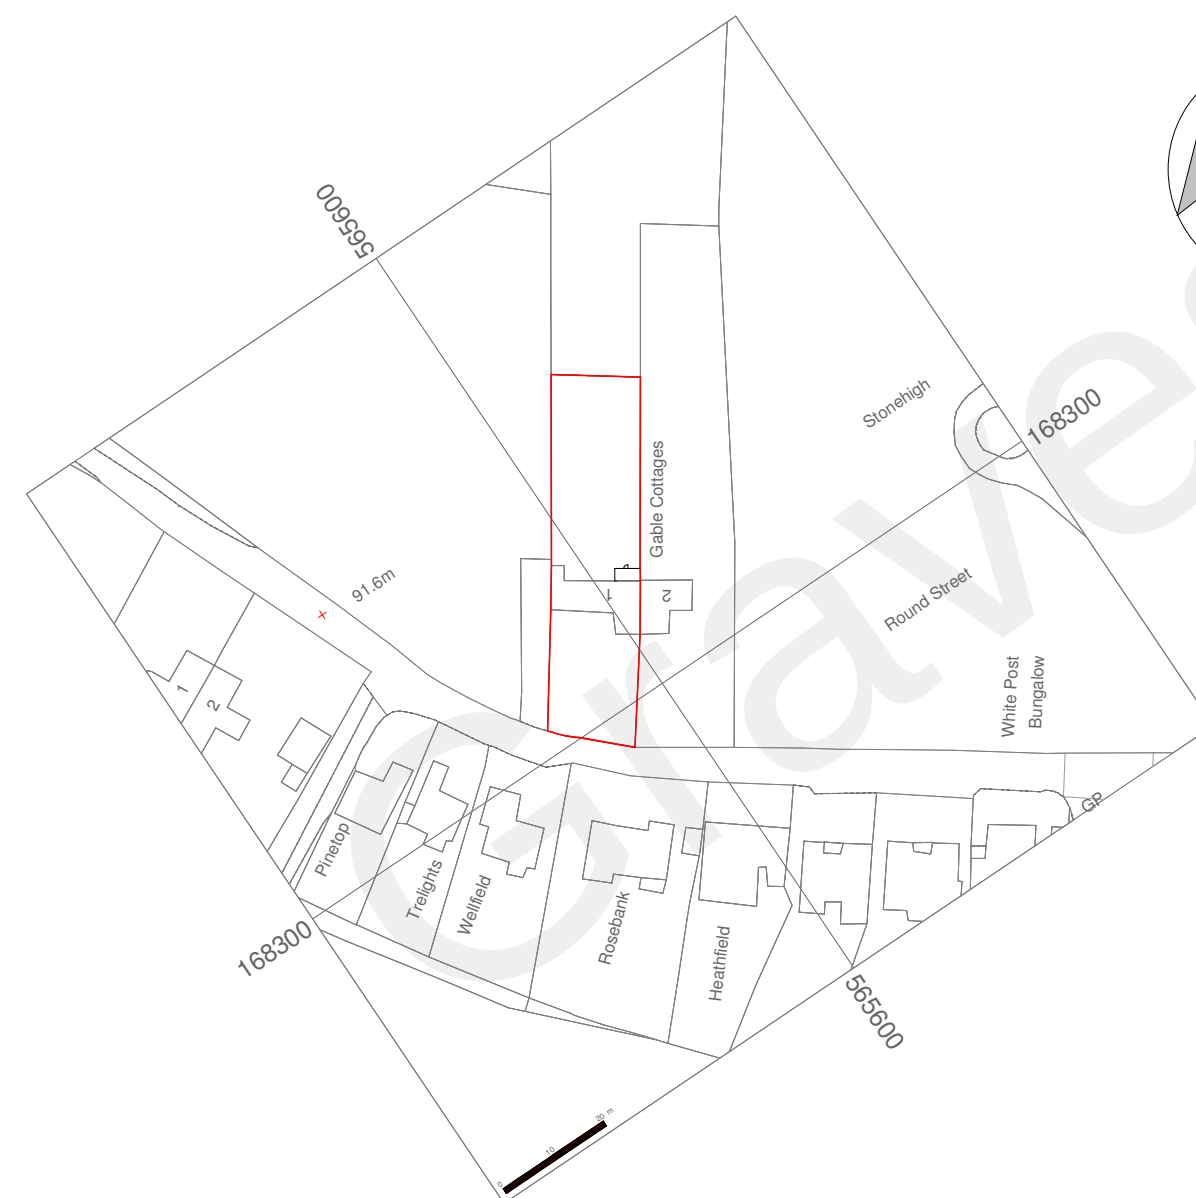

9 ORDNANCE SURVEY
1 : 1250

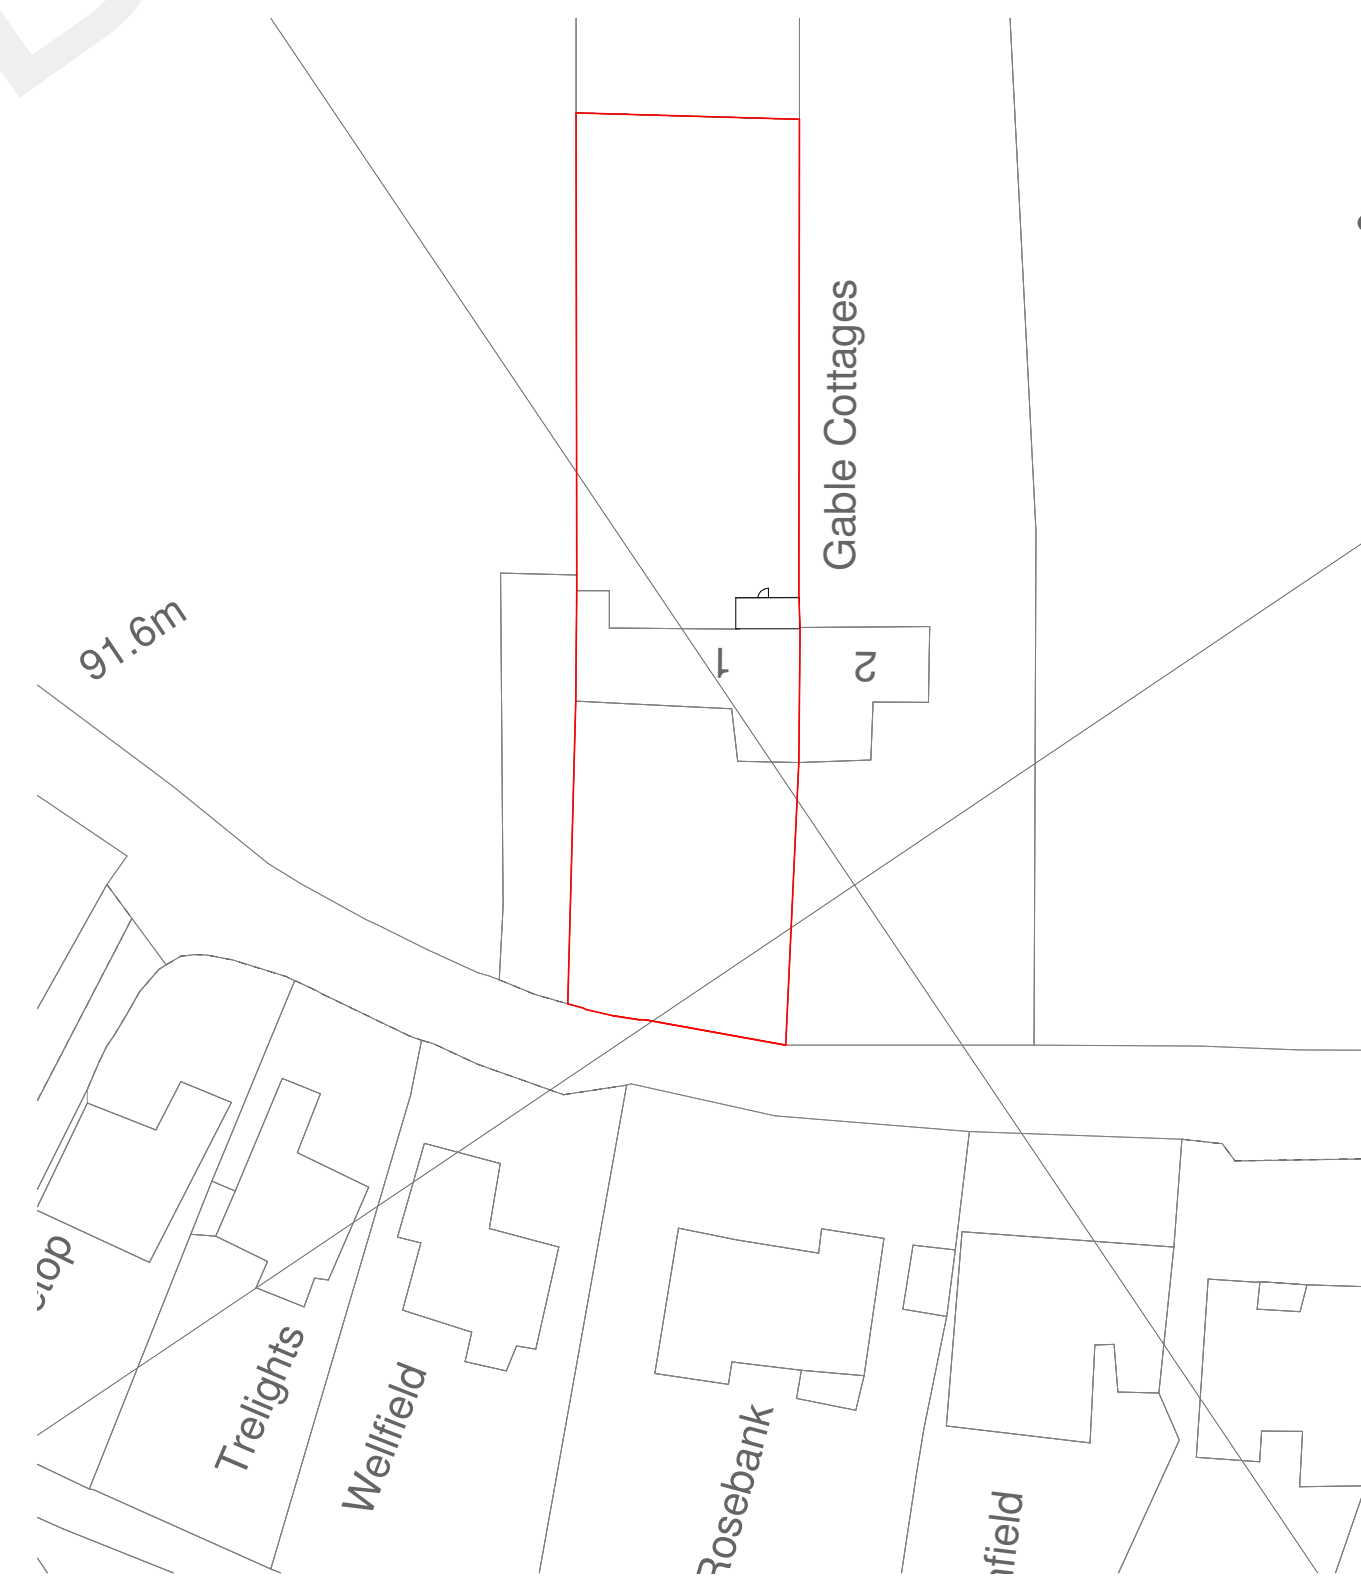

10 BLOCK PLAN
1 : 500

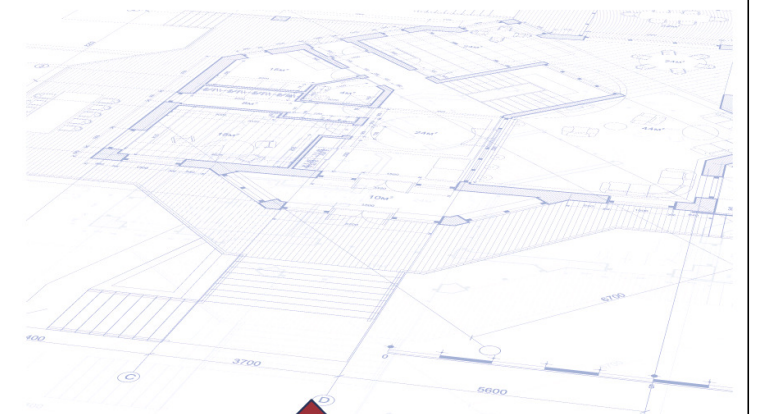 

MACK
INTERIORS

OFFICE ADDRESS:
20 GLENMORE ROAD
WELLING
KENT
DA16 3BE

T. 020 8317 7309
M. 07891 769 789

E. mackinteriorslondon@gmail.com
W. g.page/Mack-Interiors

PROJECT

EXISTING PLANS &
ELEVATIONS

TITLE

GABLE COTTAGE

CLIENT

MR & MRS SPUR

DRAWN BY
SM

CHECKED BY
SM

DATE
30/06/2021

SCALE (@ A1)
As indicated

PROJECT NUMBER
0231

DRAWING NUMBER
2021-05-06-001

REV
A