



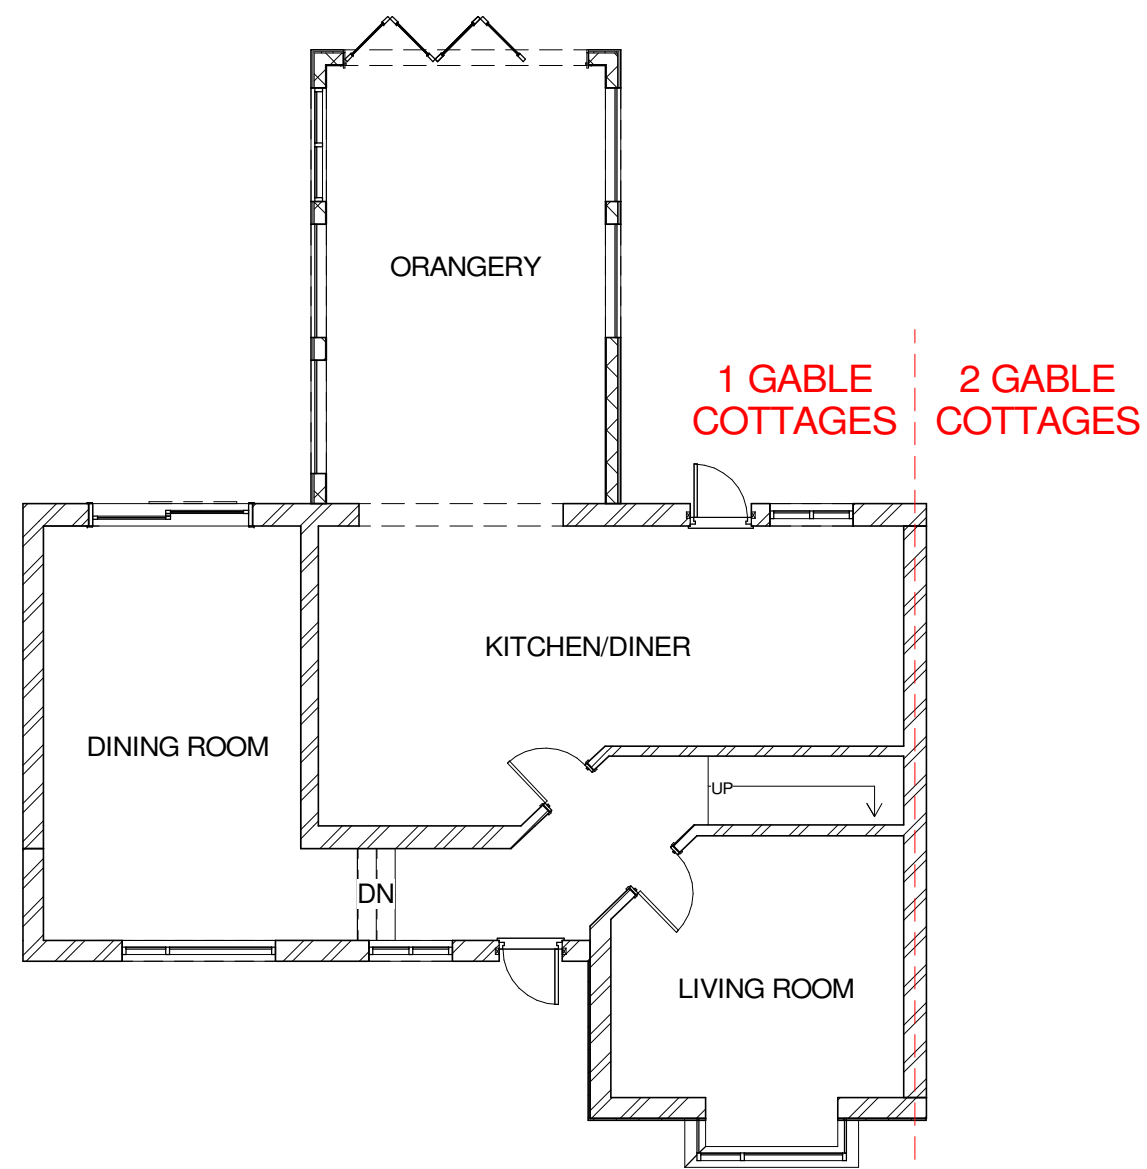


1 GROUND FLOOR
1 : 100


DASHED RED
LINE INDICATES
BOUNDARY

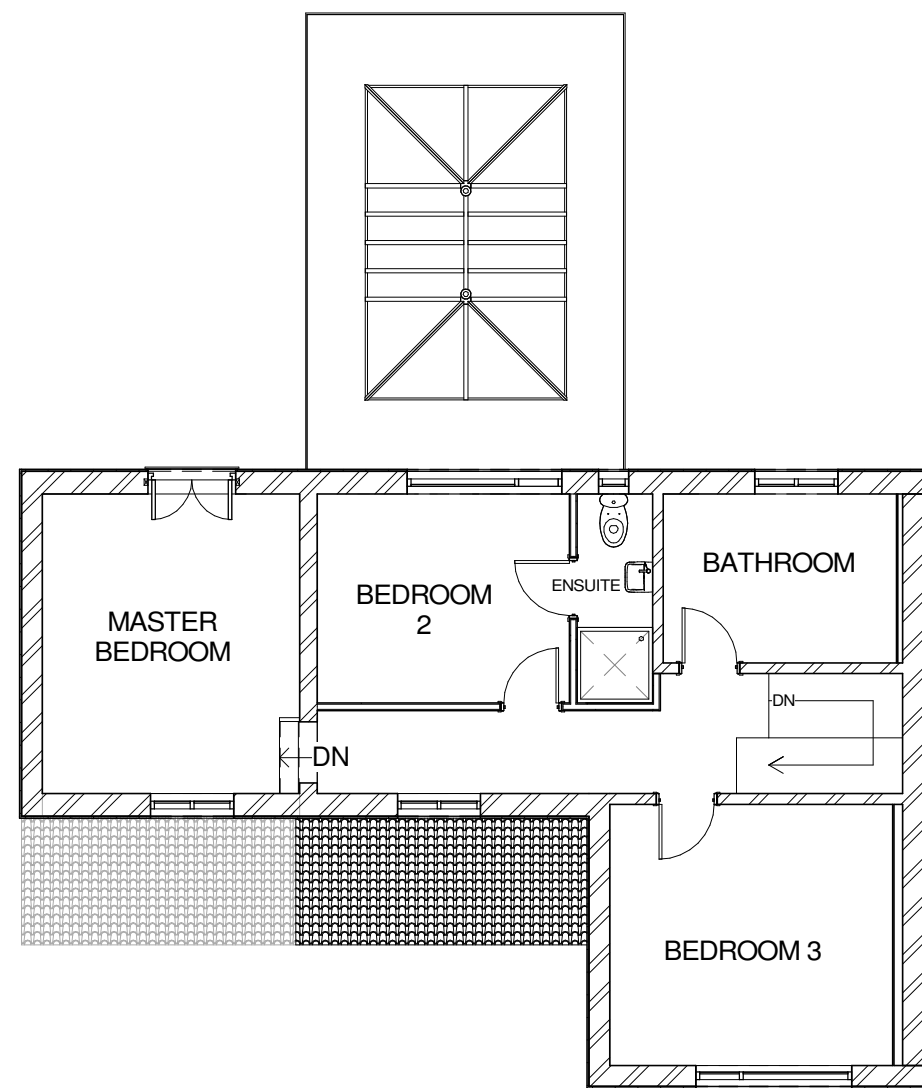


2 FIRST FLOOR
1 : 100

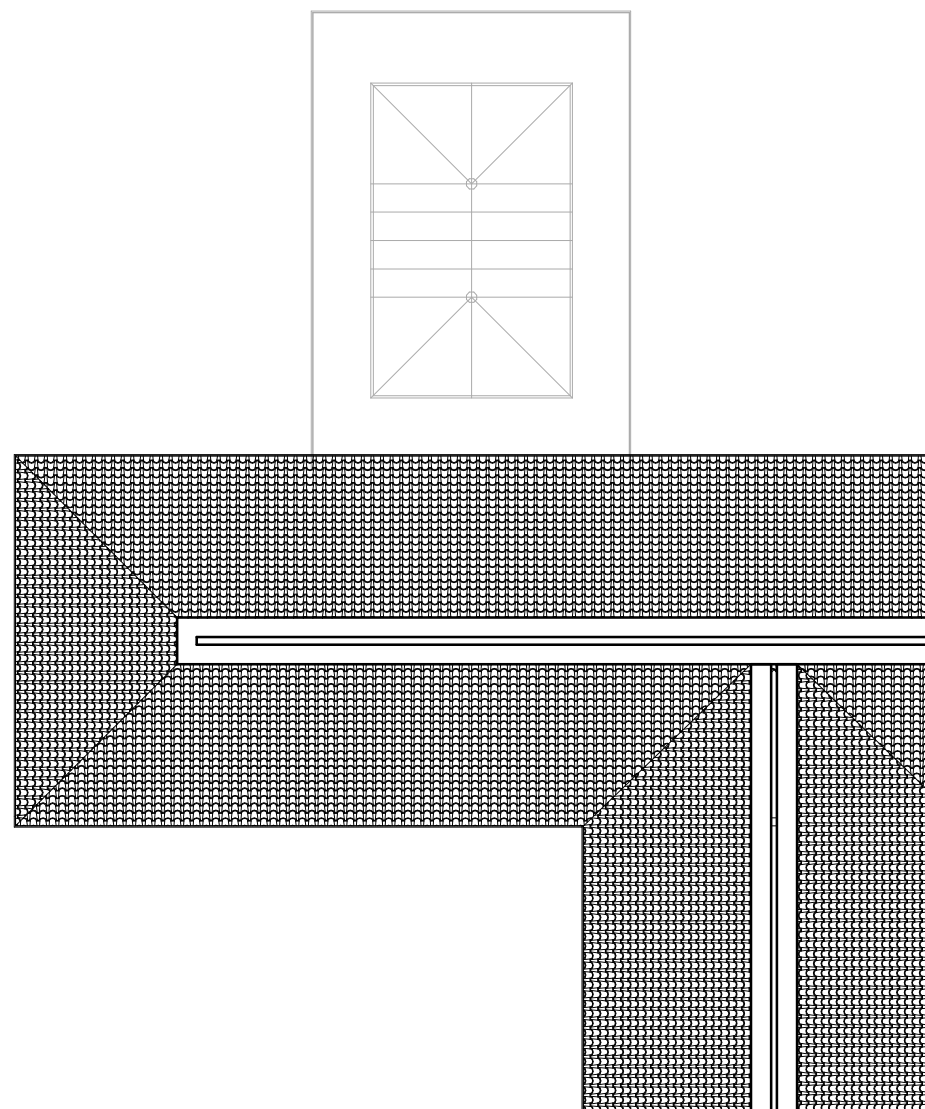

3 LOFT
1 : 100

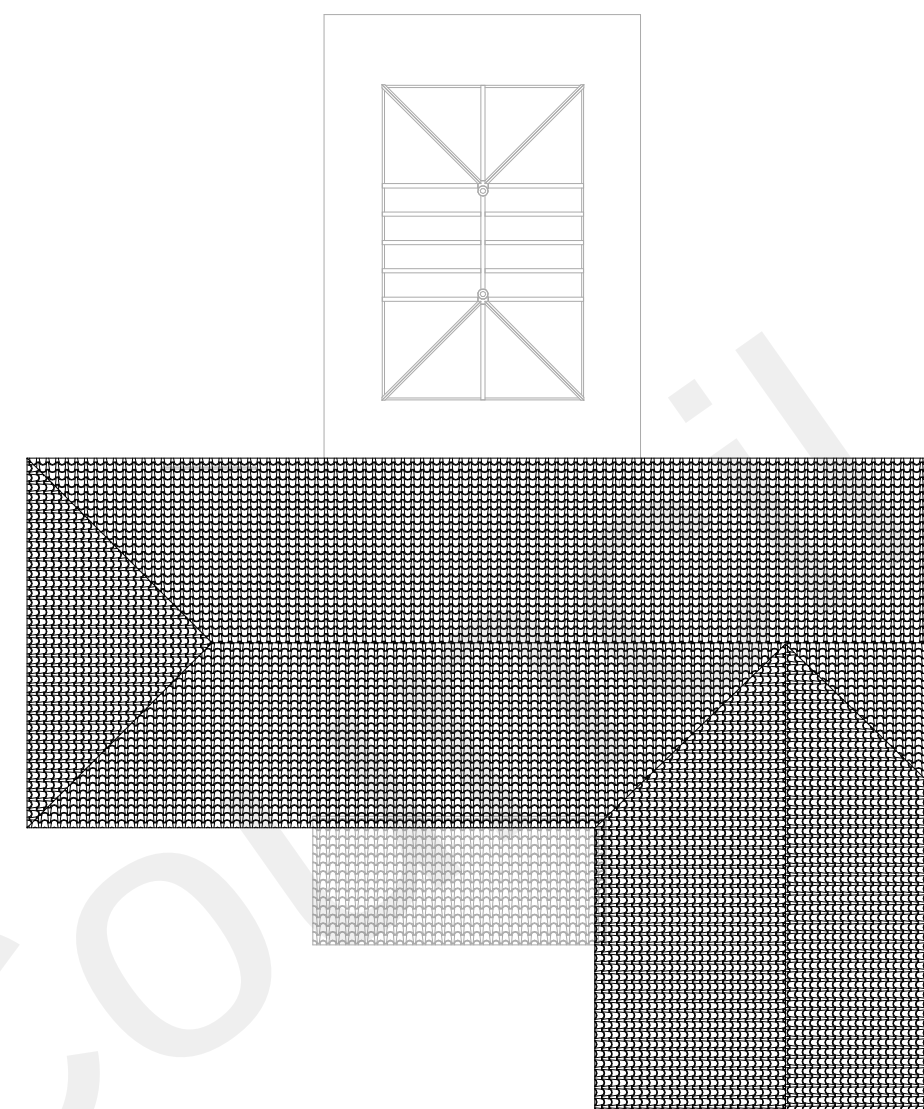


4 ROOF
1 : 100

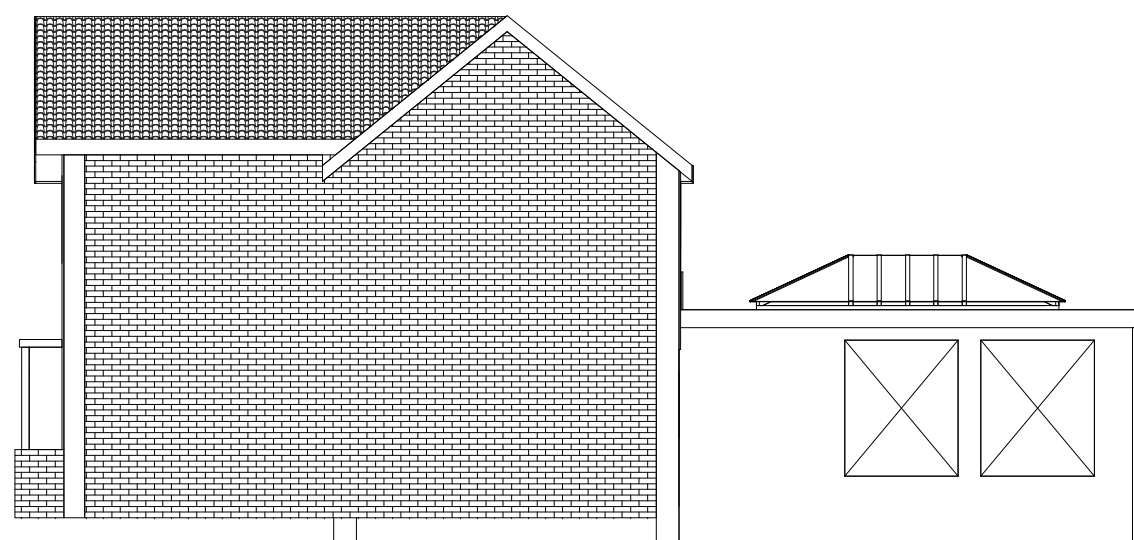


5 EAST SIDE ELEVATION
1 : 100




6 FRONT ELEVATION
1 : 100

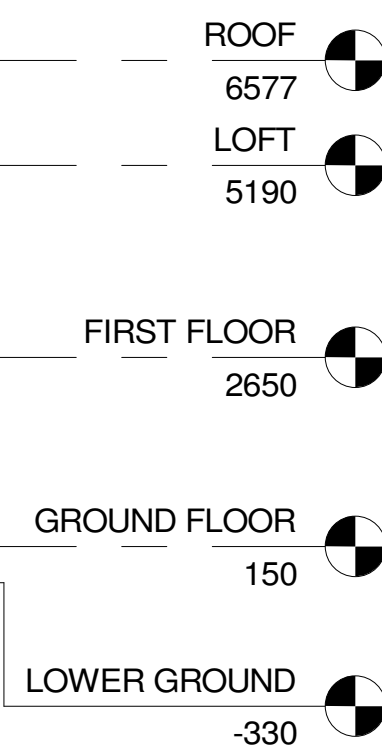


7 REAR ELEVATION
1 : 100

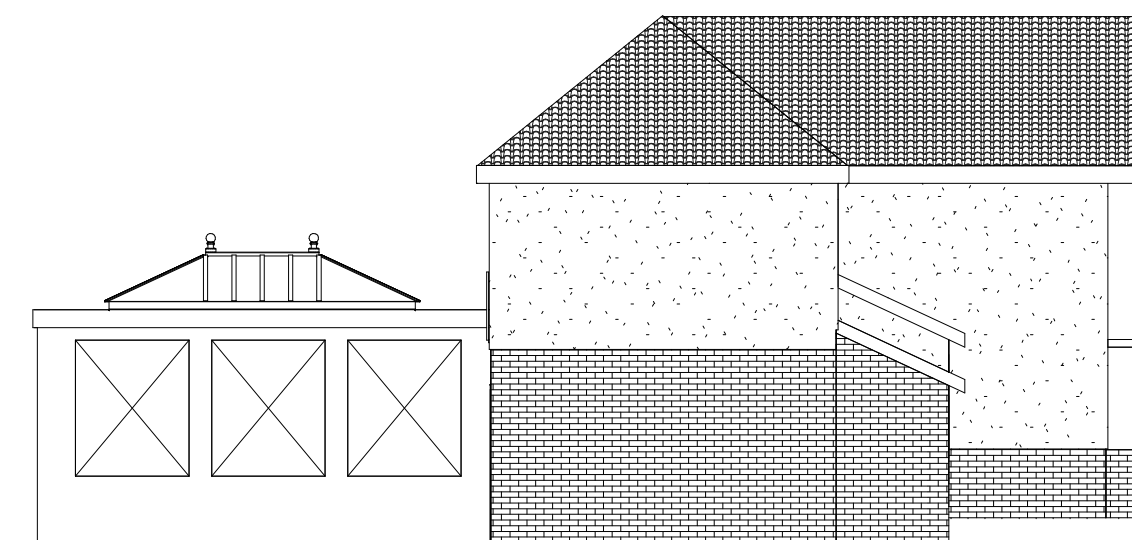



8 WEST SIDE ELEVATION
1 : 100

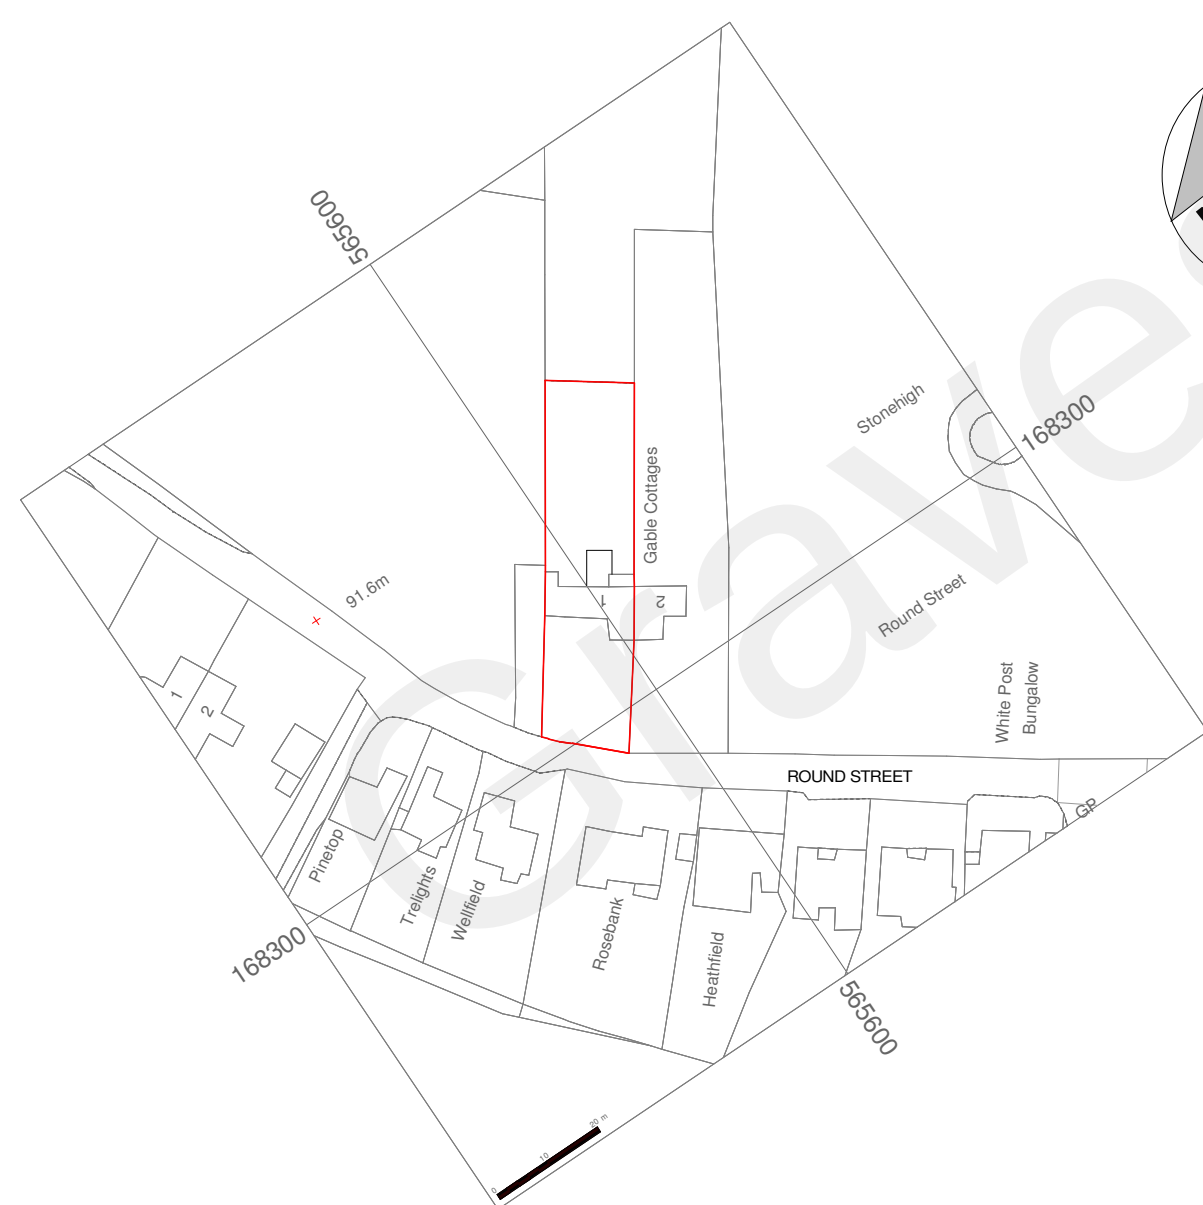

9 ORDNANCE SURVEY
1 : 1250

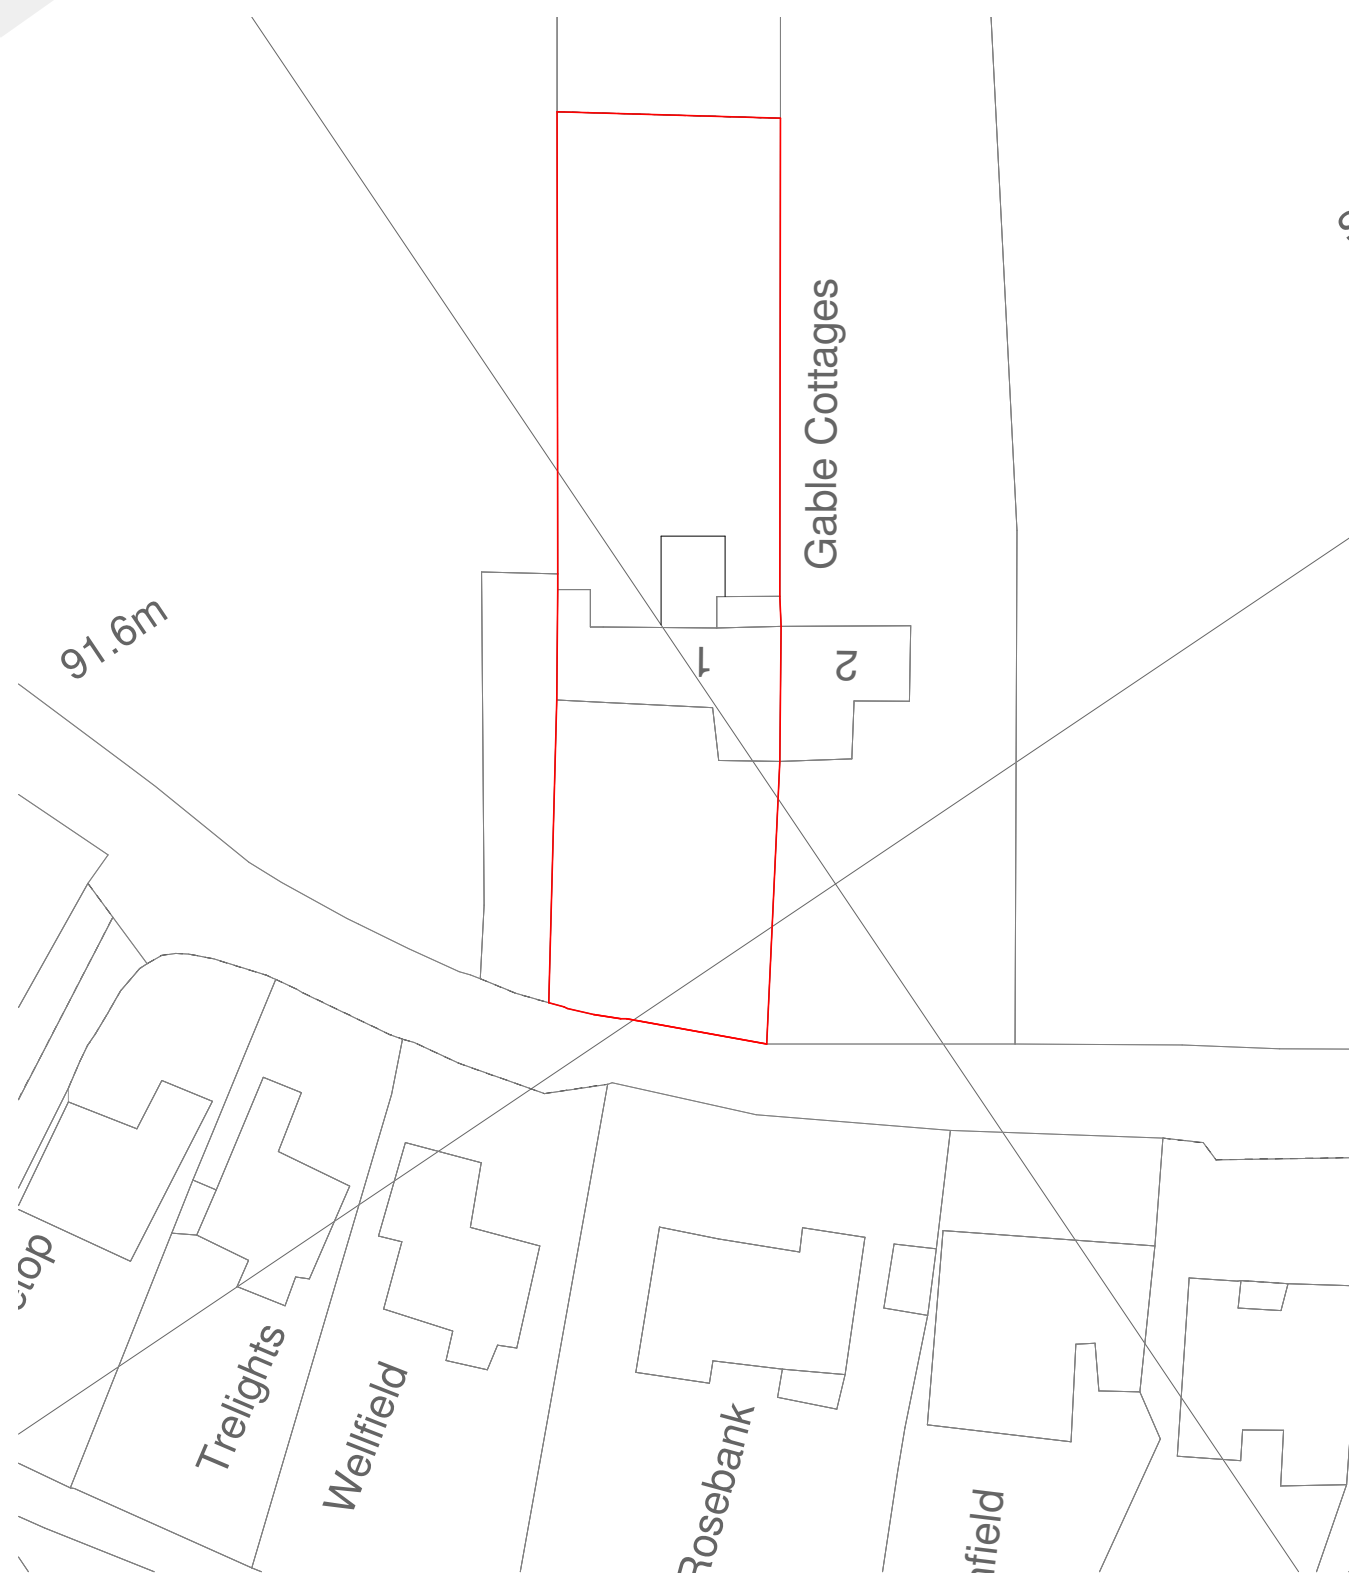

10 BLOCK PLAN
1 : 500

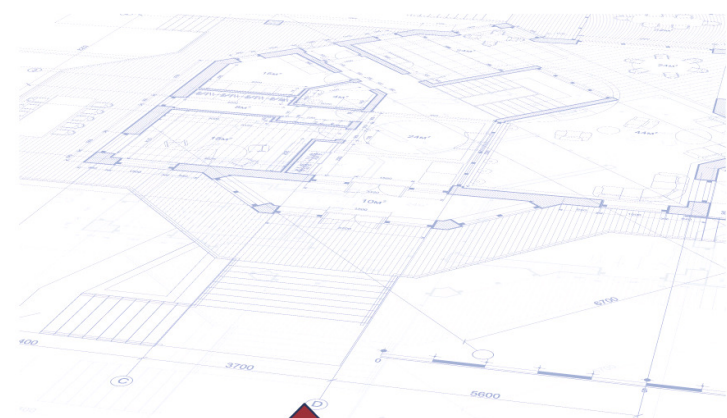 

MACK
INTERIORS

OFFICE ADDRESS:
20 GLENMORE ROAD
WELLING
KENT
DA16 3BE

T. 020 8317 7309
M. 07891 769 789

E. mackinteriorslondon@gmail.com
W. g.page/Mack-Interiors

PROJECT
**PROPOSED PLANS &
ELEVATIONS**

TITLE
GABLE COTTAGE

CLIENT
MR & MRS SPUR

DRAWN BY SM	CHECKED BY SM	DATE 15/11/2021
SCALE (@ A1) As indicated		PROJECT NUMBER 0231
DRAWING NUMBER 2021-05-06-002		REV B