

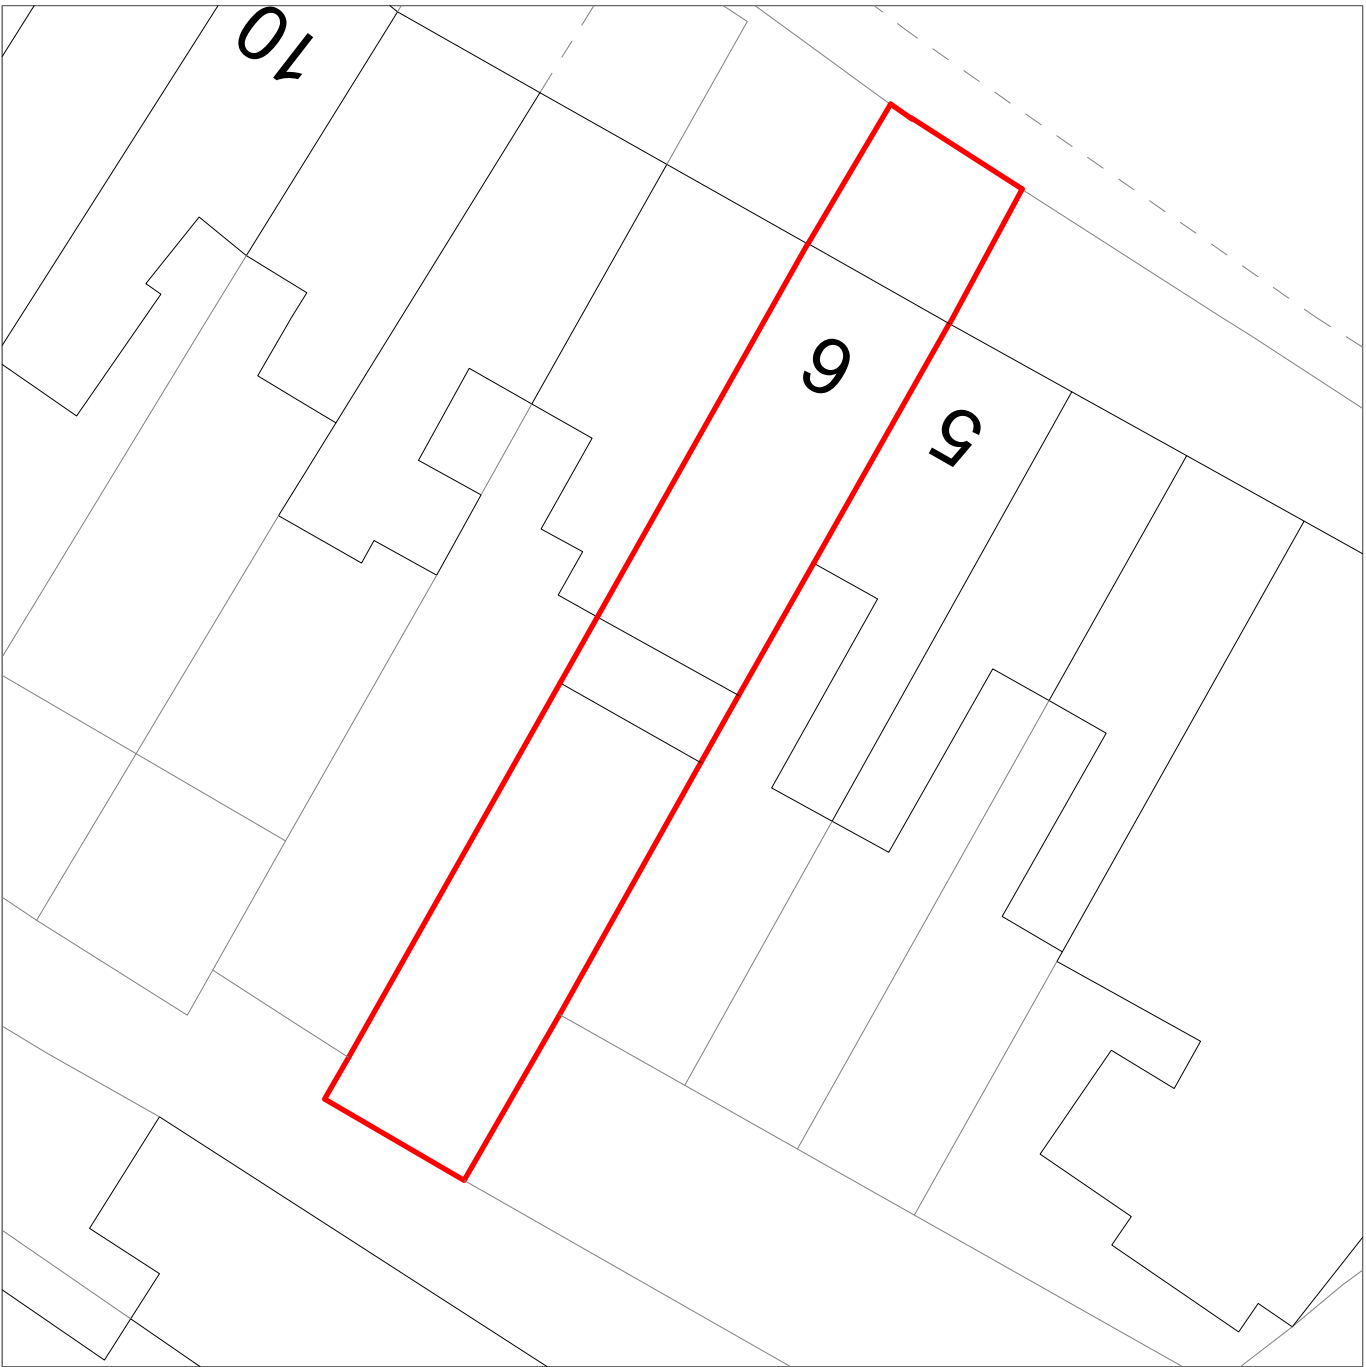


 

**Proposed Site Plan**  
1 : 200

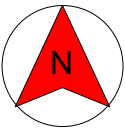

GRAPHIC SCALE: 1:200

| No<br>. | Description | Date | 6 Stonebridge Rd, Northfleet,<br>Gravesend DA11 9DR | Client           |                                                                            | REF                     | REV |
|---------|-------------|------|-----------------------------------------------------|------------------|----------------------------------------------------------------------------|-------------------------|-----|
|         |             |      |                                                     | Mr R Mathusan    |                                                                            | .                       |     |
|         |             |      | Proposed Site Plan                                  | Date<br>Apr 2025 | Sheet number<br>R-PL/6SR/SD111                                             | Scale (@ A3)<br>1 : 200 |     |
|         |             |      |                                                     | Drawn<br>MMK     | Sanaa Designs<br>Email - sanaadesigns@outlook.com<br>Mobile - 07583 437570 |                         |     |
|         |             |      |                                                     | Checked by<br>TK |                                                                            |                         |     |
|         |             |      |                                                     |                  |                                                                            |                         |     |