




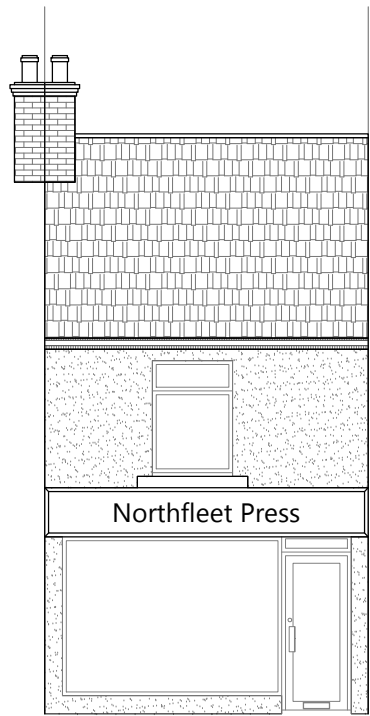


PROPOSED  
FRONT ELEVATION

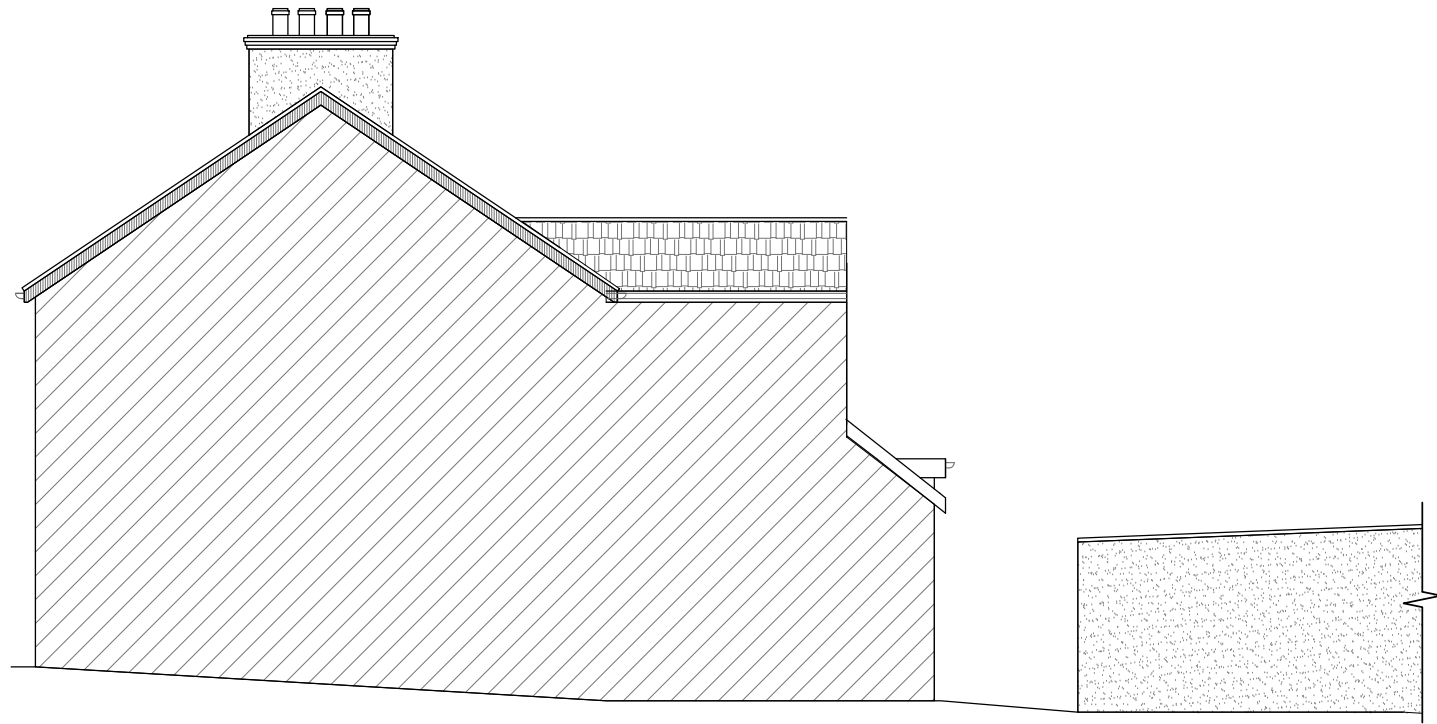

PROPOSED  
RH ELEVATION

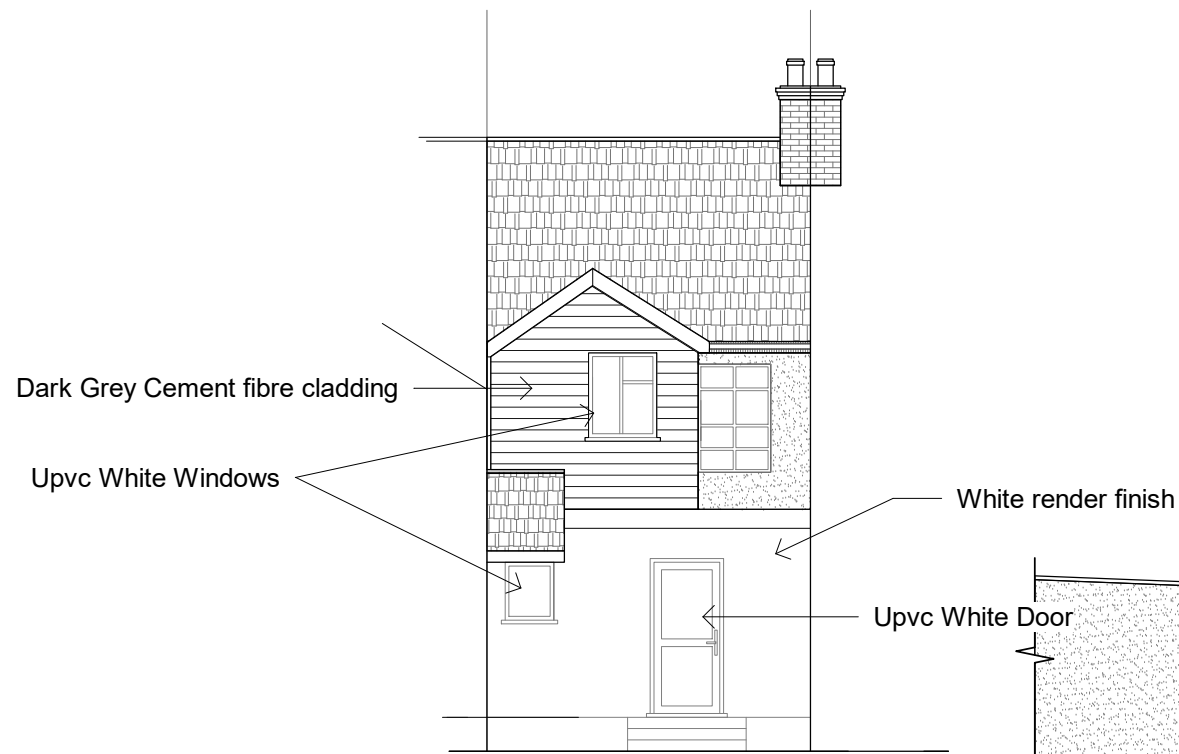


PROPOSED  
REAR ELEVATION

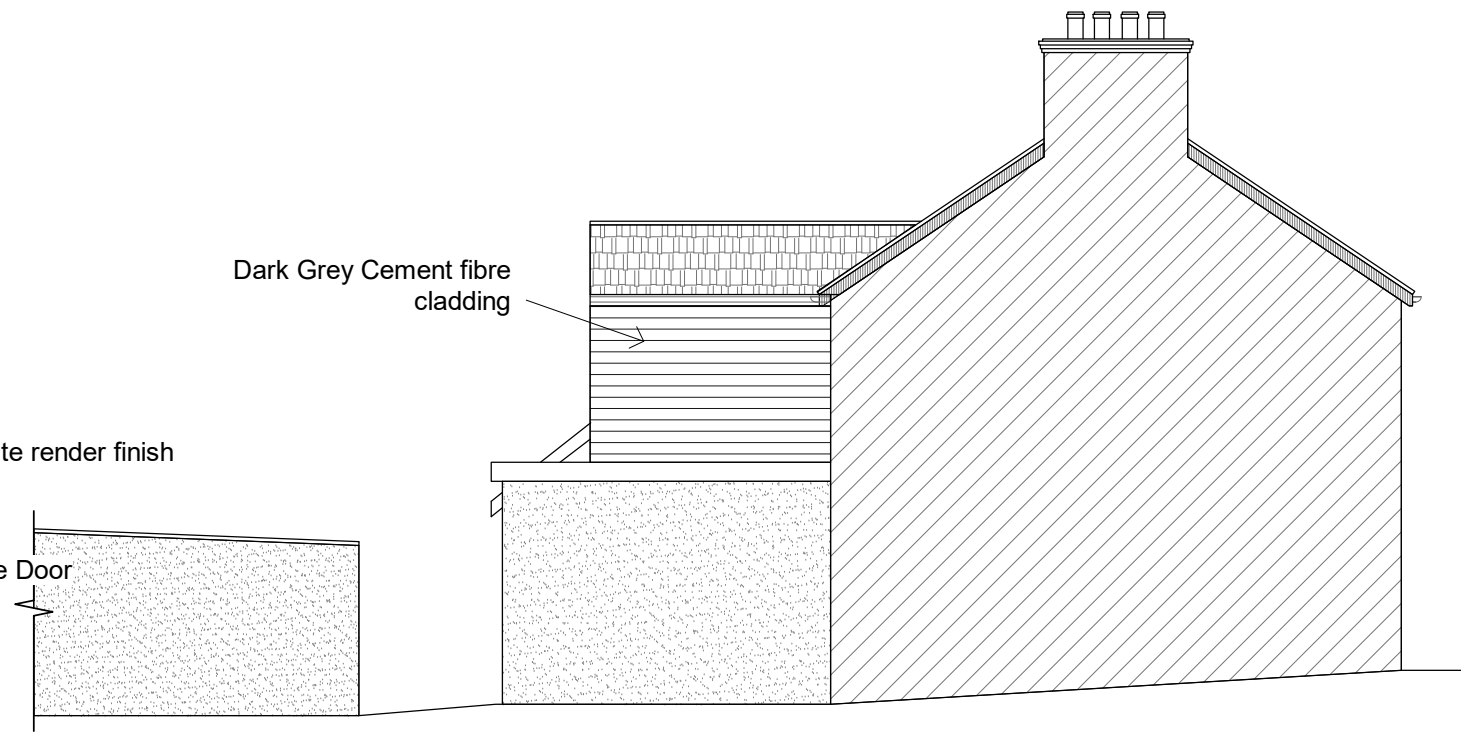

PROPOSED  
LH ELEVATION

## Proposed Elevations

1 : 100

 

| No | Description | Date | 6 Stonebridge Rd, Northfleet,<br>Gravesend DA11 9DR<br><br>Proposed Elevations | Client           | REF                                                                        | REV                     |
|----|-------------|------|--------------------------------------------------------------------------------|------------------|----------------------------------------------------------------------------|-------------------------|
| .  |             |      |                                                                                | Mr R Mathusan    | .                                                                          |                         |
|    |             |      |                                                                                | Date<br>Apr 2025 | Sheet number<br>R-PL/6SR/SD107                                             | Scale (@ A3)<br>1 : 100 |
|    |             |      |                                                                                | Drawn<br>MMK     | Sanaa Designs<br>Email - sanaadesigns@outlook.com<br>Mobile - 07583 437570 |                         |
|    |             |      |                                                                                | Checked by<br>TK |                                                                            |                         |