

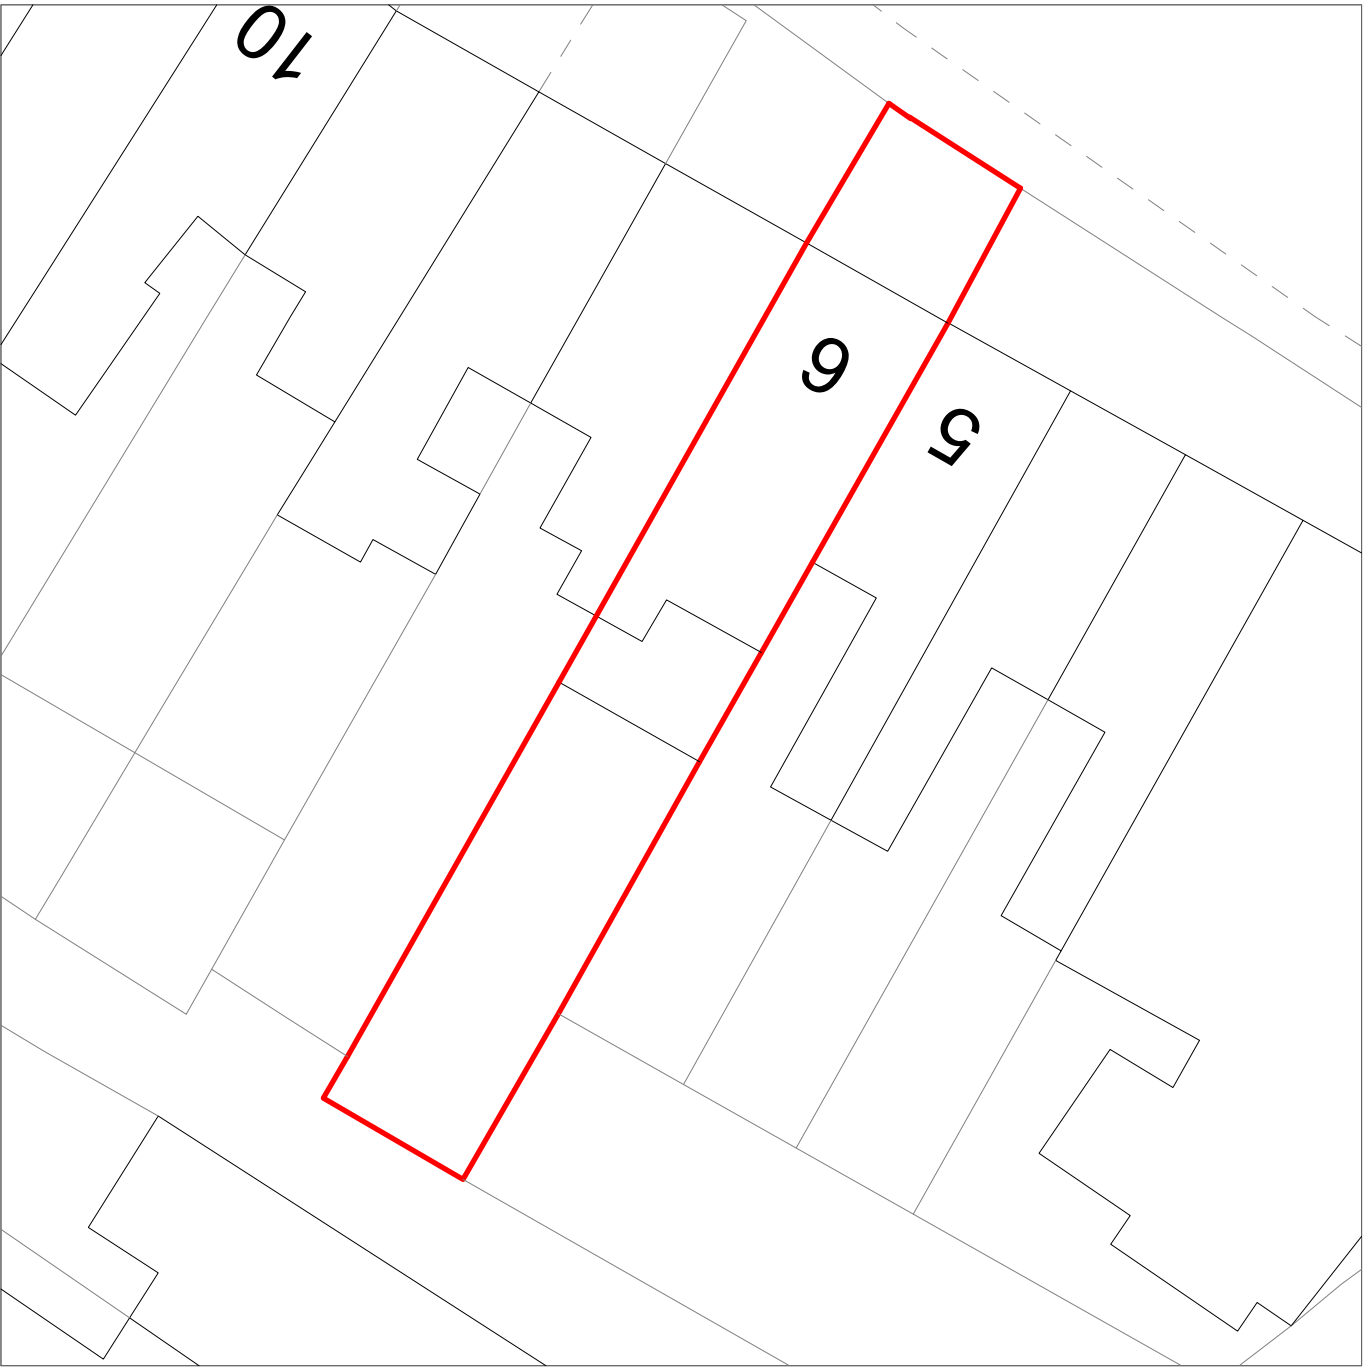


 

Pre -Existing Site Plan
1 : 200

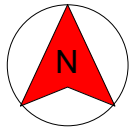

GRAPHIC SCALE: 1:200

No .	Description	Date	6 Stonebridge Rd, Northfleet, Gravesend DA11 9DR	Client Mr R Mathusan		REF .	REV
				Date Apr 2025	Sheet number R-PL/6SR/SD109	Scale (@ A3) 1 : 200	
	Pre -Existing Site Plan	Drawn MMK	Sanaa Designs Email - sanaadesigns@outlook.com Mobile - 07583 437570				
		Checked by TK					