




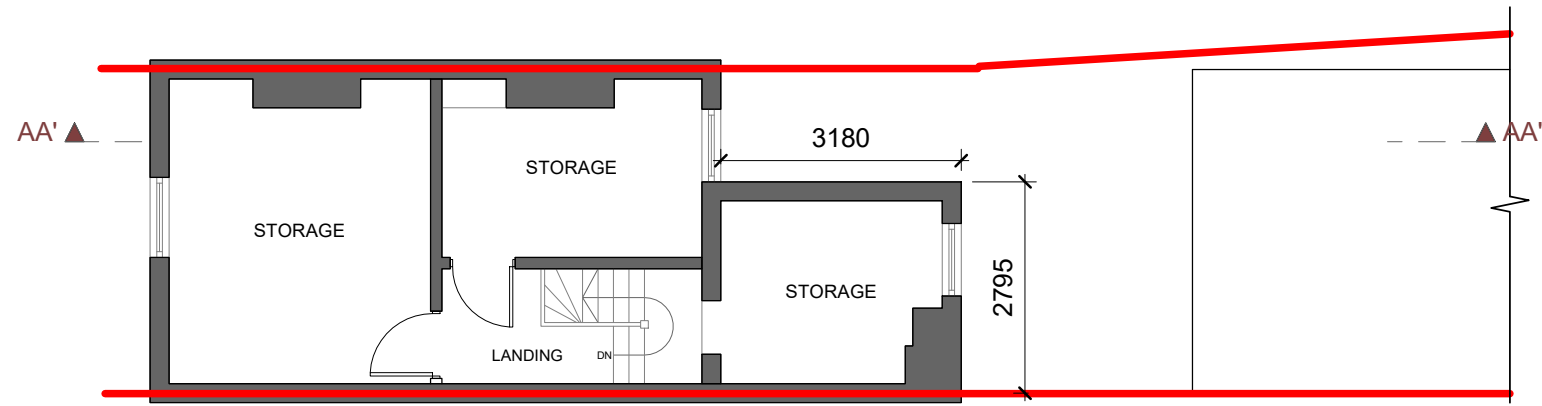


PRE-EXISTING
FIRST FLOOR PLAN

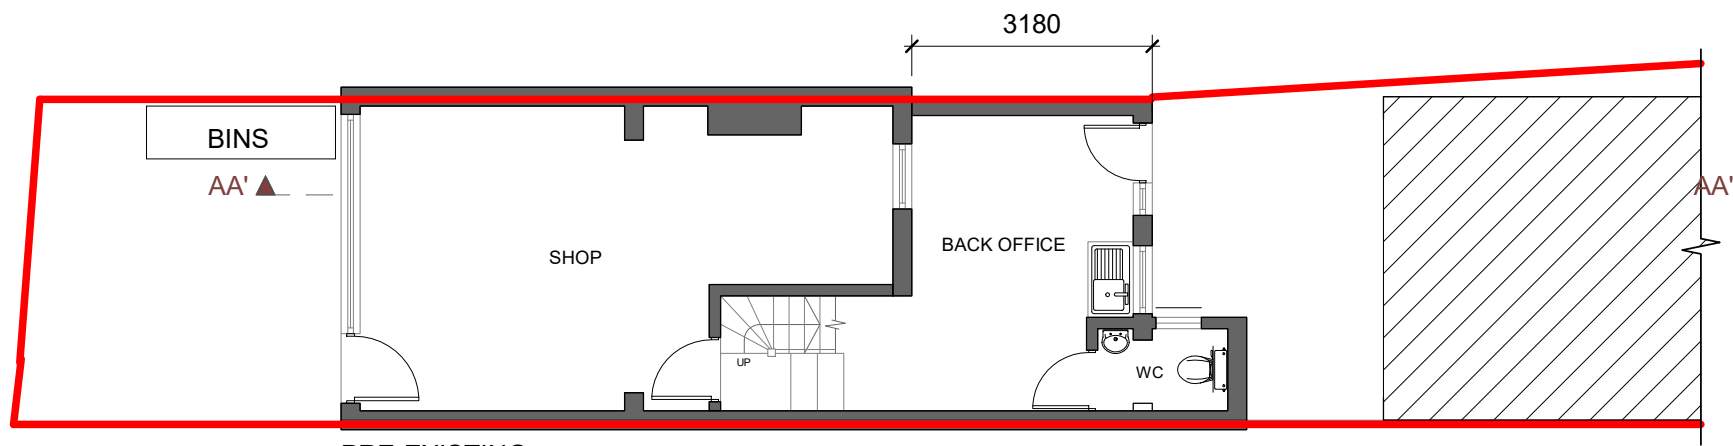

PRE-EXISTING
GROUND FLOOR PLAN

Pre -Existing Plans
1 : 100

 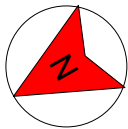

No .	Description	Date	6 Stonebridge Rd, Northfleet, Gravesend DA11 9DR	Client Mr R Mathusan		REF .	REV	
				Date Apr 2025	Sheet number R-PL/6SR/SD100	Scale (@ A3) 1 : 100		
			Pre -Existing Plans	Drawn MMK	Sanaa Designs Email - sanaadesigns@outlook.com Mobile - 07583 437570			
				Checked by TK				