



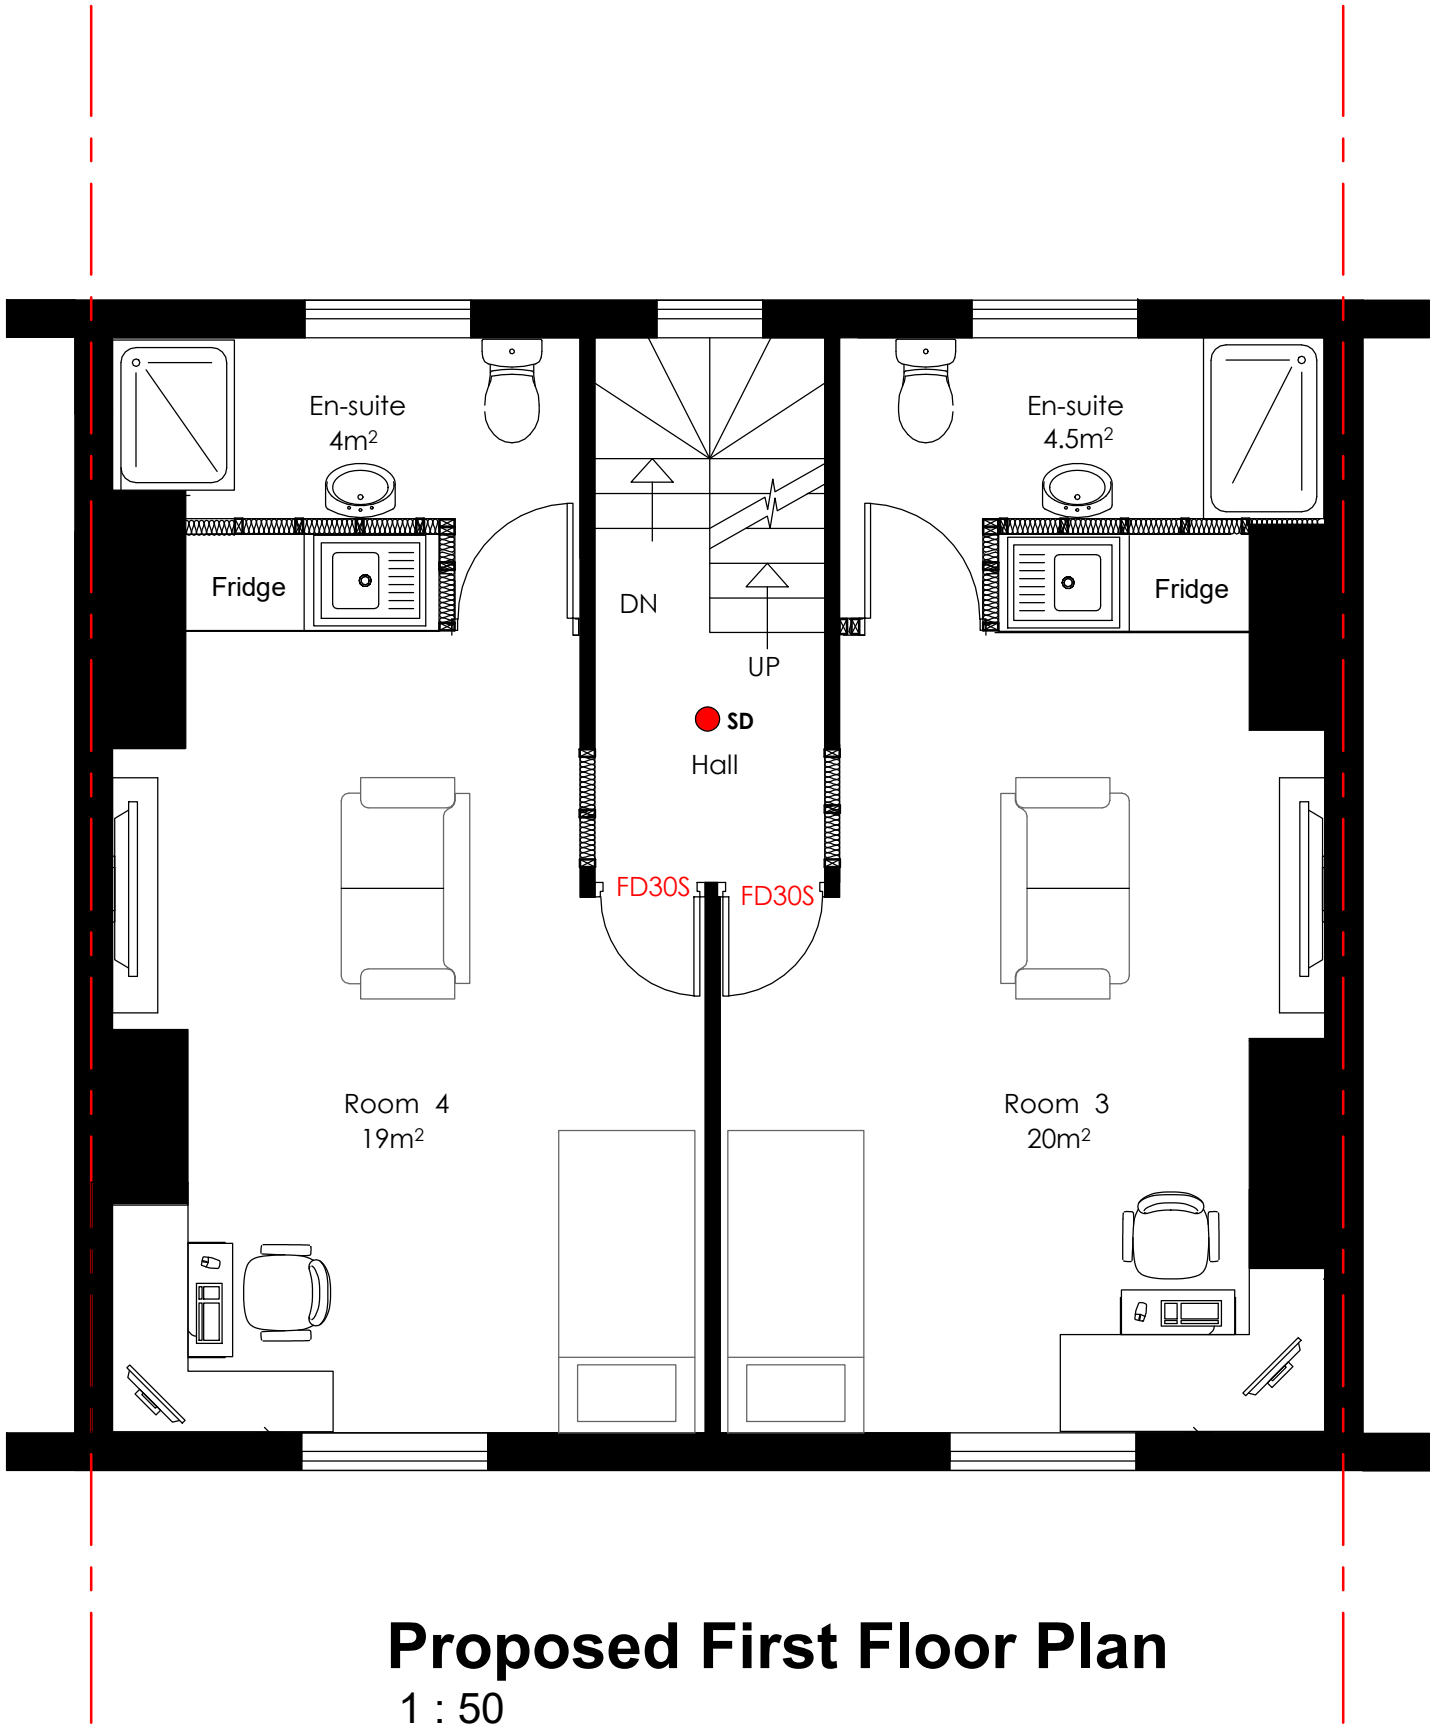

LEGEND

- Indicates 50mm x 100mm C24 Timber studs @400c/c
- FD30S** Fire door with 30 minutes fire protection with self closing device
- SD** - Interlinked Smoke alarm system. The smoke detection system to be grade LD2.
- HD** - Heat Detector

Proposed First Floor Plan
1 : 50

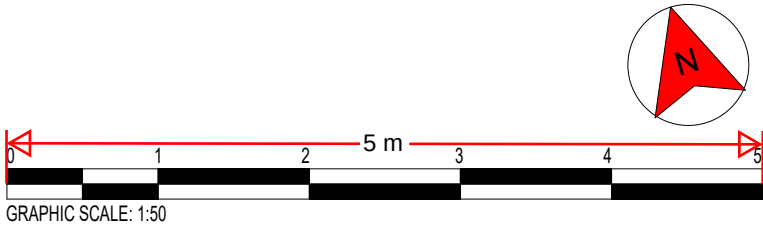

NOTE

1. ALL MEASUREMENTS TO BE CONFIRMED ON SITE
2. ALL DRAWINGS AND DETAILS TO BE READ IN CONJUNCTION WITH RELEVANT DOCUMENTS AND SPECIFICATIONS
3. NOTE: ANY VARIATIONS TO DETAIL MUST BE DISCUSSED WITH ARCHITECT OR ENGINEER.

No .	Description	Date	69 Milton Rd, Gravesend DA12 2PJ			Client Raj		REF	REV A
			Proposed First Floor Plan			Date	Sheet number PL/69MR/SD104A	Scale (@ A3) 1 : 50	
						Drawn MMK		Sanaa Designs	
						Checked by TK		18 Grenadier Close Rainham, Kent ME8 8NQ	
								Email - sanaadesigns@outlook.com Mobile - 07583 437570	