



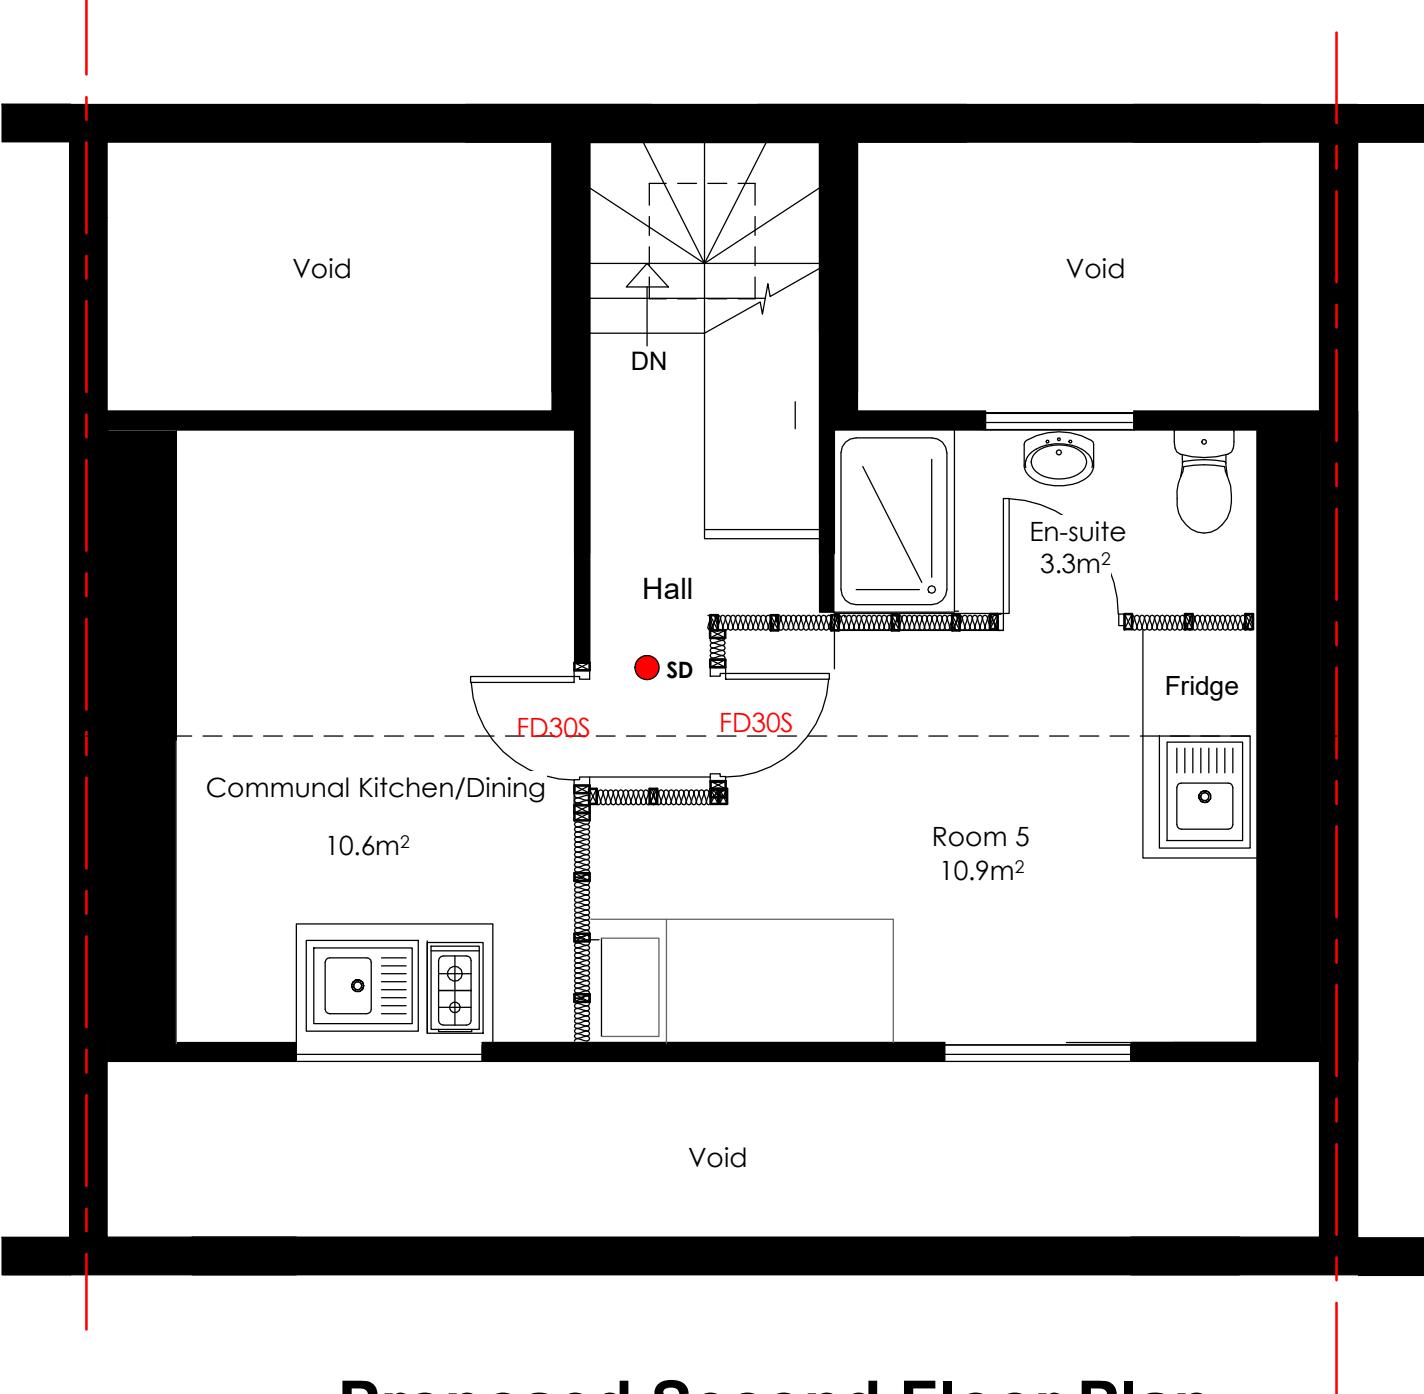

LEGEND

- Indicates 50mm x 100mm C24 Timber studs @400c/c
- FD30S** Fire door with 30 minutes fire protection with self closing device
- SD** - Interlinked Smoke alarm system. The smoke detection system to be grade LD2.
- HD** - Heat Detector

Proposed Second Floor Plan
1 : 50

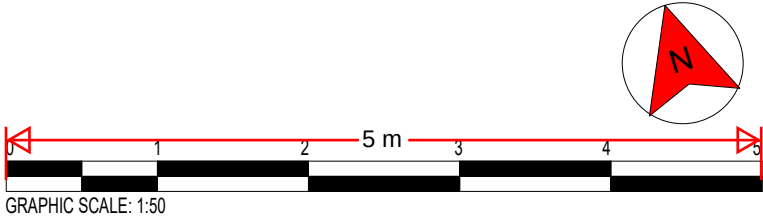

- NOTE**
- 1. ALL MEASUREMENTS TO BE CONFIRMED ON SITE
 - 2. ALL DRAWINGS AND DETAILS TO BE READ IN CONJUNCTION WITH RELEVANT DOCUMENTS AND SPECIFICATIONS
 - 3. NOTE: ANY VARIATIONS TO DETAIL MUST BE DISCUSSED WITH ARCHITECT OR ENGINEER.

No .	Description	Date	69 Milton Rd, Gravesend DA12 2PJ	Client		REF	REV	
				Raj			A	
				Proposed Second Floor Plan	Date	Sheet number PL/69MR/SD105A	Scale (@ A3) 1 : 50	
					Drawn MMK	Sanaa Designs 18 Grenadier Close Email - sanaadesigns@outlook.com Rainham, Kent Mobile - 07583 437570		
					Checked by TK			