


LEGEND

-  Indicates 50mm x 100mm C24 Timber studs @400c/c
- FD30S



Fire door with 30 minutes fire protection with self closing device
- 

SD - Interlinked Smoke alarm system.
The smoke detection system to be grade LD2.
- 

HD - Heat Detector

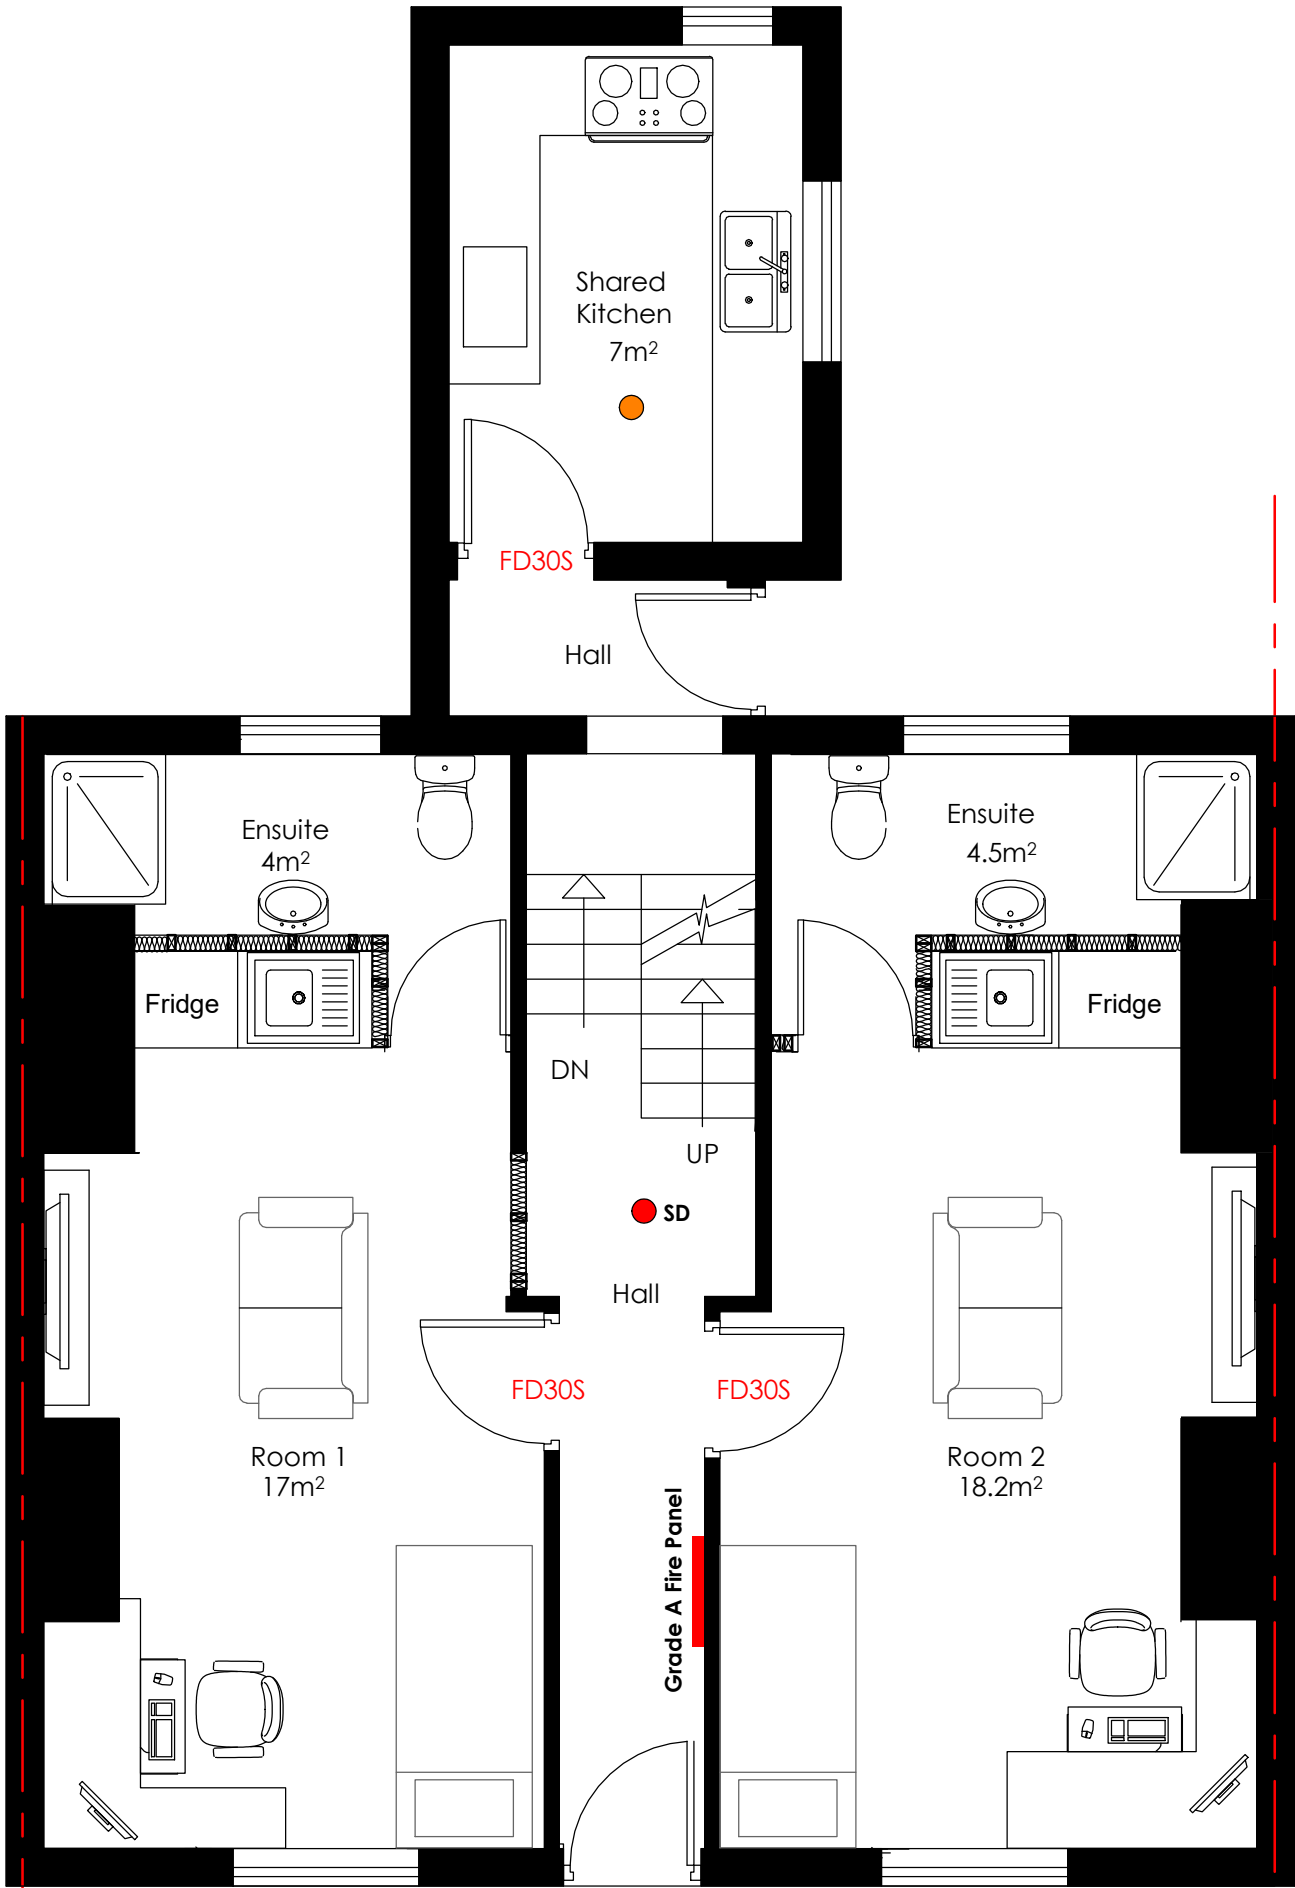

Proposed Ground Floor Plan
1 : 50

 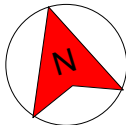

NOTE

1. ALL MEASUREMENTS TO BE CONFIRMED ON SITE
2. ALL DRAWINGS AND DETAILS TO BE READ IN CONJUNCTION WITH RELEVANT DOCUMENTS AND SPECIFICATIONS
3. NOTE: ANY VARIATIONS TO DETAIL MUST BE DISCUSSED WITH ARCHITECT OR ENGINEER.

69 Milton Rd, Gravesend DA12 2PJ	Client		REF	REV
	Raj			A
	Date	Sheet number PL/69MR/SD103A	Scale (@ A3) 1 : 50	
	Proposed Ground Floor Plan		Sanaa Designs 18 Grenadier Close Rainham, Kent ME8 8NQ Email - sanaadesigns@outlook.com Mobile - 07583 437570	