


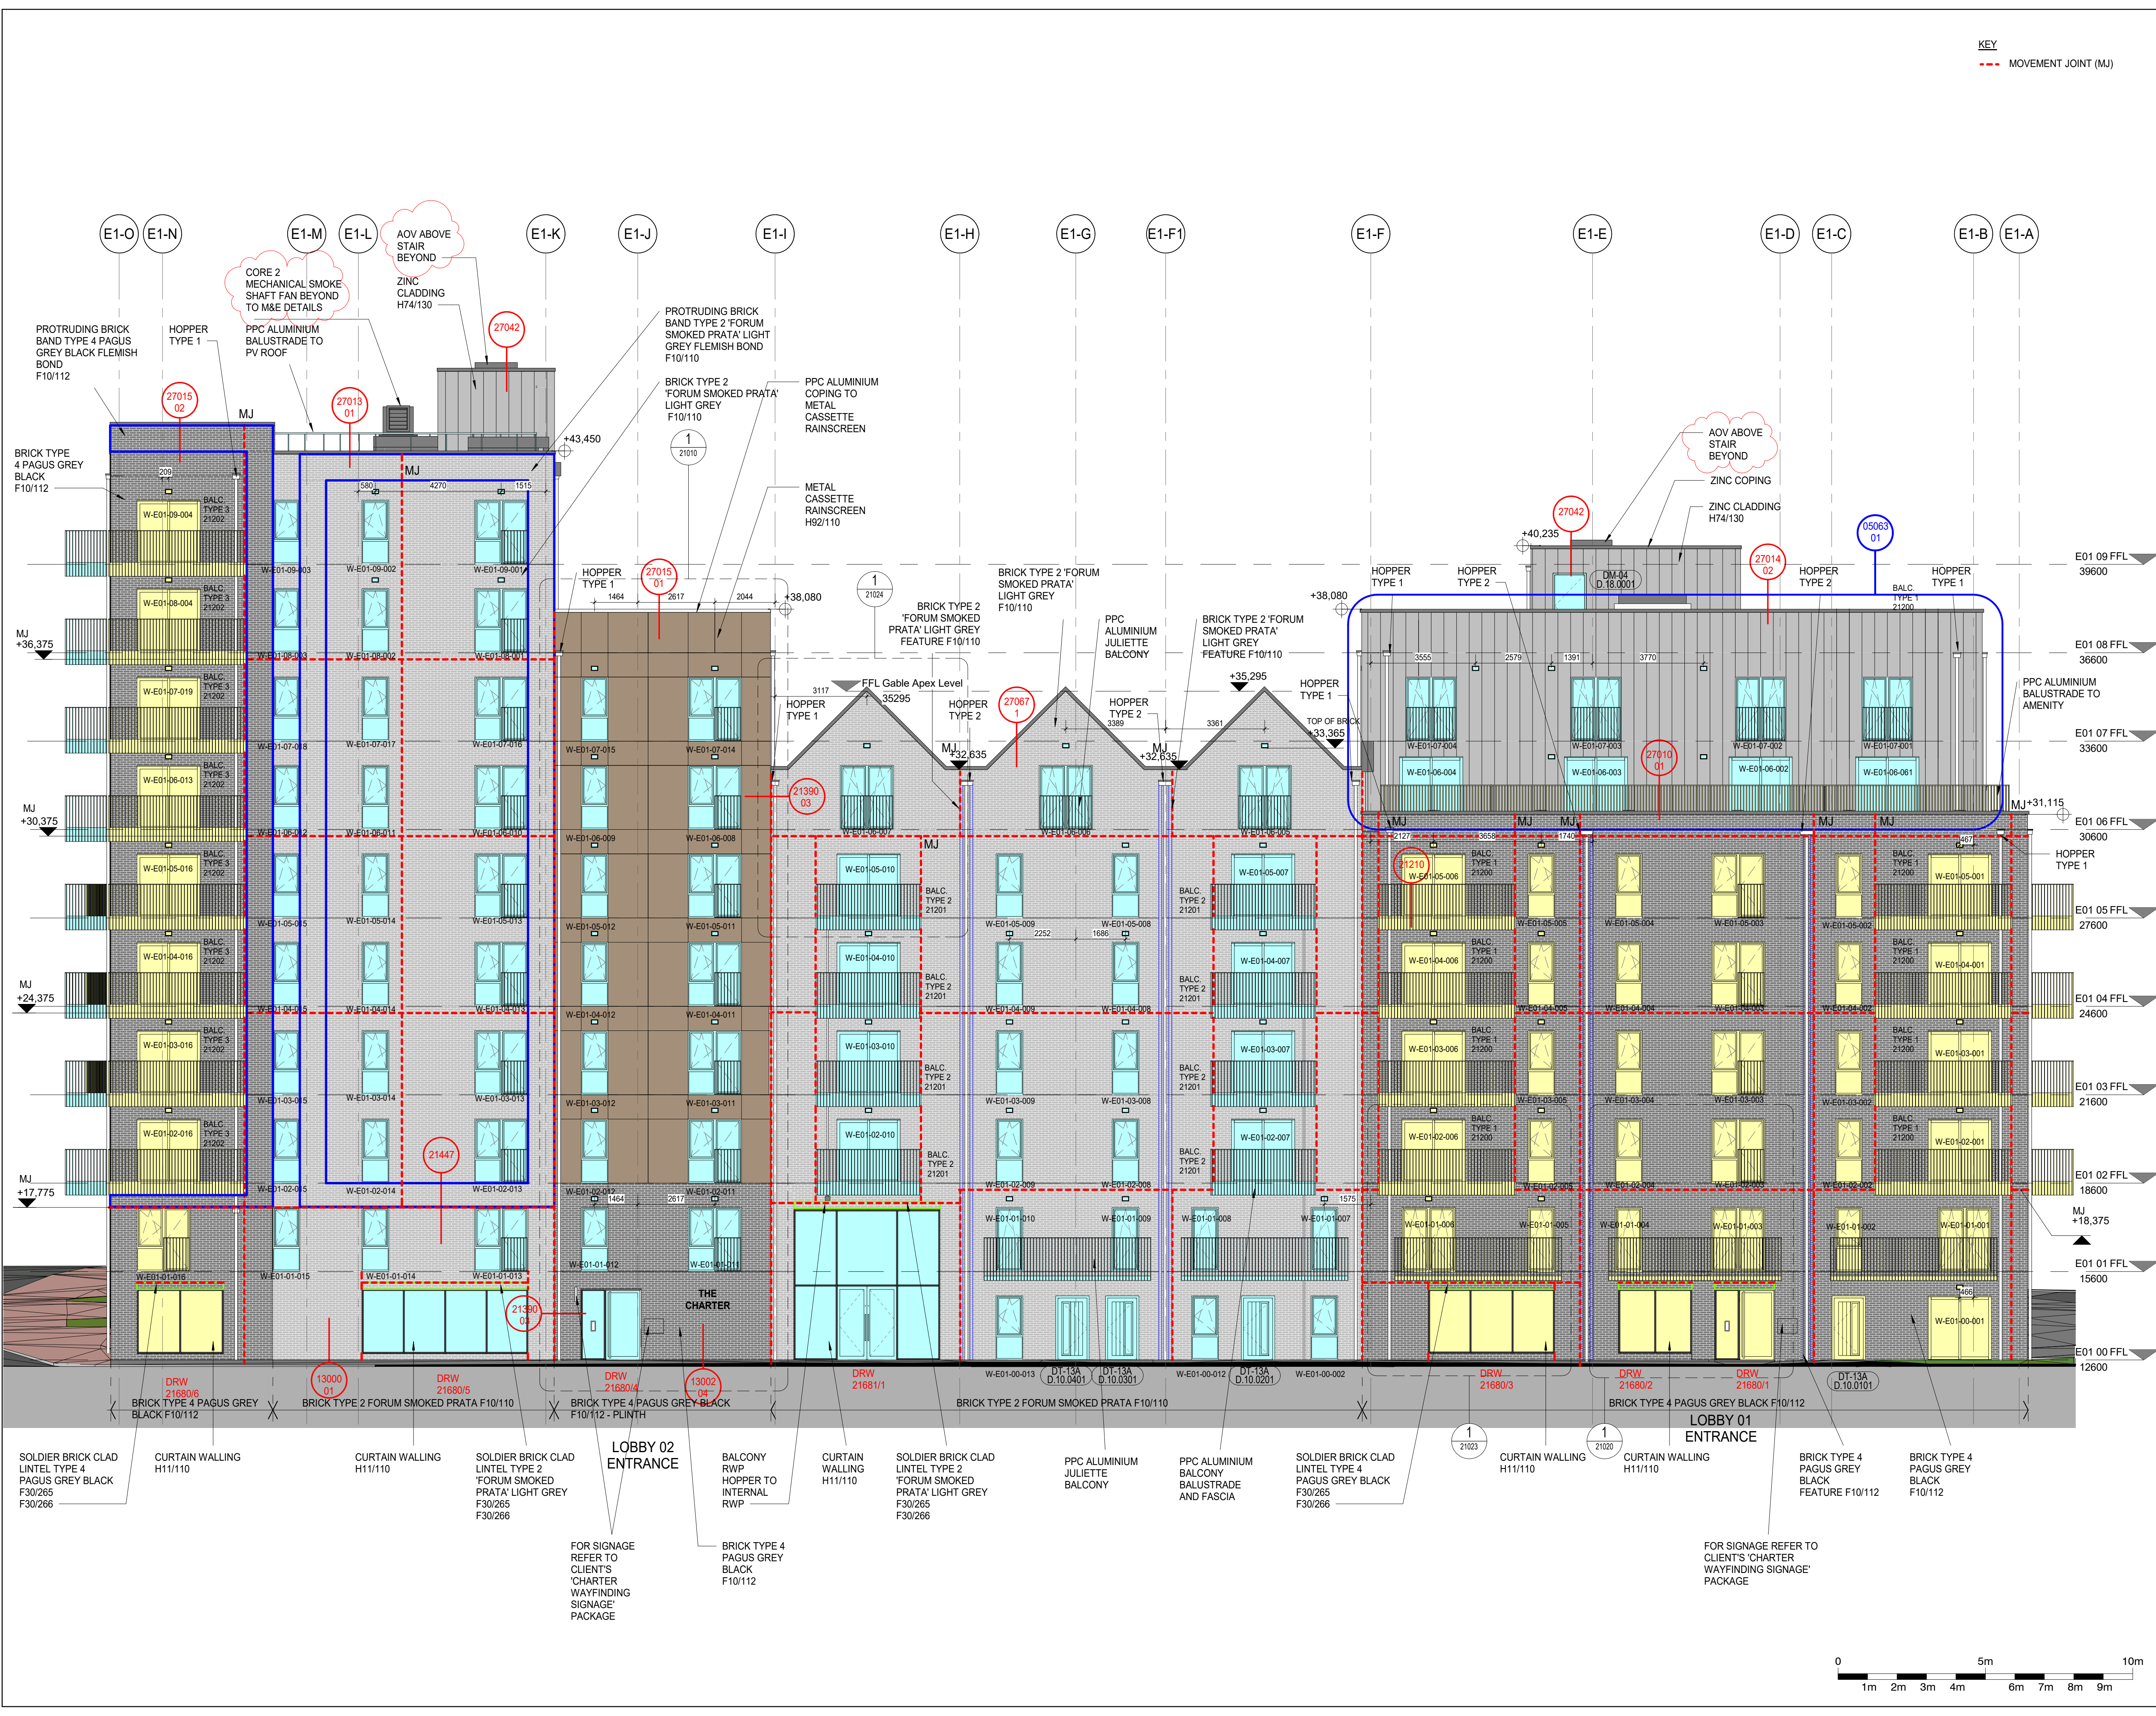

REV

DATE

CONSTRUCTION ISSUE

COMMENTS

REV BY

CHK BY

1

18/12/2020

1

BT

2

18/05/2021

2

AK

3

12/06/2021

3

AK

4

08/07/2021

4

AK

5

21/07/2021

5

AK

6

28/07/2021

6

AK

7

01/08/2021

7

AK

8

08/12/2021

8

AK

9

17/01/2022

9

AK

10

28/02/2022

10

AK

11

07/04/2022

11

AK

12

08/04/2022

12

AK

13

17/06/2022

13

AK

14

28/10/2022

14

AK

15

28/10/2024

15

AK

16

04/04/2025

16

AK

KEY

MOVEMENT JOINT (MJ)

FACADE RAL COLOUR LEGEND

NOTE:

FOR FACADE MATERIAL COLOURS REFER TO NBS

METALWORK RAL COLOUR ASSOCIATED WITH FACADE MATERIAL REFERS TO:

WINDOWS, DOORS, BALCONIES, RAILINGS, COPINGS, LOUVERS, VENT GRILLES, WEEP VENTS

RAL 7013

RAL 7023

BRICK TYPE 2 - LIGHT GREY, F10/110

METALWORK RAL 7023

BRICK TYPE 4 - DARK GREY, F10/112

METALWORK RAL 7013

METAL RAINSCREEN CLADDING, H92/110

METALWORK RAL 7023

FIBRE CEMENT BOARD

METALWORK RAL 7023

ZINC, H74/130

METALWORK RAL 7023

WITH EXCEPTION OF COPINGS AND FLASHINGS (ZINC)

RAIN WATERPIPES

RAL 7013

SIGNIFICANT HEALTH AND SAFETY RISKS (UNUSUAL AND DIFFICULT TO MANAGE ONLY)

It is assumed that all works will be carried out by a competent contractor working, where appropriate, to an approved method statement.

In addition to the hazards/risks normally associated with the types of work detailed on this drawing, note the following:

DO NOT SCALE OFF THIS DRAWING

This scheme is subject to town planning and all other necessary consents.

Dimensions, area and levels where given are only approximate and subject to site survey. All dimensions are to be checked on site. Any discrepancies or variations are to be reported to the architect before work commences. Figured dimensions only are to be taken from this drawing.

This drawing is to be read in conjunction with all relevant consultants and / or specialists drawings. Documents and any discrepancies or variations are to be reported to the architect before the affected work commences.

Magnetic media does not constitute contract documentation and updates of this data will occur. These files are current as of the date of issue. Your use of the content of these files is at your own risk. Reference should always be made to the hard copy which is superior to the digital format. Any document produced by yourselves which contains part or all of this data remains your responsibility and attributed to yourselves. Whilst Leslie Jones make every effort to ensure that it is scanned for viruses, we cannot guarantee that it does not contain any.

STAGE 4 / 5 ISSUE

Client

REEF GROUP

Contractor

CURO LIVING LTD

Consultants

G&T, EDC, MANHIRE, WATERMAN, HED, BB7

Job Title

THE CHARTER RIBA STAGE 4/5

Project Number

3732

Drawing Title

E01 PROPOSED NORTH ELEVATION

1: 100 @A1

12/05/20

AK

BT

project

originator

volume

level

type

role

number

3732

LJA

E01

XX

DR

A

05050

revision

code

description

A5

CONTRACTUAL ISSUE

C16

SMOKE SHAFT VENTS AND ADV COORDINATED WITH M&E

0

1m

2m

3m

4m

5m

6m

7m

8m

9m

10m

04/02/2025 09:47:27