


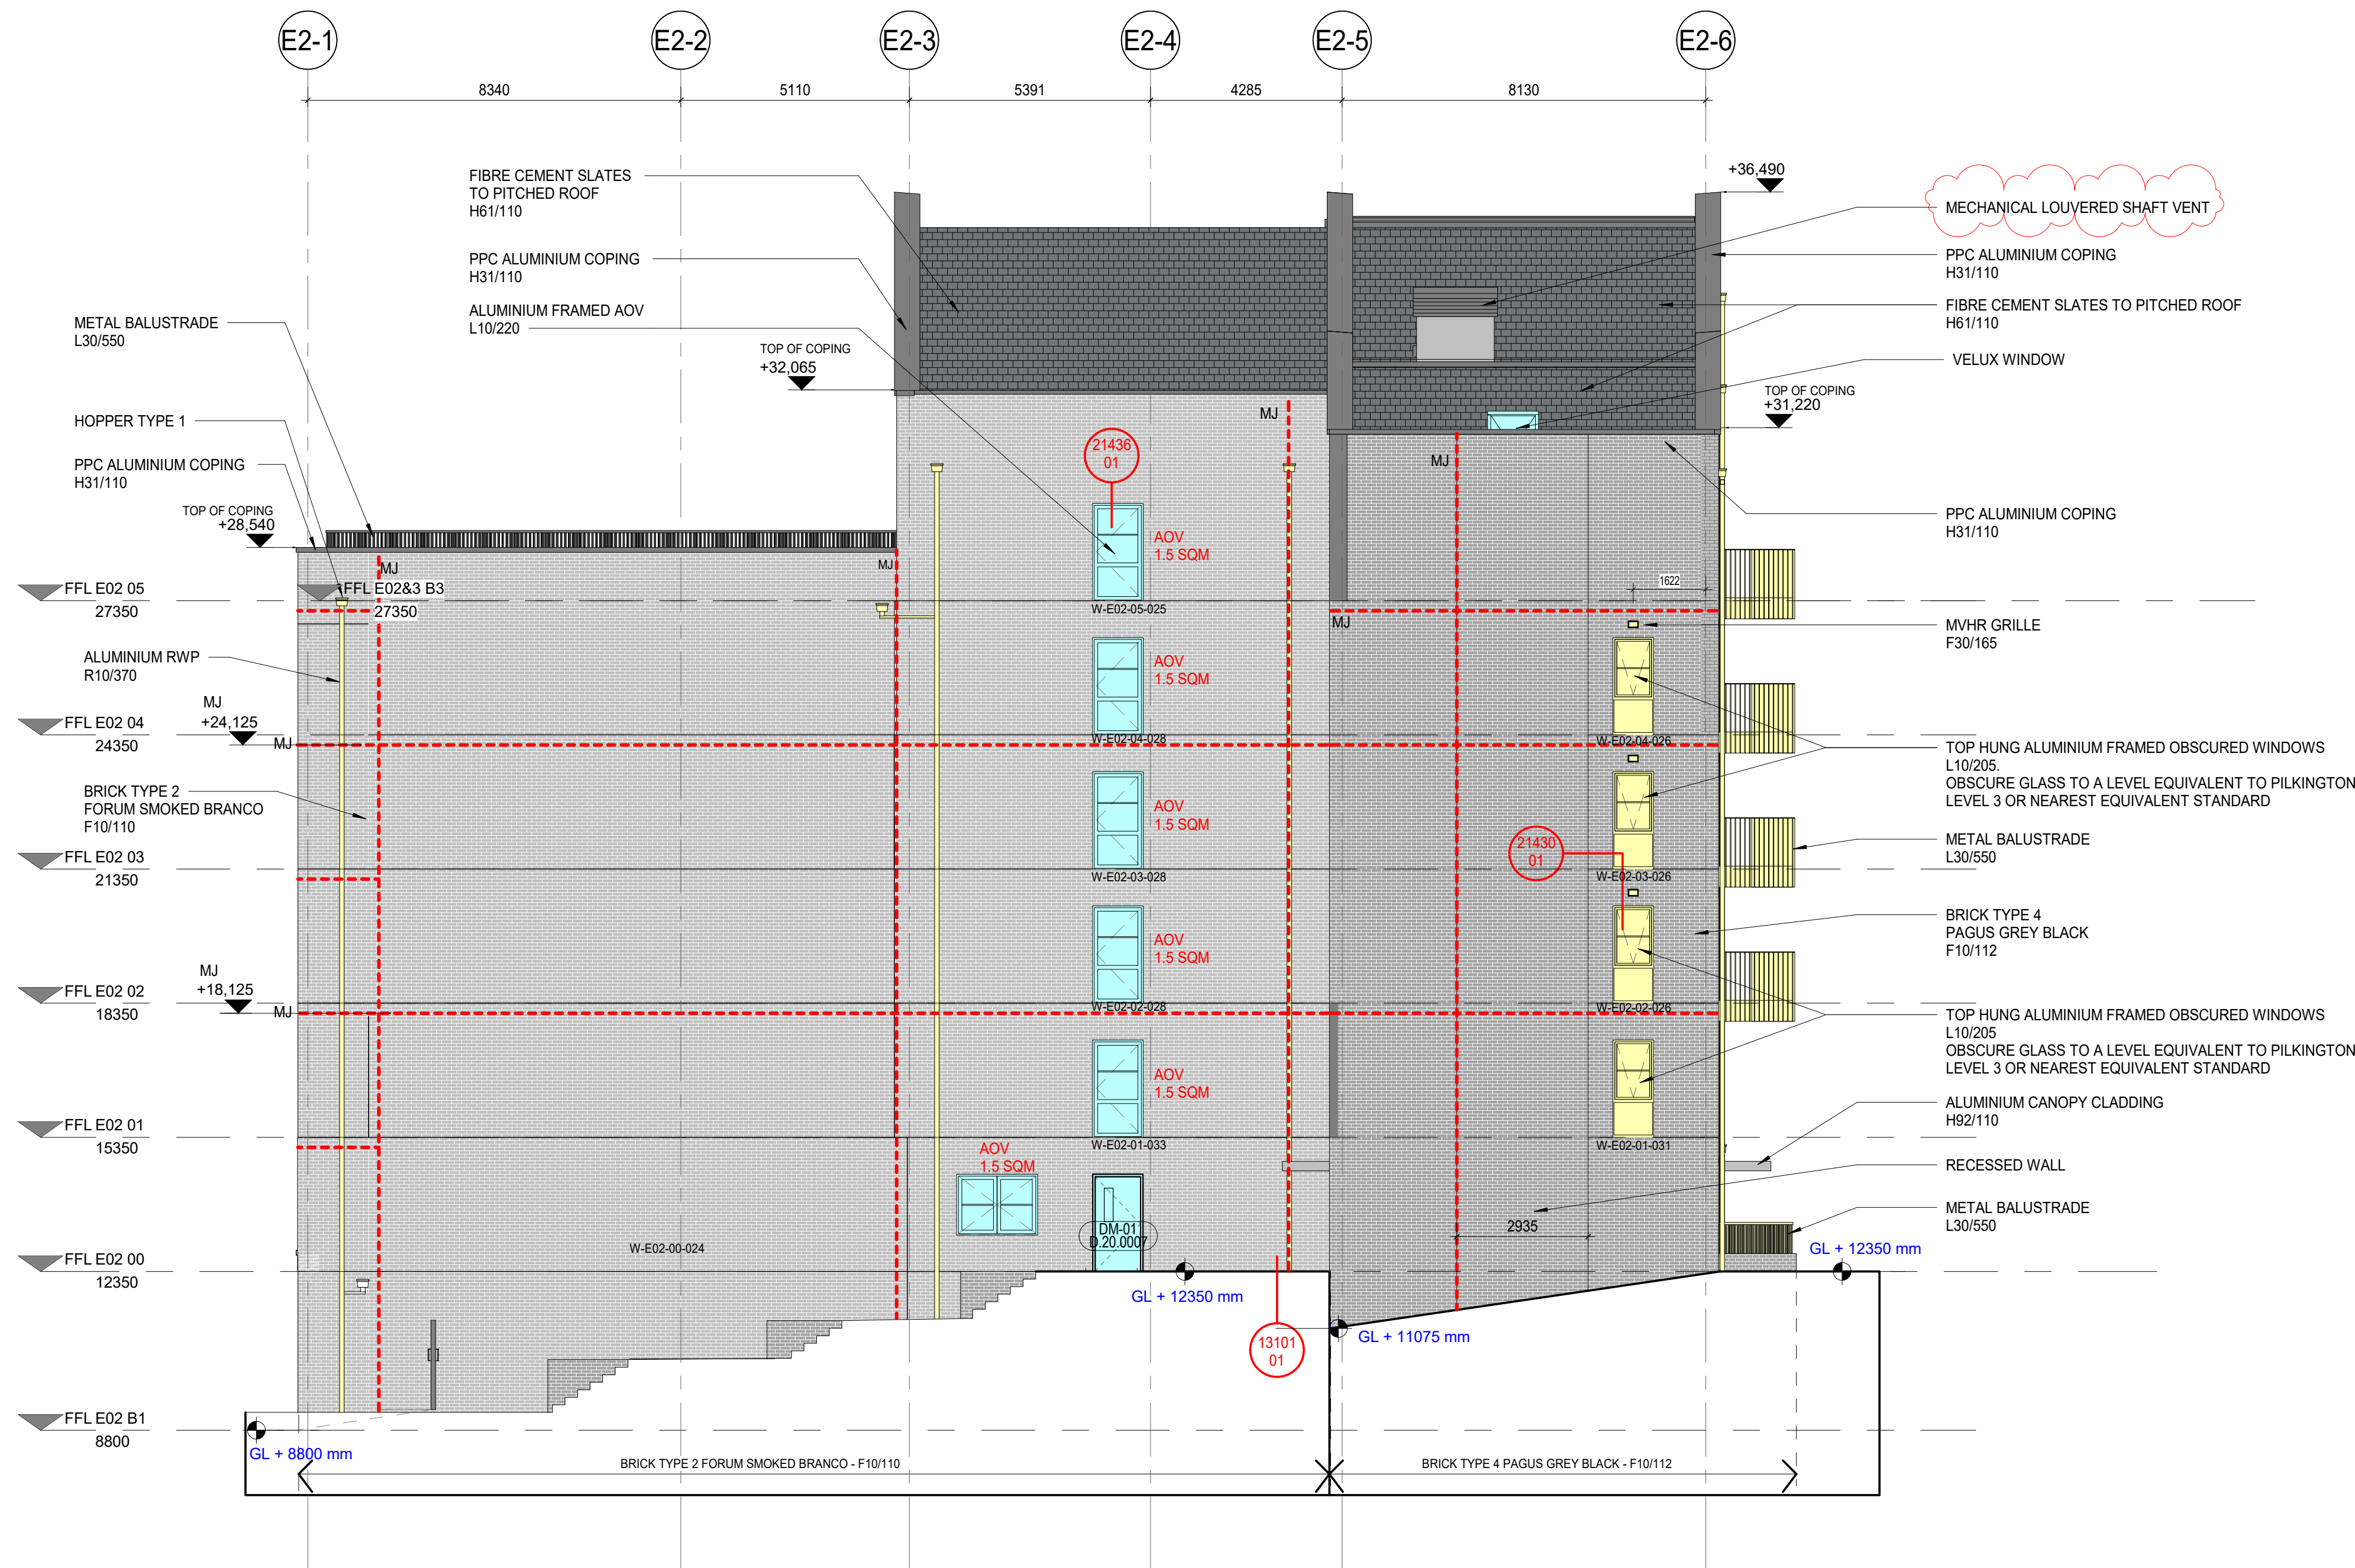

KEY
- - - - - MOVEMENT JOINT (MJ)

DRAWINGS RECORD

REV	DATE	COMMENTS	REV BY	CHK BY
001	11/06/2021	ADDS AND MANH REVISIONS, ANNOTATIONS AND REFERENCES ADDED	J	LJP
002	16/06/2021	ROOF PROFILES AND LEVELS REVISED	J	LJP
003	16/07/2021	FACADE RAL COLOURS ADDED	J	LJP
004	13/08/2021	TERRACE BUILT UP REVISED AND DETAIL REFS ADDED	J	LJP
005	01/09/2021	PPW ADDED AND SETTING OUT REVISED AS SUBMITTED	J	LJP
006	18/11/2021	WINDOWS REVISED AS TOP HUNG OBSCURE GLAZING	J	LJP
007	13/12/2021	MU COORDINATED WITH S.E.	J	LJP
008	02/03/2022	MU REVISED	J	LJP
009	06/04/2022	PITCHED ROOF HEIGHT INCREASED 170MM DUE TO INSULATION THICKNESS, BRICK TYPE 4 REVISED AS PAGUS GREY BLACK	J	LJP
010	06/05/2022	MU COORDINATED	J	LJP
011	24/06/2022	ADO SIZE REVISED	J	LJP
012	30/08/2022	LEVELS ADDED AS CLOUDED	J	LJP
013	05/10/2022	ADO SIZE REVISED	J	LJP
014	28/10/2024	MANH SETTING OUT ADDED AND REBAGGED DRAWING	J	LJP
015	04/04/2025	SMOKE SHAFT VENTS COORDINATED WITH M&E	J	LJP

FACADE RAL COLOUR LEGEND

NOTE:

FOR FACADE MATERIAL COLOURS REFER TO NBS

METALWORK RAL COLOUR ASSOCIATED WITH FACADE MATERIAL REFERS TO WINDOWS, DOORS, BALCONIES, RAILINGS, COPINGS, LOUVERS, VENT GRILLES, WEEP VENTS

RAL 7013

RAL 7023

BRICK TYPE 2 - LIGHT GREY, F10/110
METALWORK RAL 7023

BRICK TYPE 3 - BUFF, F10/111
METALWORK RAL 7013

BRICK TYPE 4 - DARK GREY, F10/112
METALWORK RAL 7013

METAL RAINSCREEN CLADDING, H92/110
METALWORK RAL 7023

FIBRE CEMENT BOARD
METALWORK RAL 7023

ZINC, H74/130
METALWORK RAL 7023
WITH EXCEPTION OF COPINGS AND FLASHINGS (ZINC)

RAIN WATERPIPES RAL 7013

SIGNIFICANT HEALTH AND SAFETY RISKS (UNUSUAL AND DIFFICULT TO MANAGE ONLY)

It is assumed that all works will be carried out by a competent contractor working, where appropriate, to an approved method statement. In addition to the hazards/risks normally associated with the types of work detailed on this drawing, note the following:

DO NOT SCALE OFF THIS DRAWING

This scheme is subject to town planning and all other necessary consents.

Dimensions, area and levels where given are only approximate and subject to site survey. All dimensions are to be checked on site. Any discrepancies or variations are to be reported to the architect before work commences. Figured dimensions only are to be taken from this drawing.

This drawing is to be read in conjunction with all relevant consultants and / or specialists drawings / documents and any discrepancies or variations are to be reported to the architect before the affected work commences.

Magnetic media does not constitute contract documentation and updates of this data will occur. These files are current as of the date of issue. Your use of the content of these files is at your own risk. Reference should always be made to the hard copy which is superior to the digital format. Any document produced by yourselves which contains part or all of this data remains your responsibility and attributed to yourselves. Whilst Leslie Jones make every effort to ensure that it is scanned for viruses, we cannot guarantee that it does not contain any.

STAGE 4 / 5 ISSUE

Client
REEF ESTATES LTD

Contractor
CURO LIVING LTD
Consultants
G&T, EDC, MANHIRE, WATERMAN, HED, BB7

leslie jones
architecture

South Wing, First Floor,
55 Baker Street,
London, W1U 8EW
T: 020 7255 1150
E: admin@leslie-jones.co.uk
W: www.lesliejones.co.uk

Job Title
THE CHARTER
RIBA STAGE 4/5

Project Number 3732

Drawing Title
E02 PROPOSED WEST ELEVATION

1:100 @A1 06/02/20 JC BT

project originator volume level type role number

3732 - LJA - E02 - XX - DR - A - 05063

subality: code description

A5 CONTRACTUAL ISSUE

revision: code description

C16 SMOKE SHAFT VENTS COORDINATED WITH M&E

PROPOSED E02 WEST ELEVATION 1-100

1:100

