


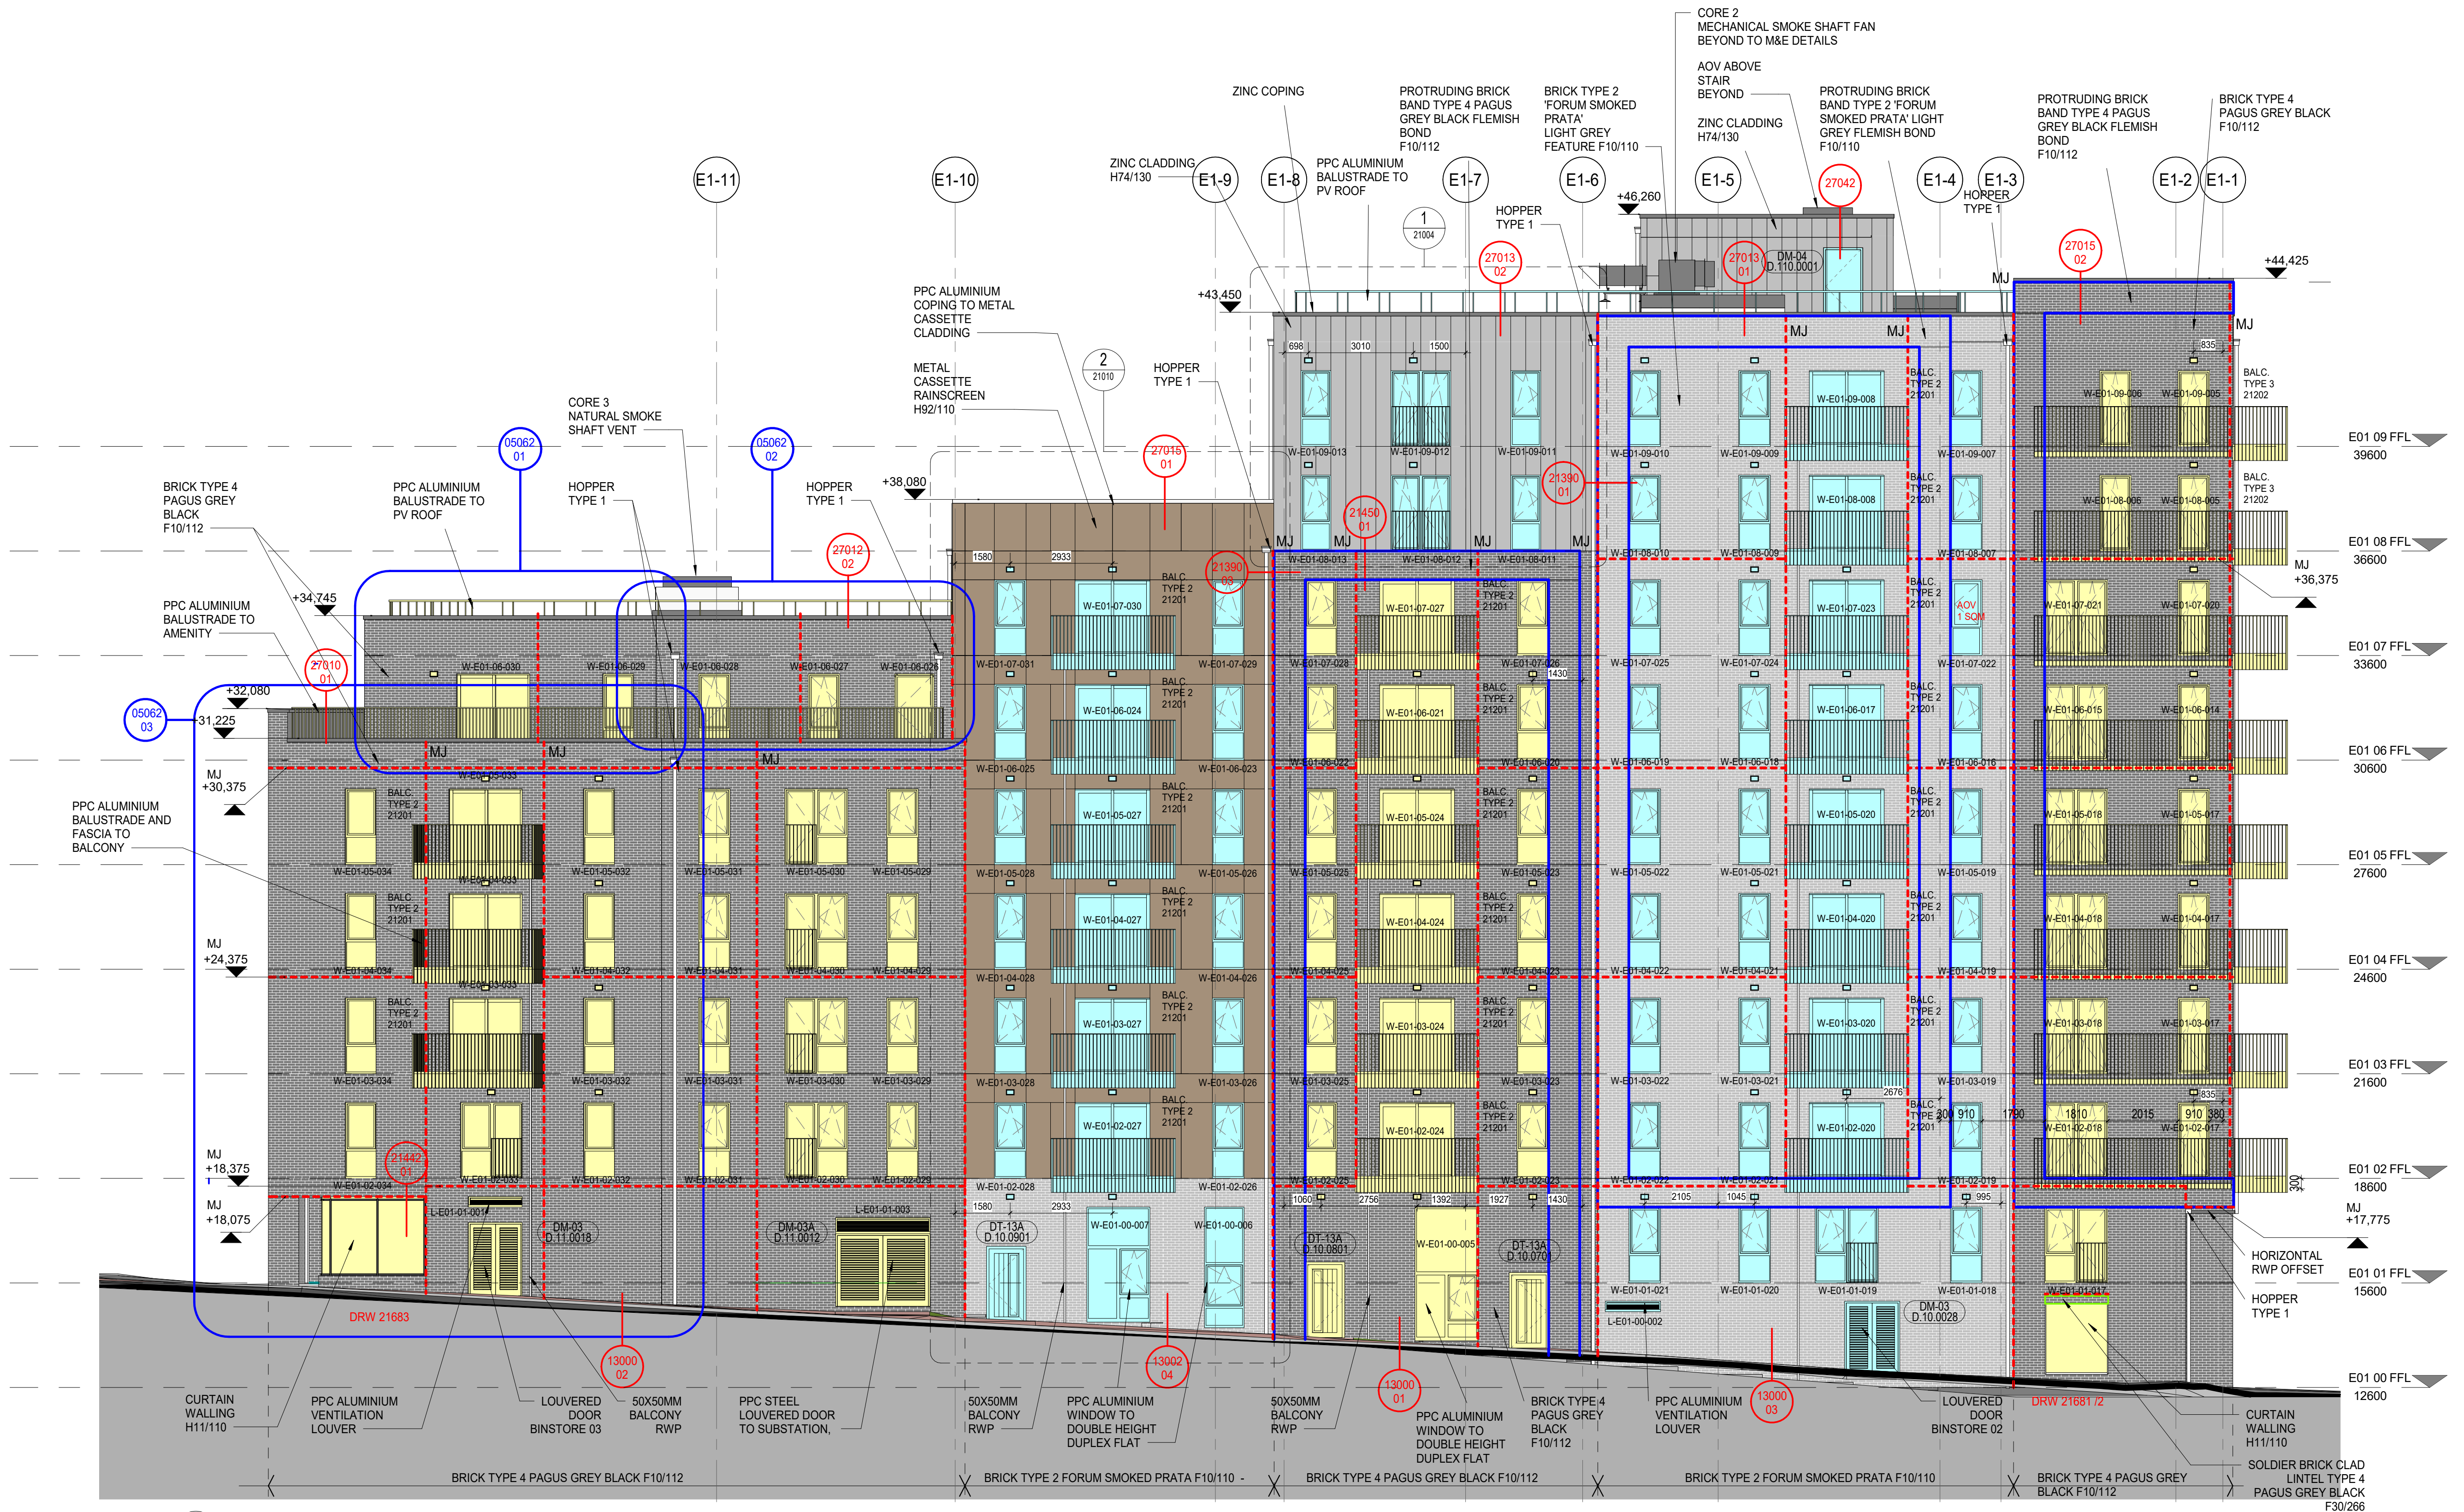

KEY
--- MOVEMENT JOINT (MJ)

DRAWINGS RECORD				
REV	DATE	ELEVATION UPDATE	COMMENTS	REV BY / CHK BY
001	12/05/2021	AK	LDP	
004	06/07/2021	AK	LDP	
005	21/07/2021	AK	LDP	
006	28/07/2021	AK	LDP	
007	01/08/2021	AK	LDP	
008	08/10/2021	AK	LDP	
009	17/01/2022	AK	LDP	
010	19/01/2022	AK	LDP	
011	19/01/2022	AK	LDP	
012	07/04/2022	AK	LDP	
013	13/07/2022	AK	LDP	
014	28/10/2022	AK	LDP	
015	08/02/2023	AK	LDP	
016	26/10/2024	AK	LDP	
017	04/04/2025	AK	LDP	
018	02/10/2025	AK	LDP	

FACADE RAL COLOUR LEGEND

NOTE:

FOR FACADE MATERIAL COLOURS REFER TO NBS

METALWORK RAL COLOUR ASSOCIATED WITH FACADE MATERIAL REFERS TO:
WINDOWS, DOORS, BALCONIES, RAILINGS, COPINGS, LOUVERS, VENT GRILLES, WEEP VENTS

- RAL 7013
- RAL 7023

BRICK TYPE 2 - LIGHT GREY, F10/110
METALWORK RAL 7023

BRICK TYPE 4 - DARK GREY, F10/112
METALWORK RAL 7013

METAL RAINSCREEN CLADDING, H92/110
METALWORK RAL 7023

FIBRE CEMENT BOARD
METALWORK RAL 7023

ZINC, H74/130
METALWORK RAL 7023
WITH EXCEPTION OF COPINGS AND FLASHINGS (ZINC)

RAIN WATERPIPES
RAL 7013

SIGNIFICANT HEALTH AND SAFETY RISKS (UNUSUAL AND DIFFICULT TO MANAGE ONLY)
It is assumed that all works will be carried out by a competent contractor working, where appropriate, to an approved method statement. In addition to the hazards/risks normally associated with the types of work detailed on this drawing, note the following:

DO NOT SCALE OFF THIS DRAWING

This scheme is subject to town planning and all other necessary consents.
Dimensions, area and levels where given are only approximate and subject to site survey. All dimensions are to be checked on site. Any discrepancies or variations are to be reported to the architect before work commences. Figured dimensions only are to be taken from this drawing.
This drawing is to be read in conjunction with all relevant consultants and / or specialists drawings. These files are current as of the date of issue. Your use of the content of these files is at your own risk. Reference should always be made to the hard copy which is superior to the digital format. Any document produced by yourselves which contains part or all of this data remains your responsibility and attributed to yourselves. Whilst Leslie Jones make every effort to ensure that it is scanned for viruses, we cannot guarantee that it does not contain any.

STAGE 4 / 5 ISSUE

Client
REEF GROUP

Contractor
CURO LIVING LTD
Consultants
G&T, EDC, MANHIRE, WATERMAN, HED, BB7

leslie jones
architecture

South Wing, First Floor,
55 Baker Street,
London, W1U 8EW
T: 020 7255 1150
E: admin@leslie-jones.co.uk
W: www.lesliejones.co.uk

Job Title
THE CHARTER RIBA STAGE 4/5

Project Number 3732

Drawing Title
E01 PROPOSED EAST ELEVATION

1: 100 @A1 12/05/20 AK BT

project originator volume level type role number
3732 - LJA - E01 - XX - DR - A - 05051

revision: code description
A5 CONTRACTUAL ISSUE
C18 NMA PLANNING - PITCHED ROOF'S HEIGHT INCREASED

1 E01 PROPOSED EAST ELEVATION
1: 100

