


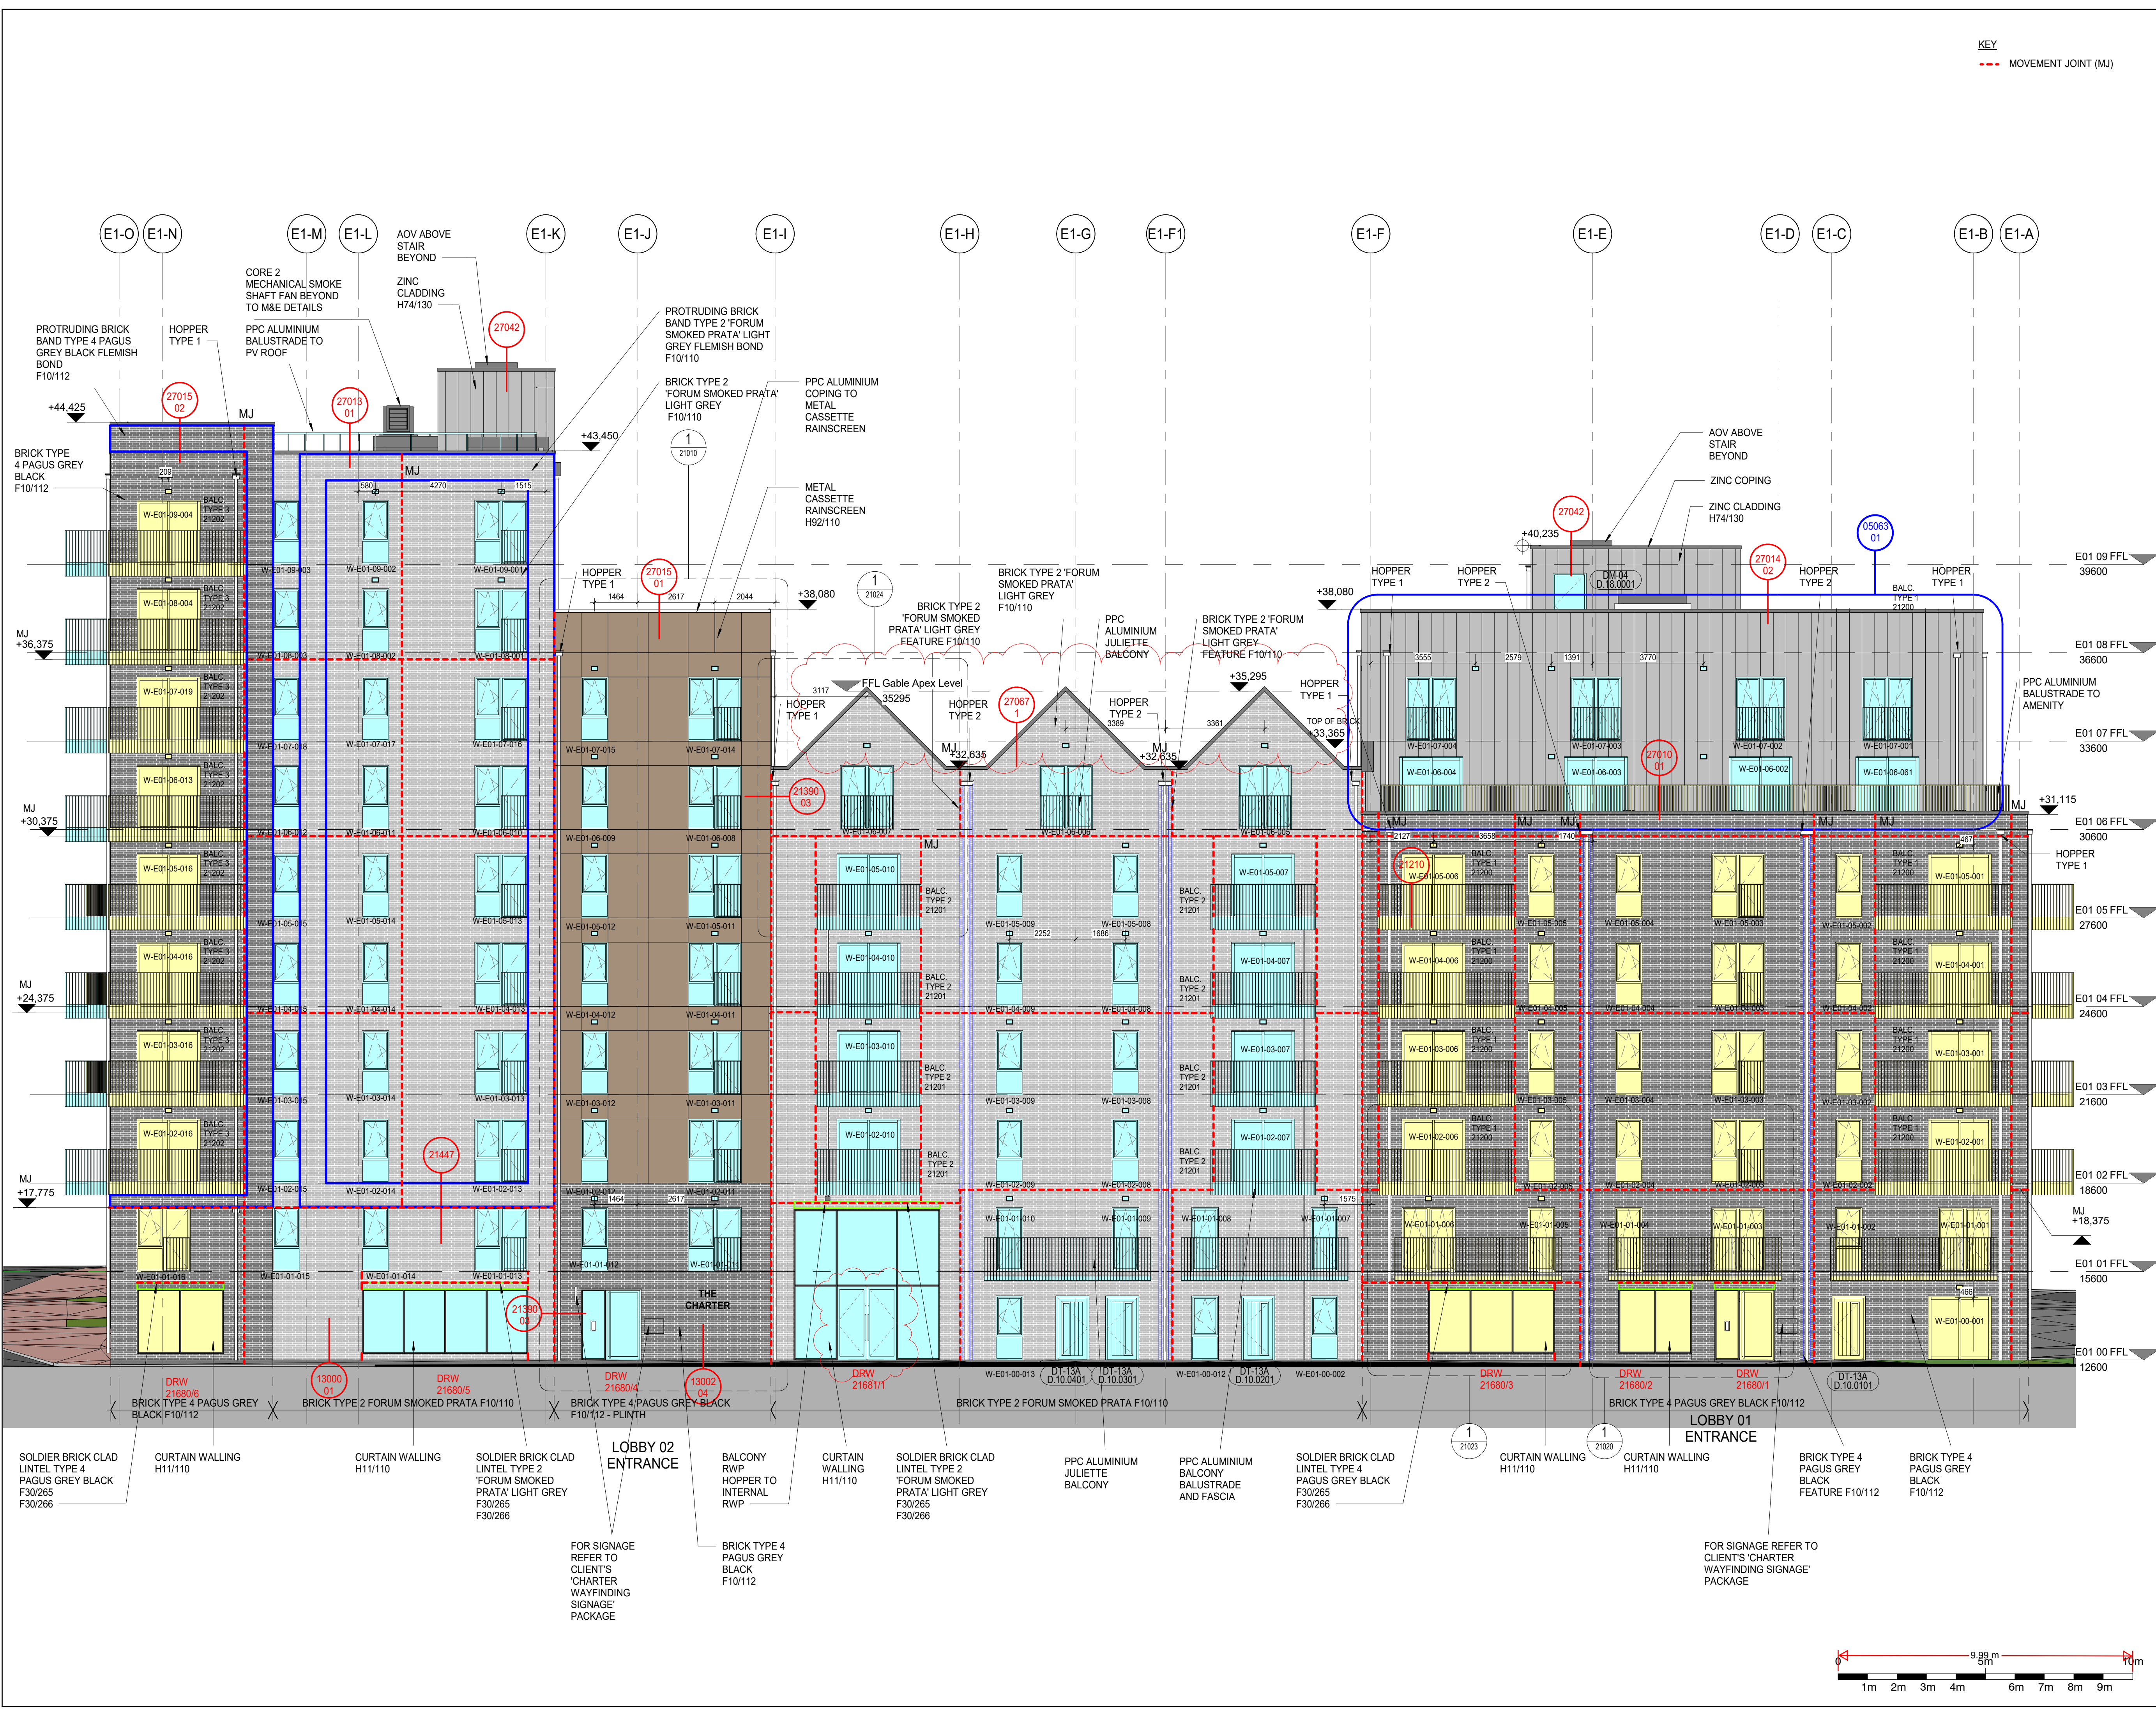

REV

DATE

ELEVATION UPDATE

COMMENTS

REV BY

CHK BY

C01	12/05/20	AK	LJP		
C04	06/07/2021	AK	LJP		
C05	21/01/2021	AK	LJP		
C06	28/07/2021	AK	LJP		
C07	01/08/2021	AK	LJP		
C08	08/12/2021	AK	LJP		
C09	17/01/2022	AK	LJP		
C10	28/03/2022	AK	LJP		
C11	01/04/2022	AK	LJP		
C12	08/04/2022	AK	LJP		
C13	17/06/2022	AK	LJP		
C14	28/10/2022	AK	LJP		
C15	28/10/2024	AK	LJP		
C16	04/04/2025	AK	LJP		
C17	02/10/2025	AK	LJP		

KEY

MOVEMENT JOINT (MJ)

FACADE RAL COLOUR LEGEND

NOTE:

FOR FACADE MATERIAL COLOURS REFER TO NBS

METALWORK RAL COLOUR ASSOCIATED WITH FACADE MATERIAL REFERS TO : WINDOWS, DOORS, BALCONIES, RAILINGS, COPINGS, LOUVERS, VENT GRILLES, WEEP VENTS

RAL 7013

RAL 7023

BRICK TYPE 2 - LIGHT GREY, F10/110

METALWORK RAL 7023

BRICK TYPE 4 - DARK GREY, F10/112

METALWORK RAL 7013

METAL RAINSCREEN CLADDING, H92/110

METALWORK RAL 7023

FIBRE CEMENT BOARD

METALWORK RAL 7023

ZINC, H74/130

METALWORK RAL 7023

WITH EXCEPTION OF COPINGS AND FLASHINGS (ZINC)

RAIN WATERPIPES

RAL 7013

SIGNIFICANT HEALTH AND SAFETY RISKS (UNUSUAL AND DIFFICULT TO MANAGE ONLY)

It is assumed that all works will be carried out by a competent contractor working, where appropriate, to an approved method statement. In addition to the hazards/risks normally associated with the types of work detailed on this drawing, note the following:

DO NOT SCALE OFF THIS DRAWING

This scheme is subject to town planning and all other necessary consents.

Dimensions, area and levels where given are only approximate and subject to site survey. All dimensions are to be checked on site. Any discrepancies or variations are to be reported to the architect before work commences. Figured dimensions only are to be taken from this drawing.

This drawing is to be read in conjunction with all relevant consultants and / or specialists drawings. Documents and any discrepancies or variations are to be reported to the architect before the affected work commences.

Magnetic media does not constitute contract documentation and updates of this data will occur. These files are current as of the date of issue. Your use of the content of these files is at your own risk. Reference should always be made to the hard copy which is superior to the digital format. Any document produced by yourselves which contains part or all of this data remains your responsibility and attributed to yourselves. Whilst Leslie Jones make every effort to ensure that it is scanned for viruses, we cannot guarantee that it does not contain any.

STAGE 4 / 5 ISSUE

Client

REEF GROUP

Contractor

CURO LIVING LTD

Consultants

G&T, EDC, MANHIRE, WATERMAN, HED, BB7

leslie jones architecture

South Wing, First Floor, 55 Baker Street, London, W1U 8EW

T: 020 7255 1150

E: admin@leslie-jones.co.uk

W: www.lesliejones.co.uk

Job Title

THE CHARTER RIBA STAGE 4/5

Project Number

3732

Drawing Title

E01 PROPOSED NORTH ELEVATION

1:100 @A1 12/05/20 AK BT

project originator volume level type role number

3732 - LJA - E01 - XX - DR - A - 05050

subtitle

A5 CONTRACTUAL ISSUE

revision

C17

NMA PLANNING - PITCHED ROOF'S HEIGHT INCREASED & DOOR ADDED

01/04/2025 15:17:13

C:\Users\ljar\Documents\3732_LJA-XX-000-A-003-E01_STAGE 4_05050\ljar@leslie-jones.co.uk