


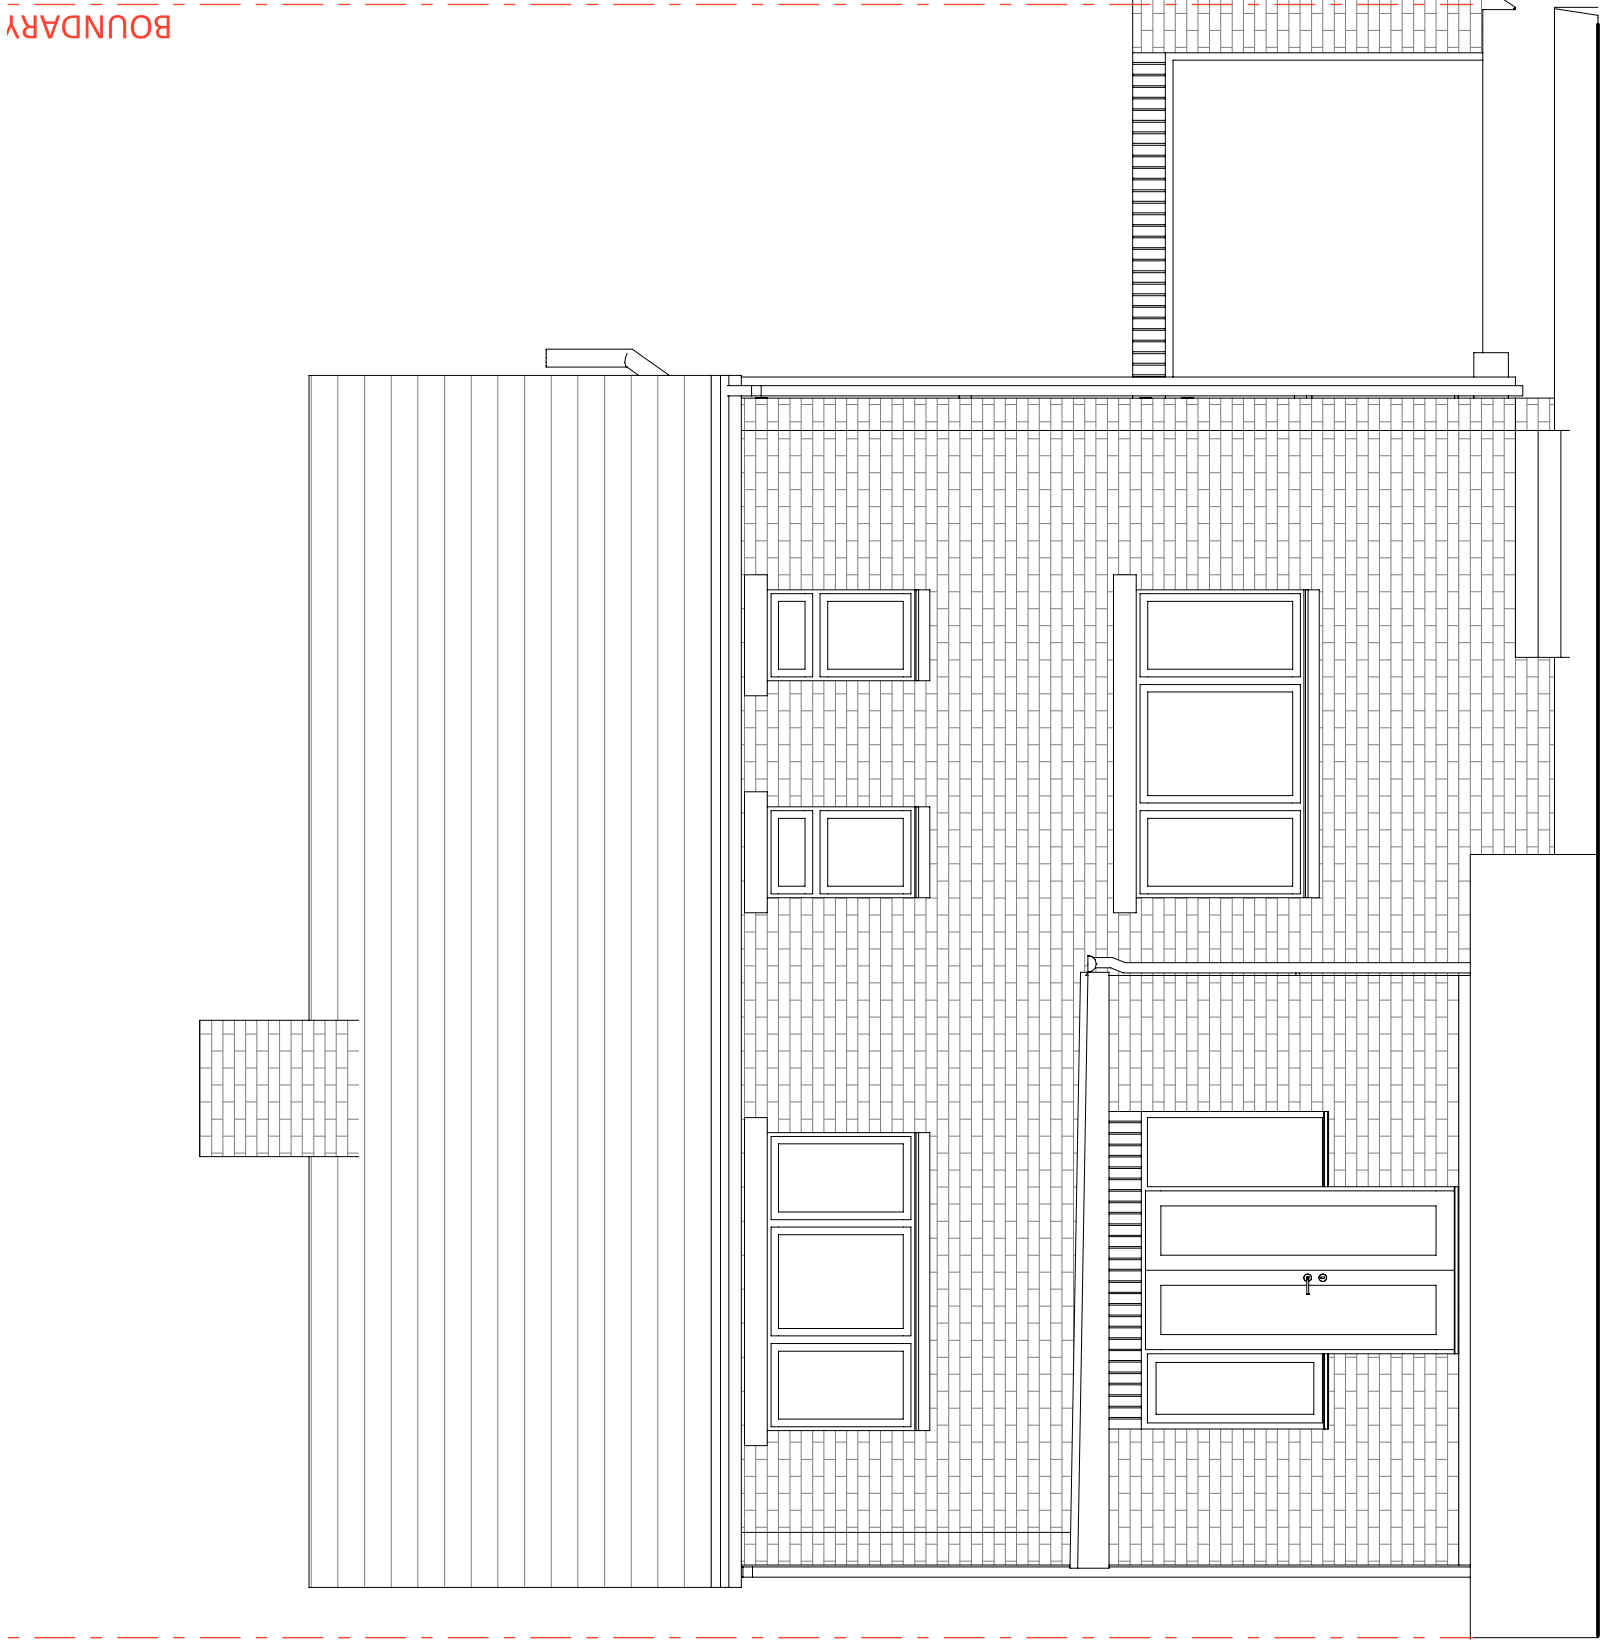


Existing Front Elevation

1:50




Existing Rear Elevation

1:50

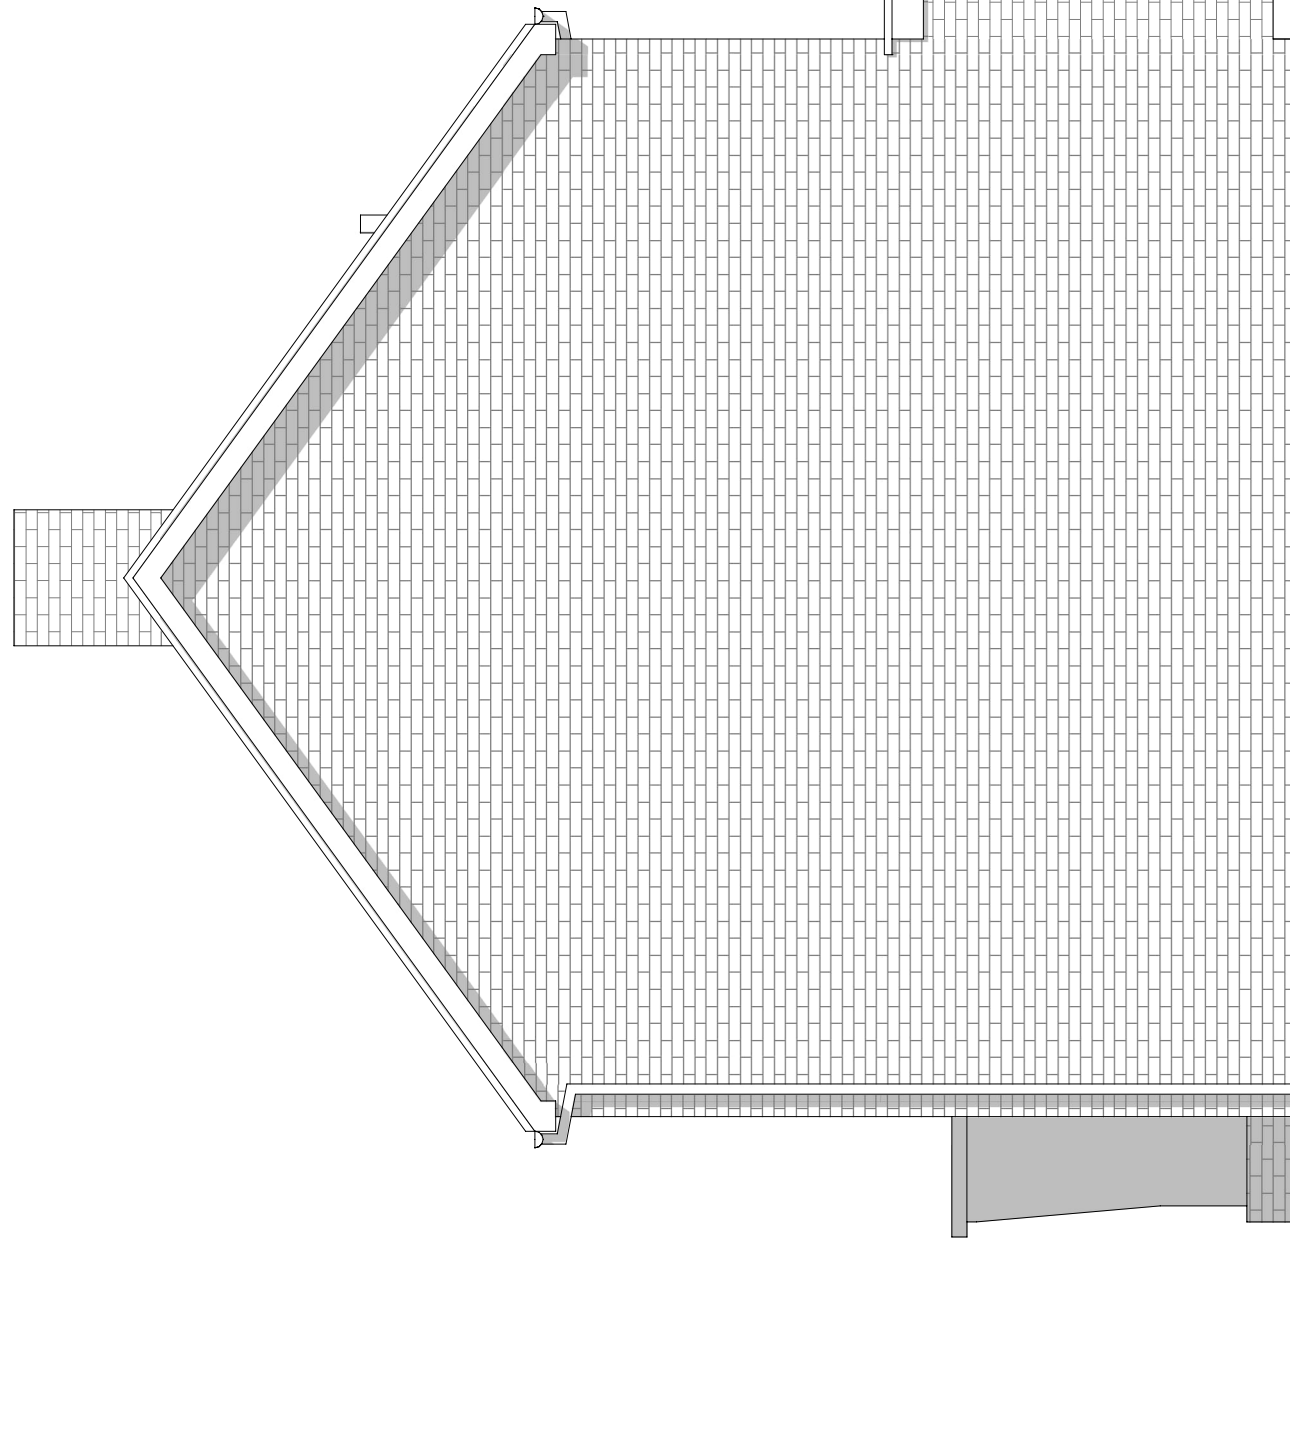

Existing Side Elevation

1:50

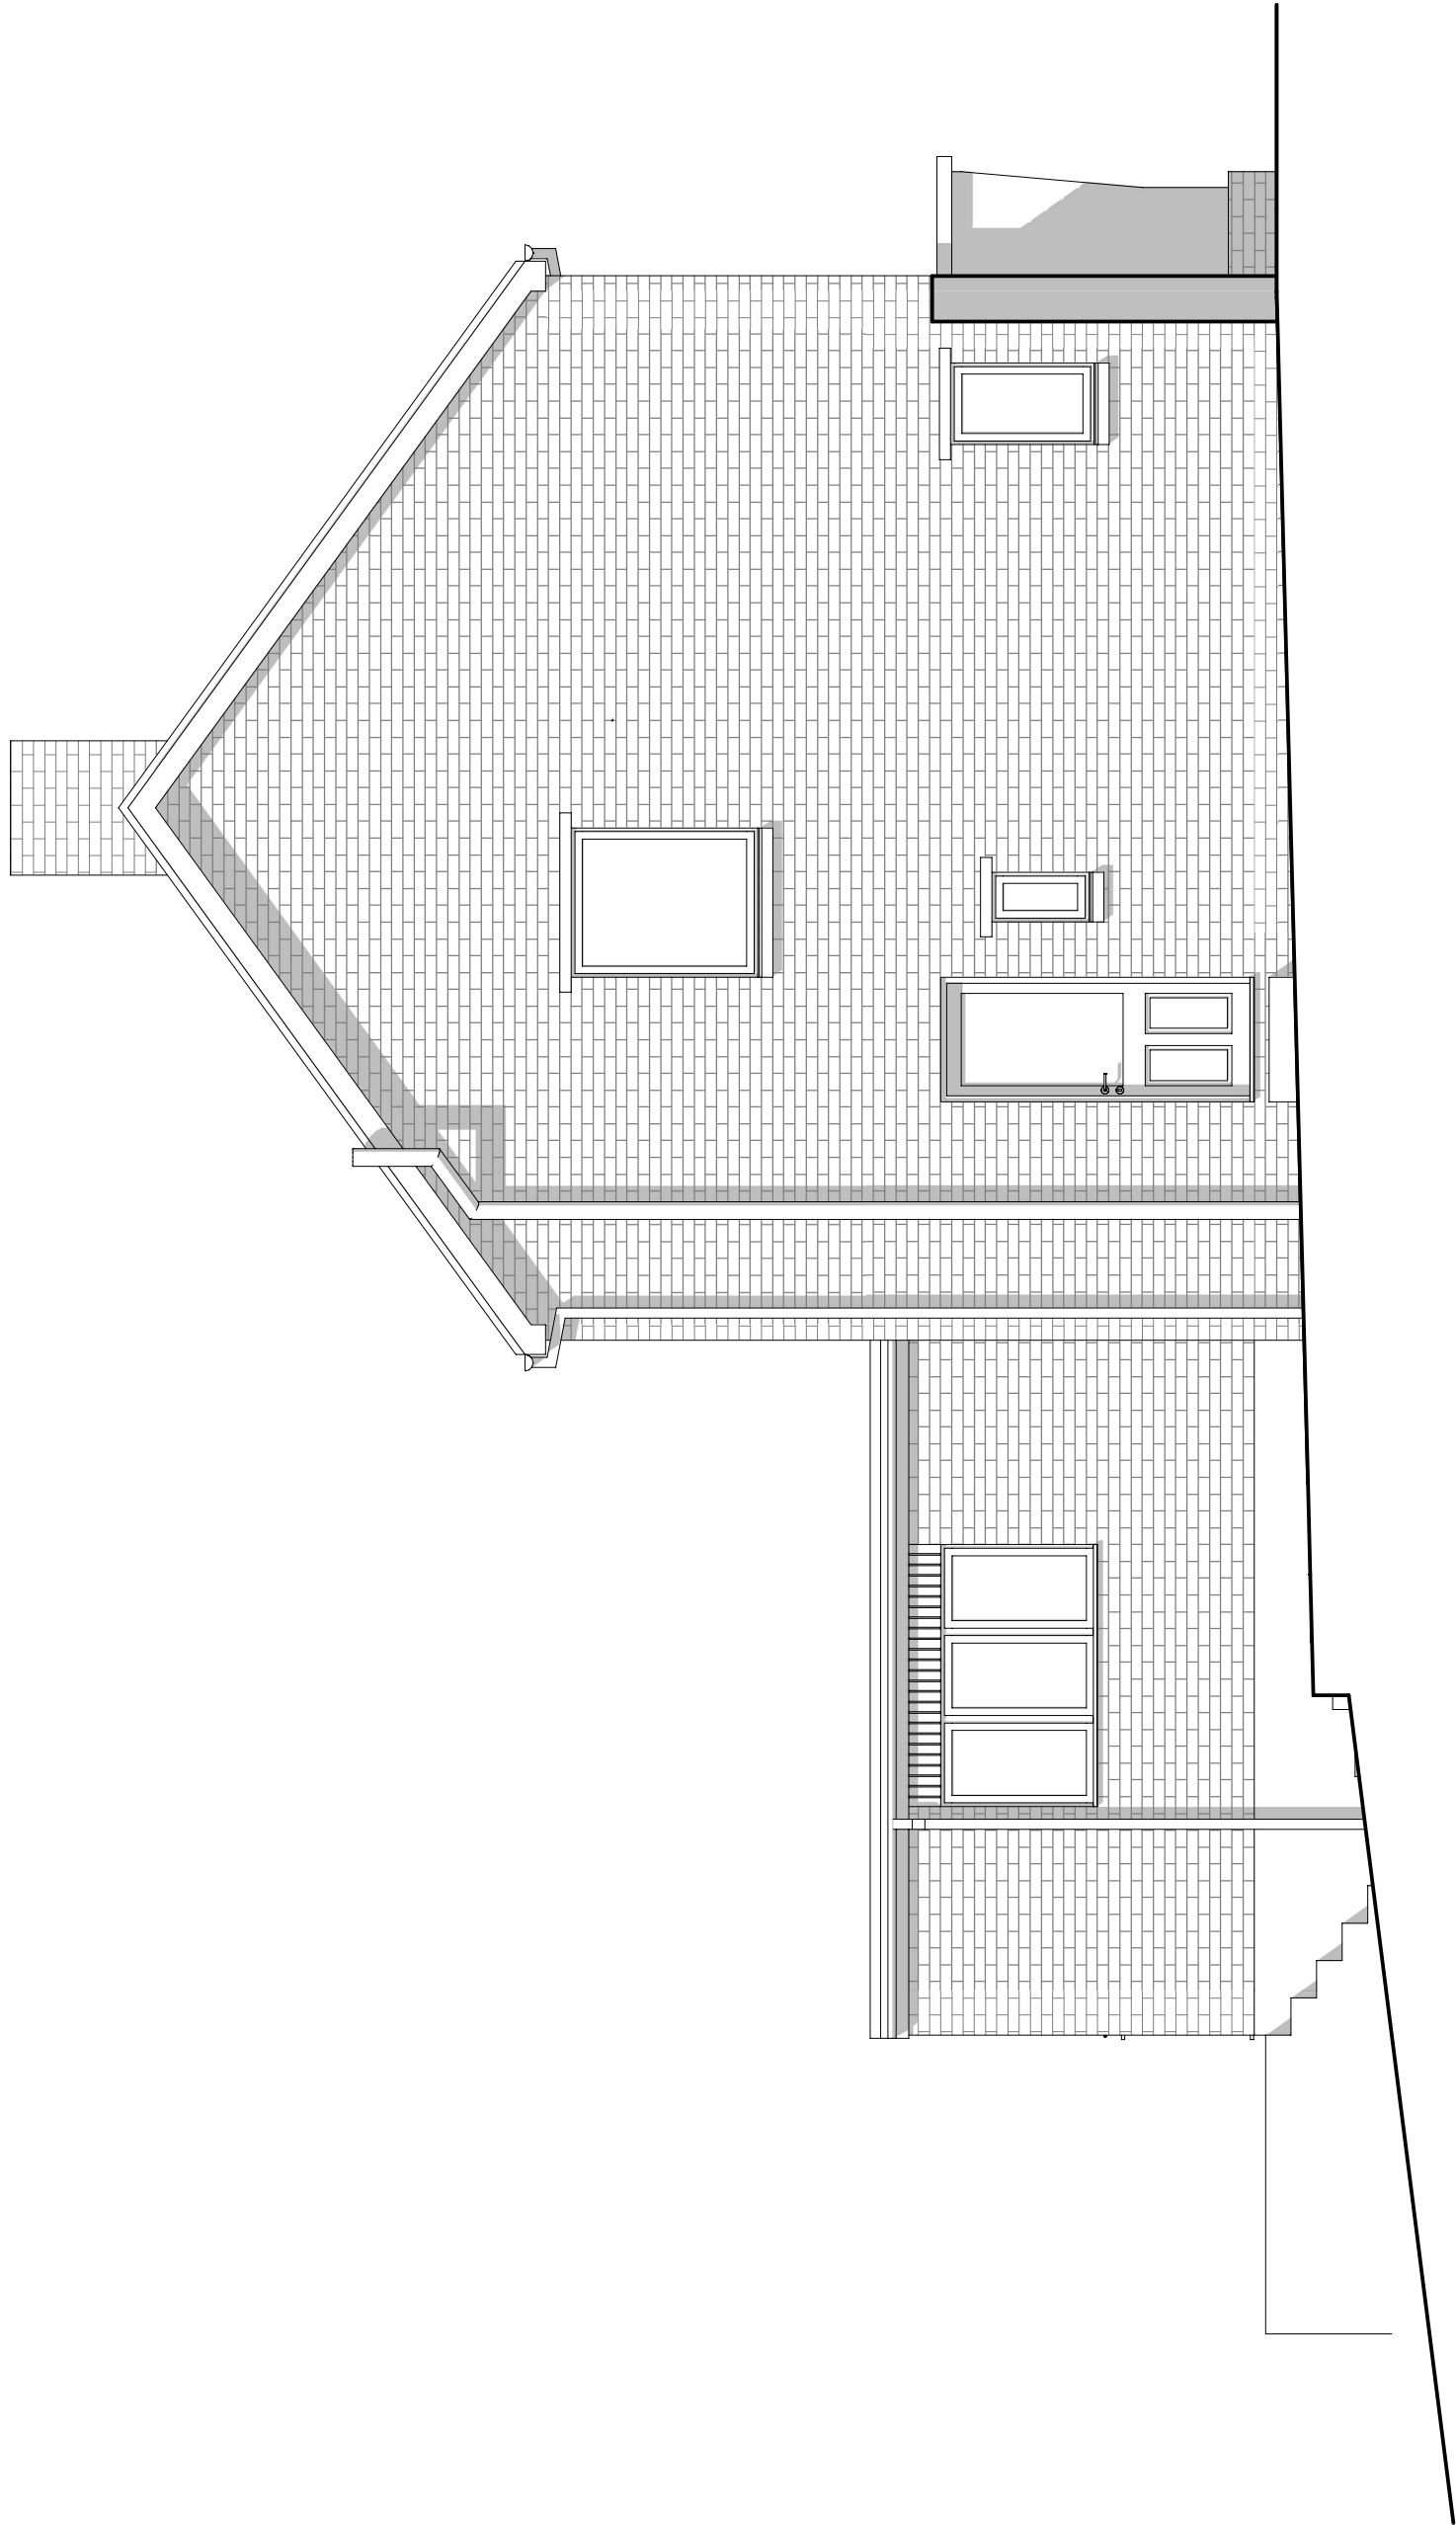


Existing Side Elevation

1:50

All dims in millimeters unless otherwise stated.
Do not scale except for planning purposes.
If in doubt - Ask

This drawing is confidential and is the property of Keenan Project Designs Ltd.
© Copyright

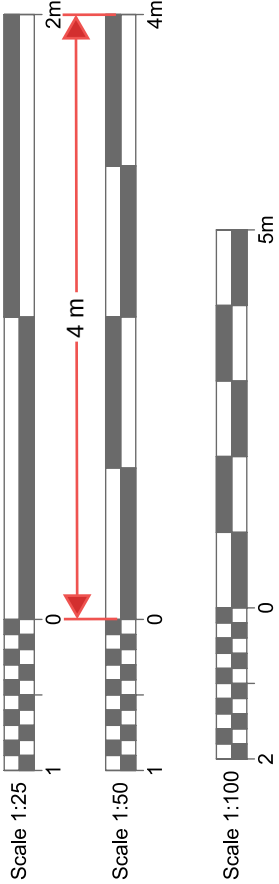

KEENAN
PROJECT
DESIGNS

KEENAN PROJECT DESIGNS
0800 233 5787
INFO@KEENANPROJECTDESIGNS.COM
WWW.KEENANPROJECTDESIGNS.COM

PROJECT LEAD:
George Cristea

DRAWN BY:
Val Pelovski

DATE:
30/10/2025

REVISION: D
09/12/2025
Val Pelovski

DRAWING NUMBER:
3350 Rev D - 06

DRAWING SHEET SIZE:
A1

ADDRESS:
34 Tennyson Walk, Northfleet, Gravesend DA11 8LR