
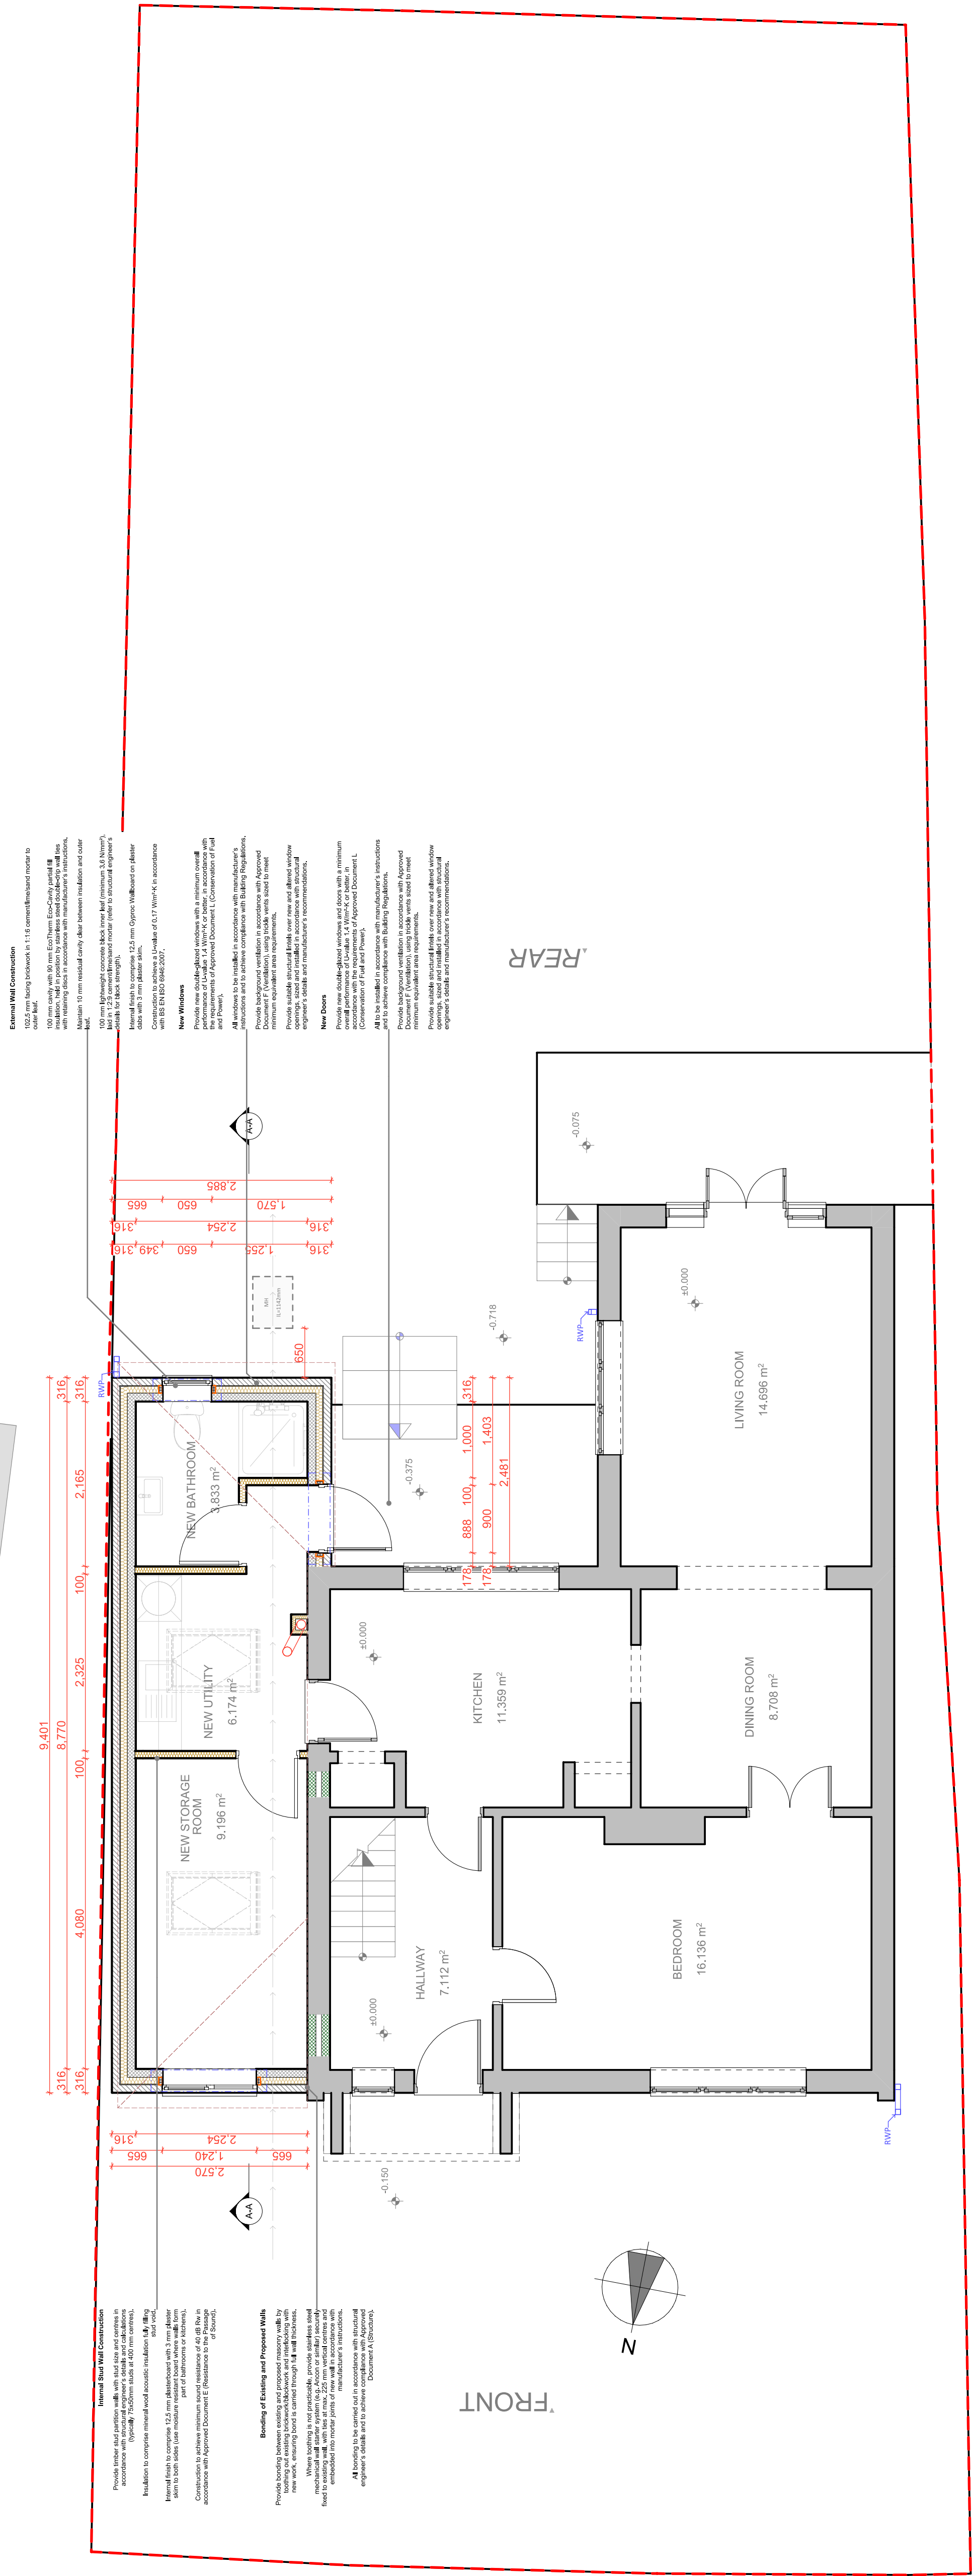
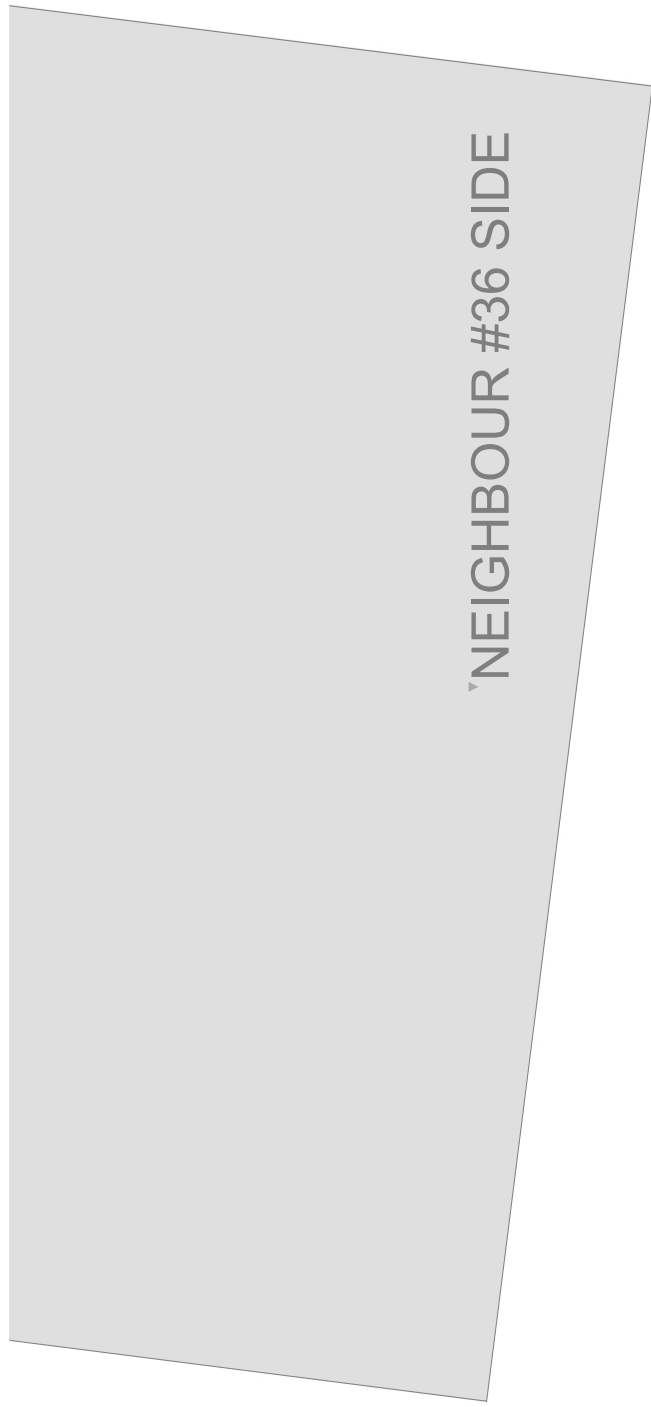


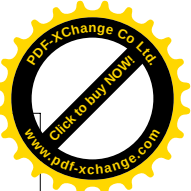

+00-Ground Floor Plan - Proposed

1:50

KEENAN PROJECT DESIGNS 0800 233 5787 INFO@KEENANPROJECTDESIGNS.COM WWW.KEENANPROJECTDESIGNS.COM Scale 1:25 0 1 2m 0 1 4m Scale 1:50 0 1 4m 0 1 4m Scale 1:100 0 2 5m 0 2 5m All Dims in millimeters unless otherwise stated. Do not scale except for planning purposes. If in doubt - Ask This drawing is confidential and is the property of Keenan Project Designs Ltd.. © Copyright	CLIENT: Vish Patel ADDRESS: 34 Tennyson Walk, Northfleet, Gravesend DA11 8LR	DATE: 30/10/2025	DRAWN BY: Val Pelovski	PROJECT LEAD: George Cristea	REVISION: D 09/12/2025 Val Pelovski
	DRAWING NUMBER: 3350 Rev D - 03	DRAWING SHEET SIZE: A1			