


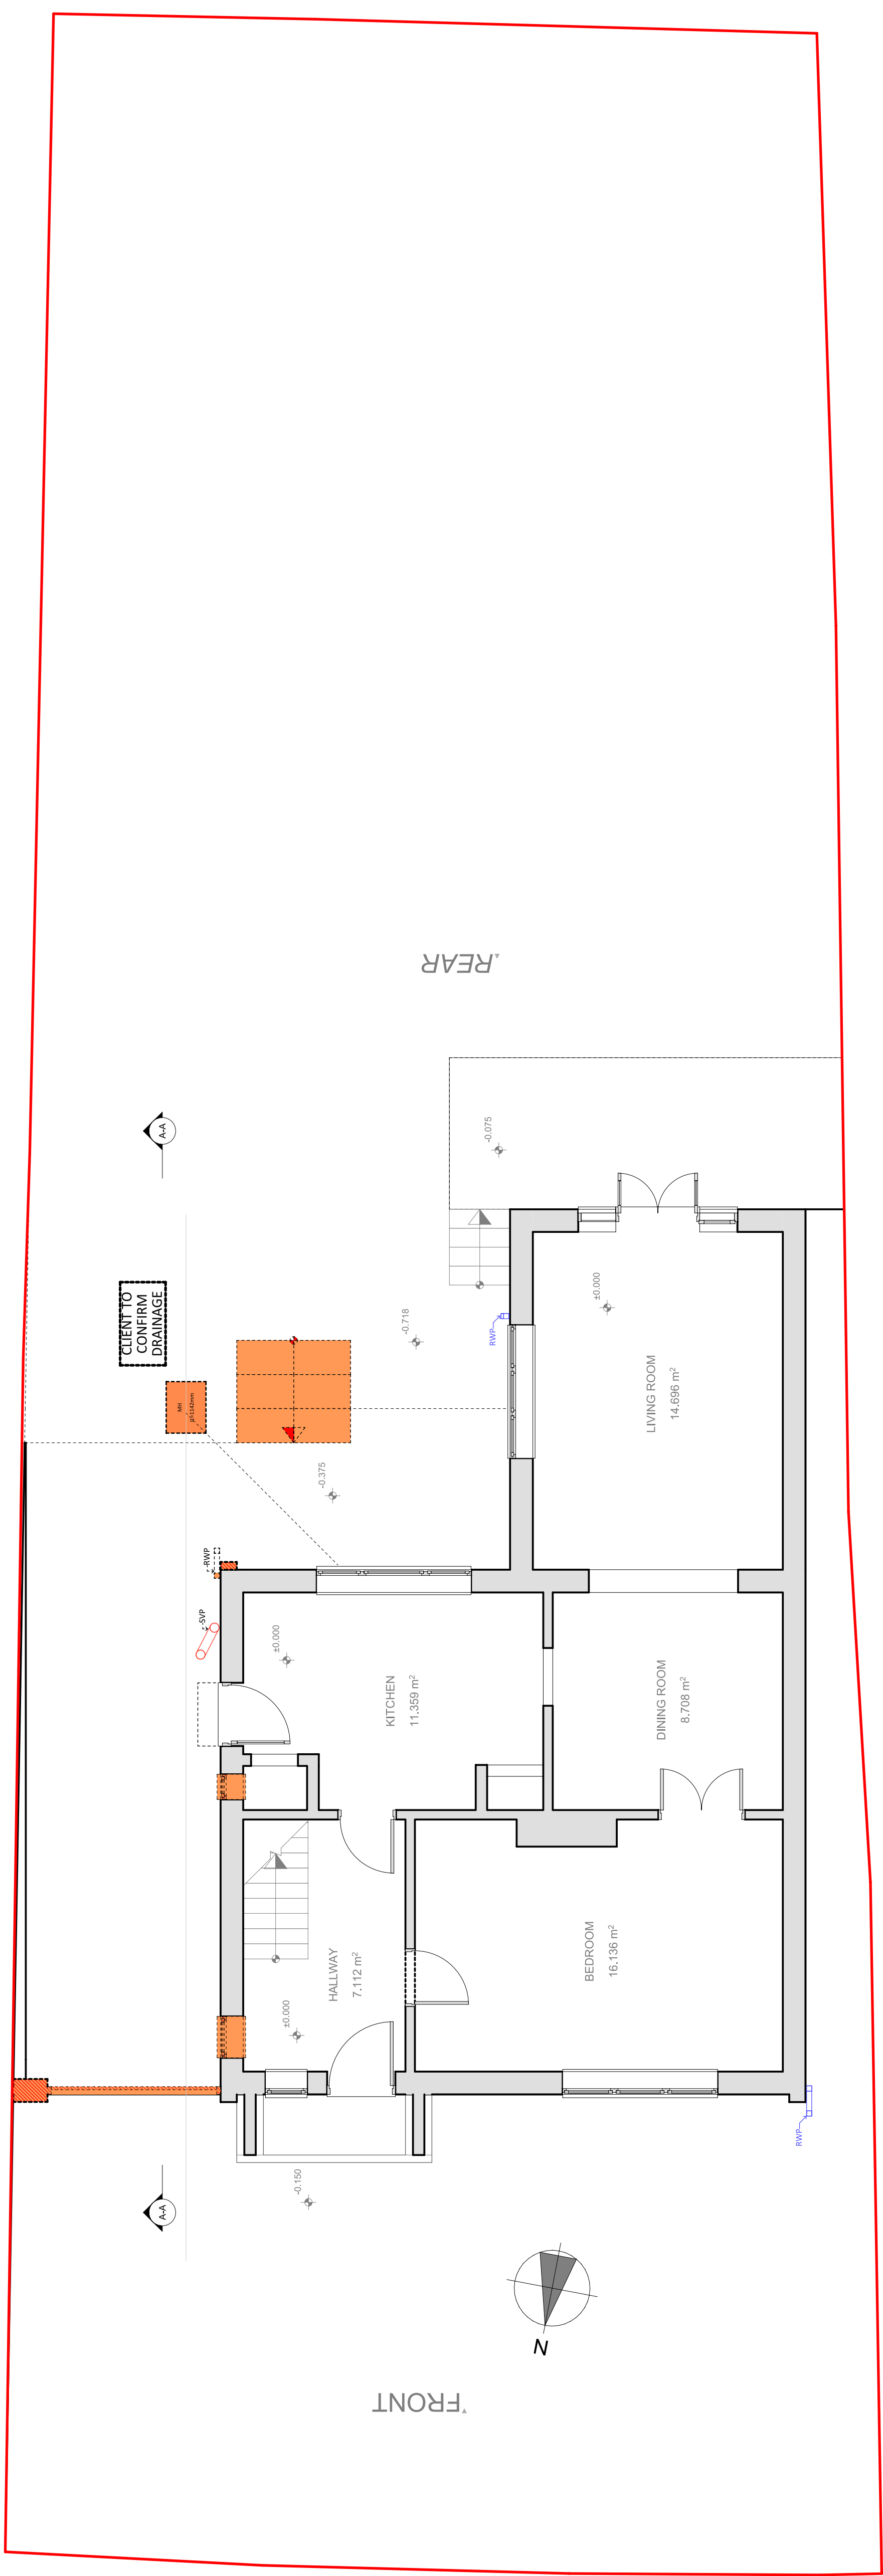

ELEMENTS MARKED
WITH RED TO BE
DEMOLISHED

+00-Ground Floor Plan - Demolished

1:50

KEENAN PROJECT DESIGNS 0800 233 5787 INFO@KEENANPROJECTDESIGNS.COM WWW.KEENANPROJECTDESIGNS.COM		CLIENT: Vish Patel DATE: 30/10/2025		DRAWN BY: Val Pelovski PROJECT LEAD: George Cristea	
KEENAN PROJECT DESIGNS 0800 233 5787 INFO@KEENANPROJECTDESIGNS.COM WWW.KEENANPROJECTDESIGNS.COM		ADDRESS: 34 Tennyson Walk, Northfleet, Gravesend DA11 8LR DRAWING SHEET SIZE: A1		DRAWING NUMBER: 3350 Rev D - 02 REVISION: D 09/12/2025 Val Pelovski	