


ROUNDROBIN studio SHALL HAVE NO RESPONSIBILITY FOR ANY USE
MADE OF THIS DOCUMENT OTHER THAN FOR THAT WHICH IT WAS
PREPARED AND ISSUED.
ALL DIMENSIONS AND LEVELS SHOULD BE CHECKED ON SITE.
DO NOT SCALE FROM THIS DRAWING.
ANY DRAWING ERRORS OR DIVERGENCES SHOULD BE BROUGHT TO
OUR ATTENTION AT THE ADDRESS SHOWN BELOW.

NOTES

Building fabric installed as per approval 20211011:



Building fabric proposed as Non Material Amendment:

 

Velux Conservation double glazed rooflights,
recessed installation, anthracite frame



Replace non original concrete roof tiles with
Spanish blue grey slate tiles

..		...	...	..	..
..		...	...	..	..
..		...	...	..	..
..		...	...	..	..
B	Planning NMA	AM	AM	10/03/25	
A	Planning NMA	AM	AM	27/01/25	
-	Planning	AM	AM	09/08/21	


FIRST ISSUE

REVISION/DESCRIPTION	DRAWN	CHECKED	DATE
----------------------	-------	---------	------

REF PLAN

KEY

CLIENT LOGO

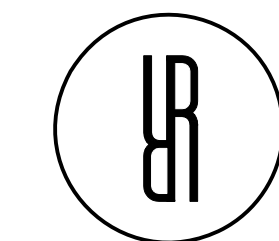

23 Elsworth Road, Camden Town
London NW3 3DS, United Kingdom
T +44 (0)20 3737 2141
E contact@roundrobinstudio.com

PROJECT TITLE
Flat 1 Dolphin Court
95 Windmill Street

PROJECT NUMBER
P2004

DRAWING TITLE
Roof Plan
Proposed

SCALE
1:50@A3


DATE
10/03/25

DRAWING NO.
(20)1103AP


REVISION
B

PROPOSED ROOF PLAN

Scale 1:25@A1 / 1:50@A3

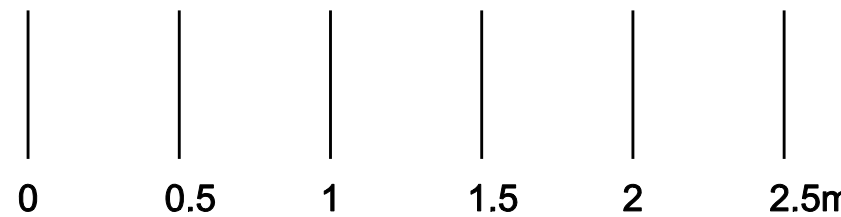

1:50@A3

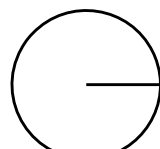

1:25@A1