



ROUNDROBIN studio SHALL HAVE NO RESPONSIBILITY FOR ANY USE
MADE OF THIS DOCUMENT OTHER THAN FOR THAT WHICH IT WAS
PREPARED AND ISSUED.
ALL DIMENSIONS AND LEVELS SHOULD BE CHECKED ON SITE.
DO NOT SCALE FROM THIS DRAWING.
ANY DRAWING ERRORS OR DIVERGENCES SHOULD BE BROUGHT TO
OUR ATTENTION AT THE ADDRESS SHOWN BELOW.

NOTES

Building fabric installed as per approval 20211011:

 

Building fabric proposed as Non Material Amendment:

 

Velux Conservation double glazed rooflights,
recessed installation, anthracite frame



Replace non original concrete roof tiles with
Spanish blue grey slate tiles


..	...	...	...	...
..	...	...	...	...
..	...	...	...	...
..	...	...	...	...
B Planning NMA	AM	AM	10/03/25	
A Planning NMA	AM	AM	27/01/25	
- Planning	AM	AM	09/08/21	

FIRST ISSUE

REVISION/DESCRIPTION	DRAWN	CHECKED	DATE
REV: 001			

KEY

CLIENT LOGO

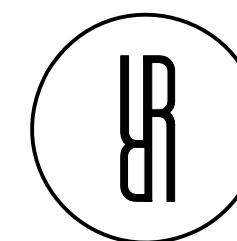

23 Elsworth Road, Camden Town
London NW3 3DS, United Kingdom
T +44 (0)20 3737 2141
E contact@roundrobinstudio.com


PROJECT TITLE Flat 1 Dolphin Court 95 Windmill Street			
PROJECT NUMBER P2004			
DRAWING TITLE Proposed Rear Elevation (West) Proposed Side Elevation (South)		SCALE 1:100@A3	DATE 10/03/25
DRAWING NO. (20)3002AP		REVISION A	

0 1 2 3 4 5m
1:100@A3
1:50@A1



PROPOSED REAR ELEVATION (WEST)

Scale 1:25@A1 / 1:50@A3

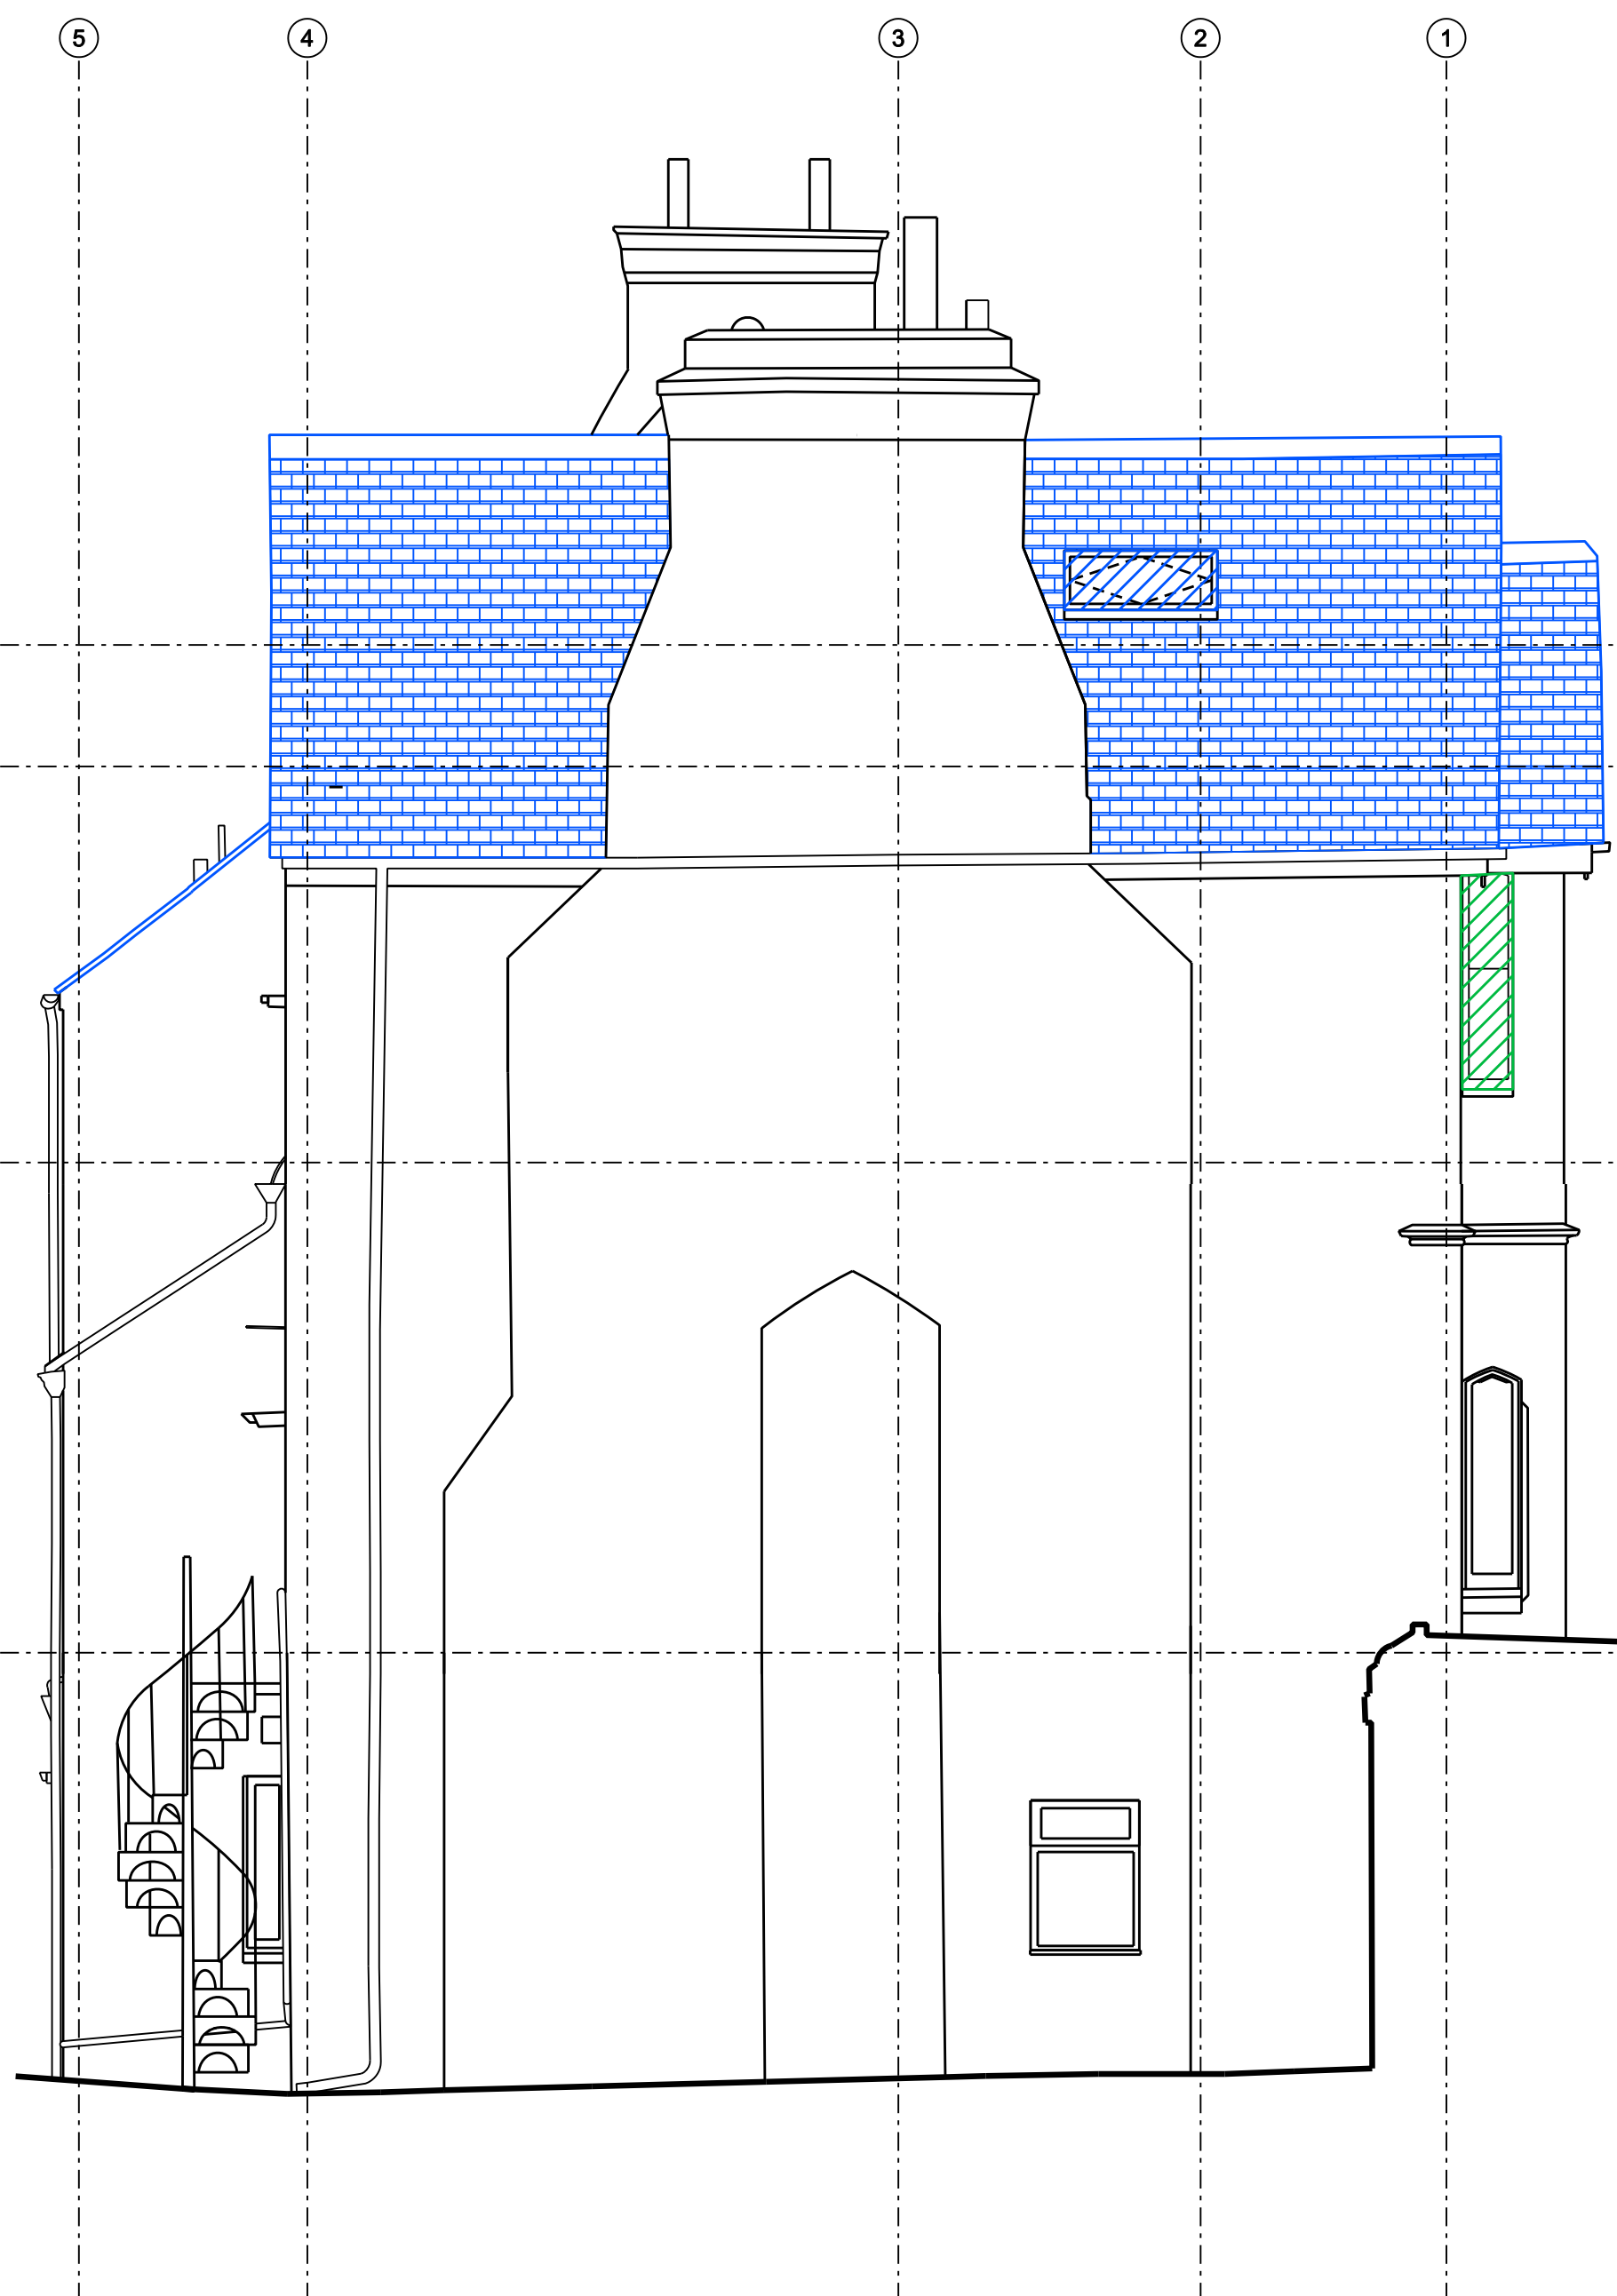

PROPOSED SIDE ELEVATION (SOUTH)

Scale 1:25@A1 / 1:50@A3