


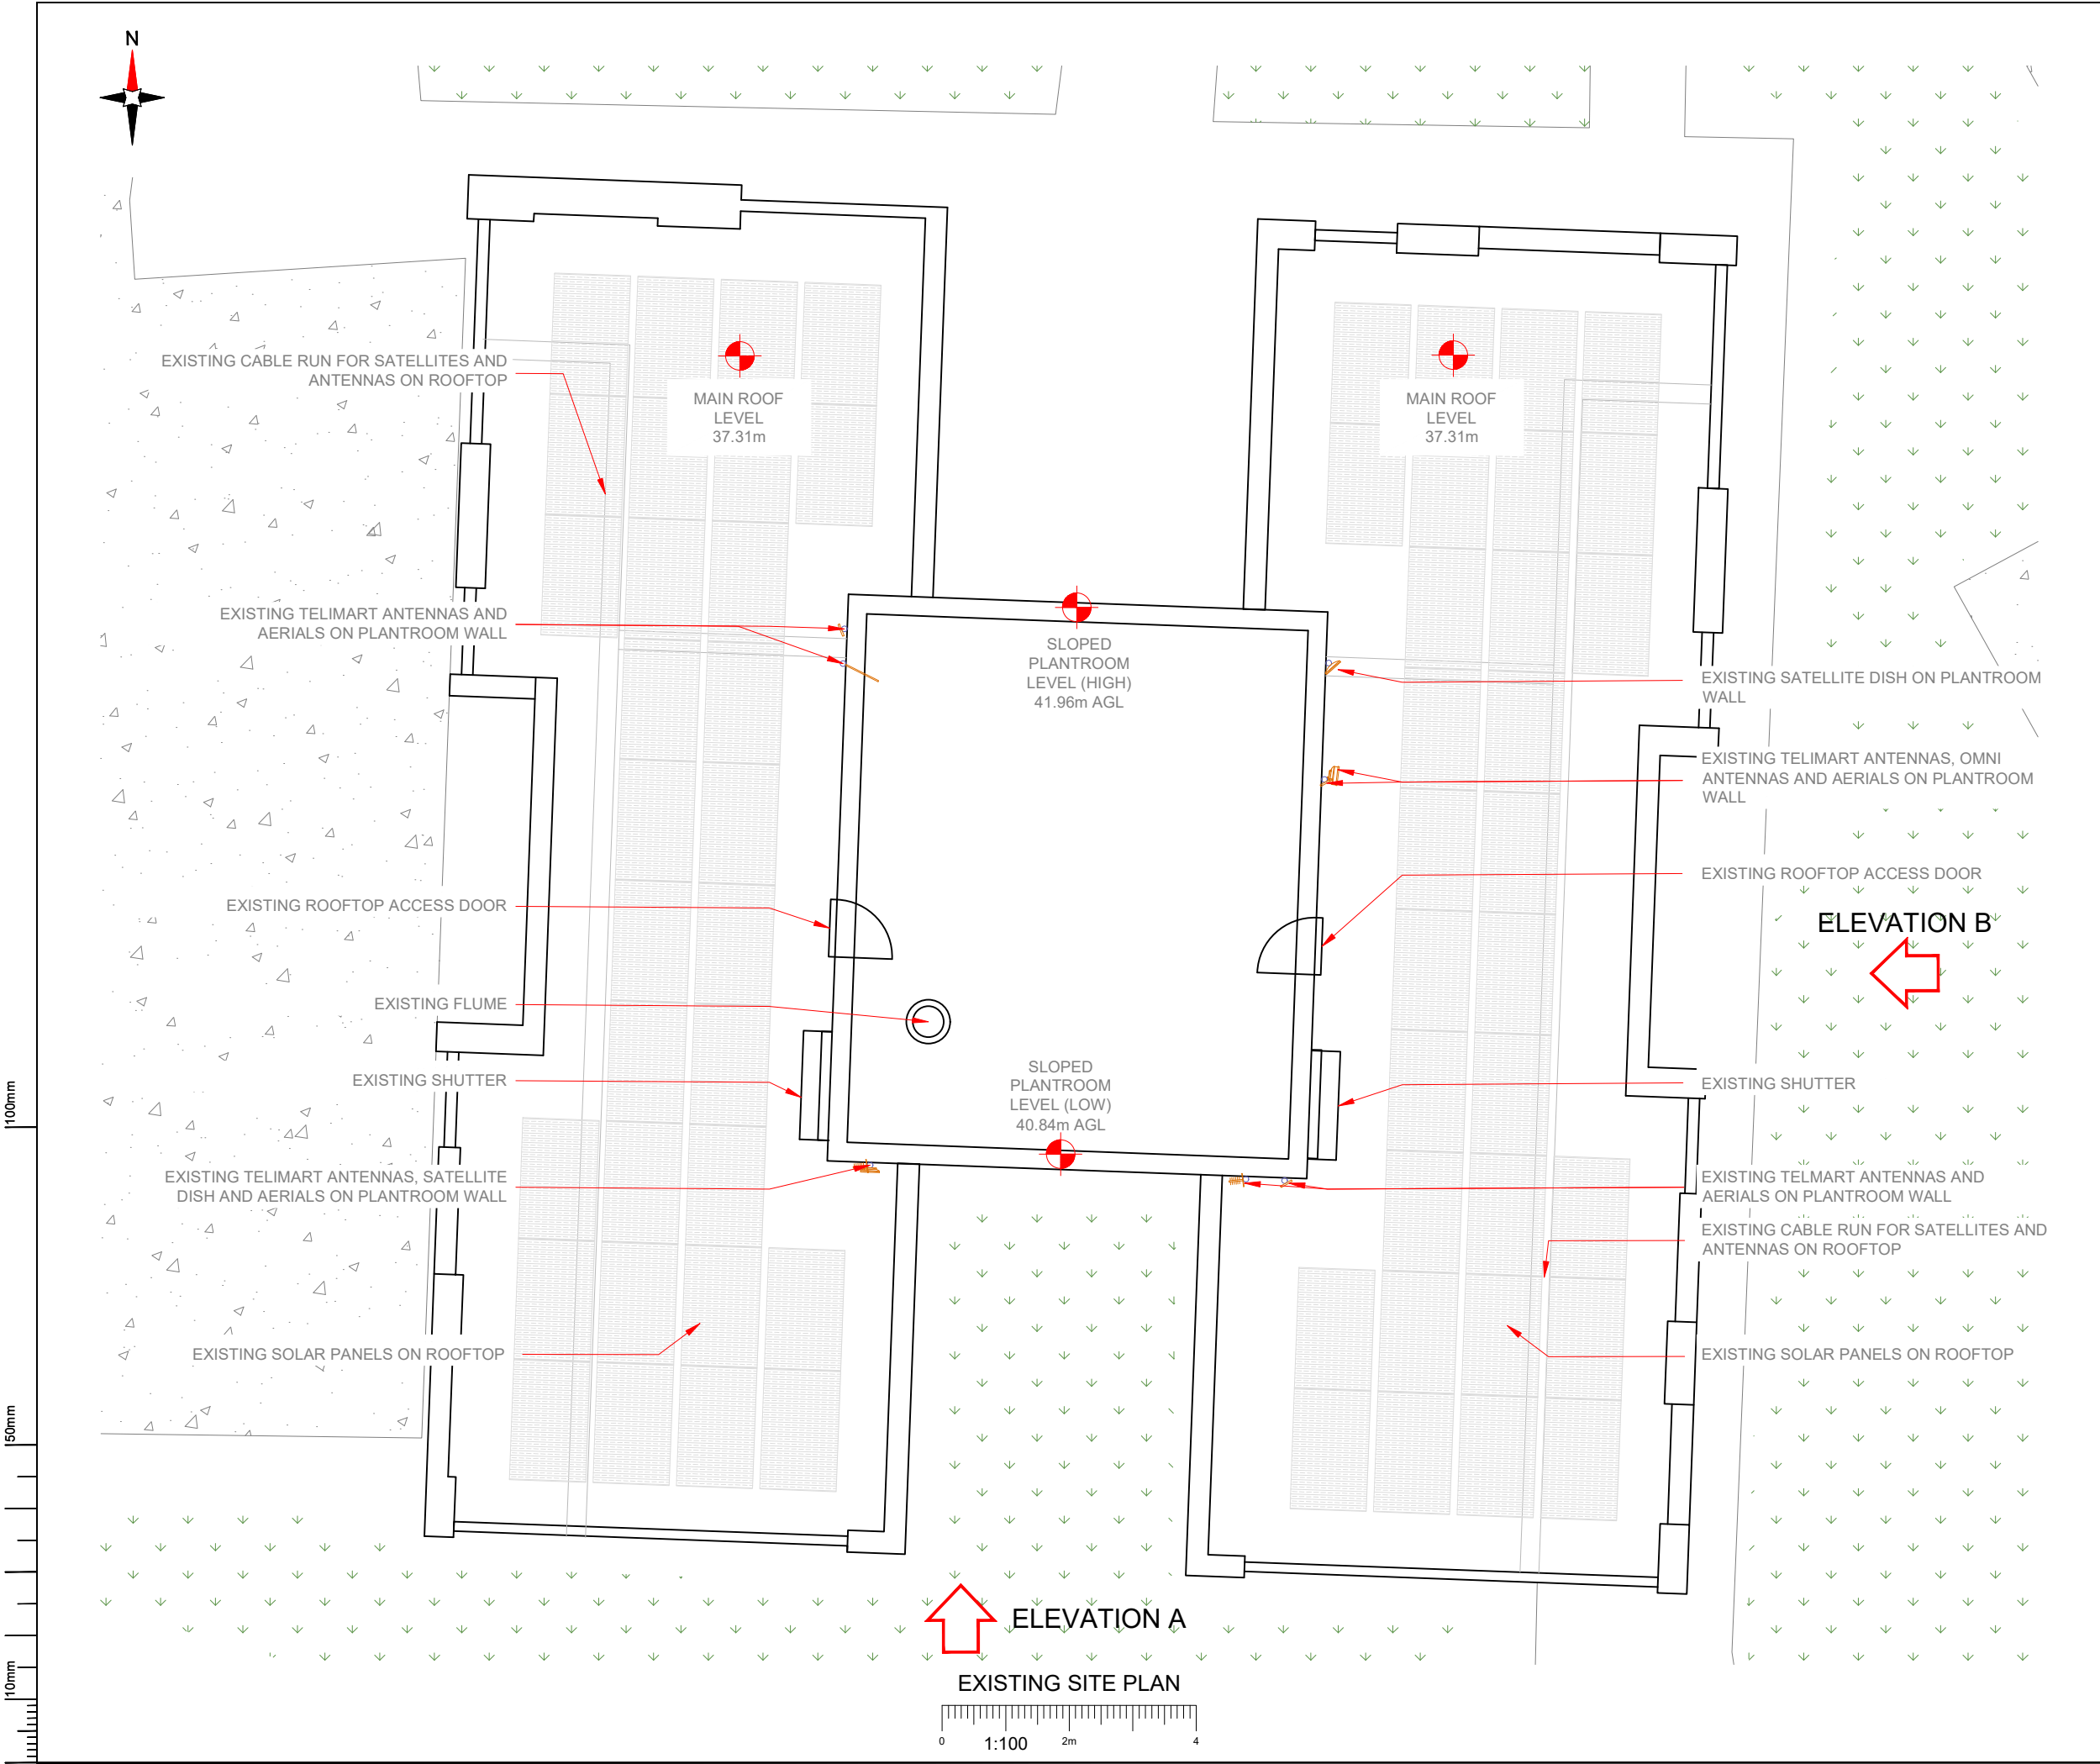

NOTES:

1. ALL DIMENSIONS IN MM UNLESS OTHERWISE NOTED.

Master:	MBNL / EE / H3G:	Project:	Purpose of Issue:	Issue:
M009	MBNL	NTQR	Detailed Design	F3
Date:	06/03/2025	Revision / Upgrade Description:		
Drawn:	J.Halloran	Detailed Design - Amended as per rejection comments from T&T		
Checked:	S.Palmer			
Approved:	M.Venner			
Master:	MBNL / EE / H3G:	Project:	Purpose of Issue:	Issue:
M008	MBNL	NTQR	Detailed Design	F2
Date:	27/02/2025	Revision / Upgrade Description:		
Drawn:	J.Halloran	Detailed Design - Amended as per rejection comments from T&T and MBNL		
Checked:	S.Palmer			
Approved:	M.Venner			
Master:	MBNL / EE / H3G:	Project:	Purpose of Issue:	Issue:
M007	MBNL	NTQR	Detailed Design	F1
Date:	21/02/2025	Revision / Upgrade Description:		
Drawn:	J.Halloran	Detailed Design - First Issue		
Checked:	S.Palmer			
Approved:	M.Venner			
Master:	MBNL / EE / H3G:	Project:	Purpose of Issue:	Issue:
M006	MBNL	NTQR	Planning	F
Date:	06/11/2023	Revision / Upgrade Description:		
Drawn:	J.Halloran	Amended as per MBNL rejection comments. Notes added for submain route and proposal. Added to page 003, 215, 265 & 305		
Checked:	S.Palmer			
Approved:	M.Venner			
Master:	MBNL / EE / H3G:	Project:	Purpose of Issue:	Issue:
M005	MBNL	NTQR	Planning	E
Date:	12/09/2023	Revision / Upgrade Description:		
Drawn:	J.Halloran	Site proposal change - Stub tower removed and now proposal for 3No. Braced poles on grillage platforms		
Checked:	S.Palmer			
Approved:	M.Venner			

Hutchison 3G UK Limited
Star House, 20 Grenfell Road
Maidenhead, SL6 1EH
Tel: 01628 765 000
Fax: 01628 765 001

H3G Base Station Information line:
0845 6043000
Available 8am-8pm Monday to Friday

Hatfield Business Park
Hatfield
Hertfordshire
AL10 9BW

Tel: 01707 315000
Fax: 01707 319001

Mobile Broadband Network Limited
Sixth Floor, Thames Tower, Station Road, Reading, RG1 1LX

UNIT E3 PITTS CLEAVE INDUSTRIAL ESTATE, TAVISTOCK, DEVON, PL19 0PW
sales@beaconcomms.co.uk

Tel: +44 (0)1822 610610

Site Name:

CARL EKMAN HOUSE

Site ID:

1622845

Address:

CARL EKMAN HOUSE,
SHEPHERD STREET,
NORTHFLEET,
GRAVESEND,
KENT,
DA11 9PR

Title:

100 EXISTING SITE PLAN

Project:

MBNL NTQR

Purpose of Issue:

DETAILED DESIGN

EE Cell ID:	MBNL Cell ID:	3UK Cell ID:
91239	GVM070	DA0054


Master Drawing No:

1622845_GVM070_91239_DA0054_M009

Issue:

F3

100mm
50mm
10mm

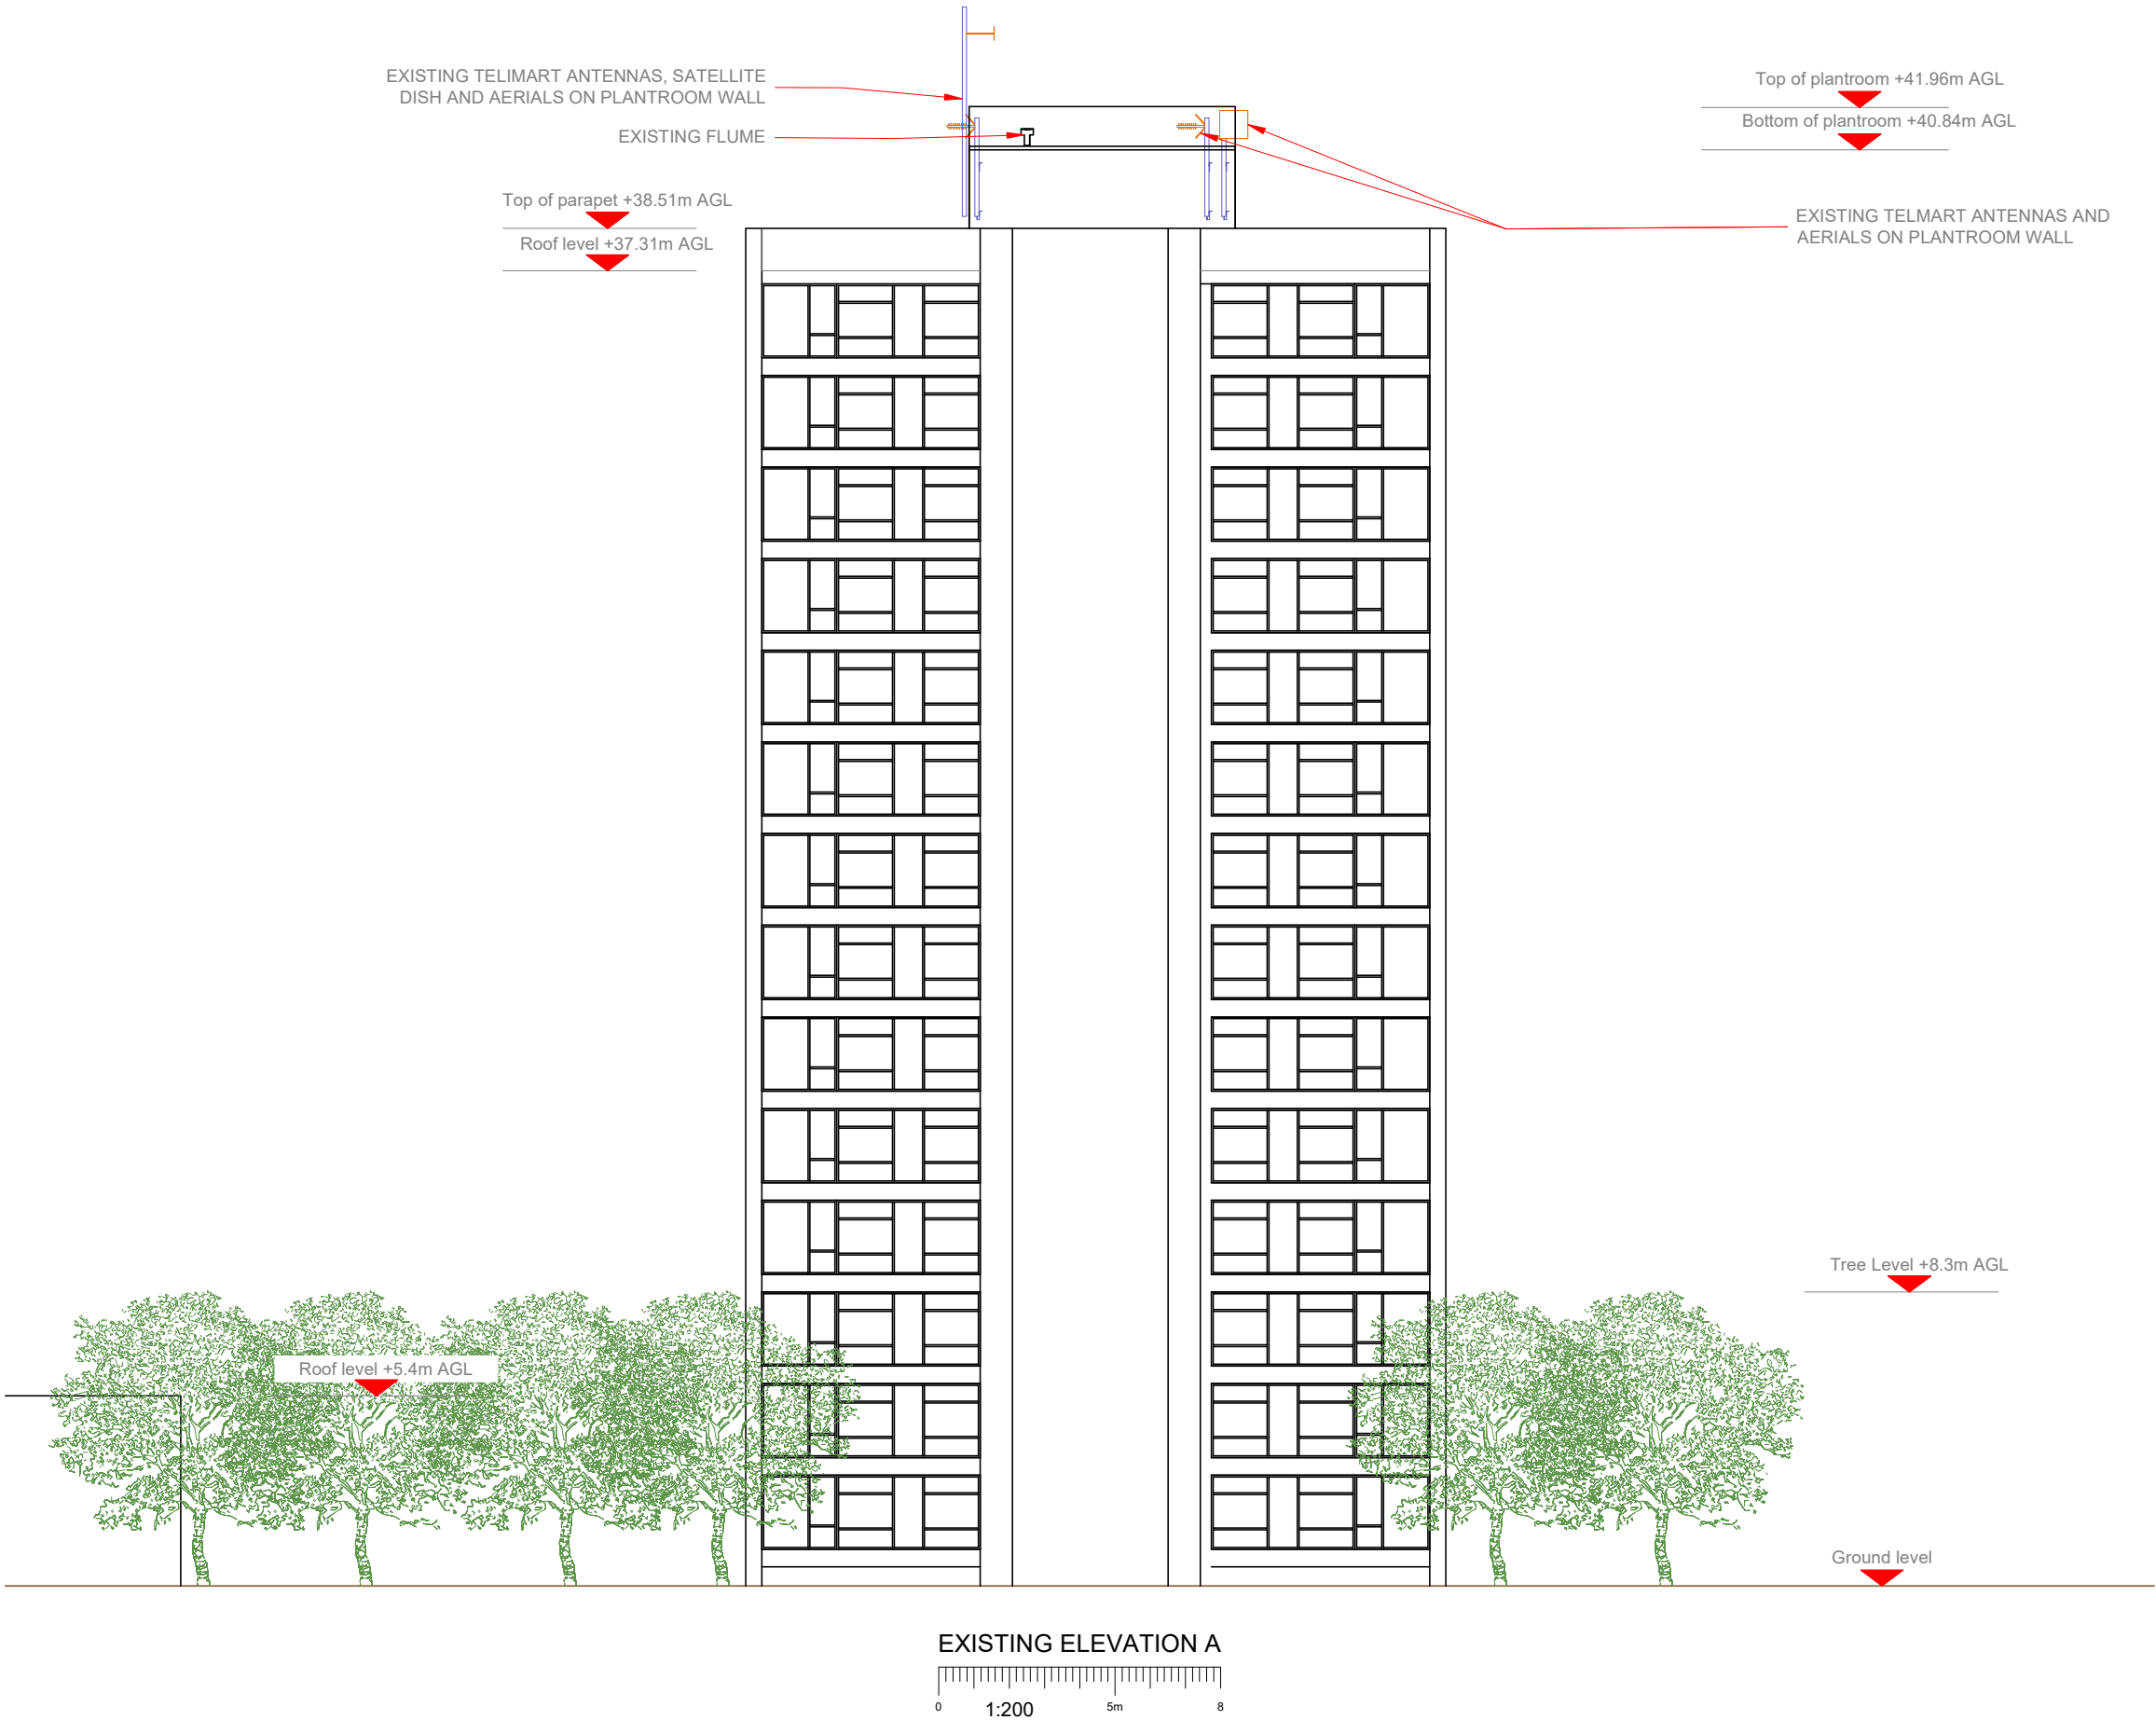

- NOTES:
1. ALL DIMENSIONS IN MM UNLESS OTHERWISE NOTED.

Master:	MBNL / EE / H3G:	Project:	Purpose of Issue:	Issue:
M009	MBNL	NTQR	Detailed Design	F3
Date:	06/03/2025	Revision / Upgrade Description:		
Drawn:	J.Halloran	Detailed Design - Amended as per rejection comments from T&T		
Checked:	S.Palmer			
Approved:	M.Venner			
Master:	MBNL / EE / H3G:	Project:	Purpose of Issue:	Issue:
M008	MBNL	NTQR	Detailed Design	F2
Date:	27/02/2025	Revision / Upgrade Description:		
Drawn:	J.Halloran	Detailed Design - Amended as per rejection comments from T&T and MBNL		
Checked:	S.Palmer			
Approved:	M.Venner			
Master:	MBNL / EE / H3G:	Project:	Purpose of Issue:	Issue:
M007	MBNL	NTQR	Detailed Design	F1
Date:	21/02/2025	Revision / Upgrade Description:		
Drawn:	J.Halloran	Detailed Design - First Issue		
Checked:	S.Palmer			
Approved:	M.Venner			
Master:	MBNL / EE / H3G:	Project:	Purpose of Issue:	Issue:
M006	MBNL	NTQR	Planning	F
Date:	06/11/2023	Revision / Upgrade Description:		
Drawn:	J.Halloran	Amended as per MBNL rejection comments. Notes added for submain route and proposal. Added to page 003, 215, 265 & 305		
Checked:	S.Palmer			
Approved:	M.Venner			
Master:	MBNL / EE / H3G:	Project:	Purpose of Issue:	Issue:
M005	MBNL	NTQR	Planning	E
Date:	12/09/2023	Revision / Upgrade Description:		
Drawn:	J.Halloran	Site proposal change - Stub tower removed and now proposal for 3No. Braced poles on grillage platforms		
Checked:	S.Palmer			
Approved:	M.Venner			



Hutchison 3G UK Limited
Star House, 20 Grenfell Road
Maidenhead, SL6 1EH
Tel: 01628 765 000
Fax: 01628 765 001



Hatfield Business Park
Hatfield
Hertfordshire
AL10 9BW
Tel: 01707 315000
Fax: 01707 319001



Mobile Broadband Network Limited
Sixth Floor, Thames Tower, Station Road, Reading, RG1 1LX



UNIT E3 PITTS CLEAVE INDUSTRIAL ESTATE, TAVISTOCK, DEVON, PL19 0PW
sales@beaconcomms.co.uk
Tel: +44 (0)1822 610610

Site Name: CARL EKMAN HOUSE

Site ID: 1622845

Address: CARL EKMAN HOUSE,
SHEPHERD STREET,
NORTHFLEET,
GRAVESEND,
KENT,
DA11 9PR

Title: 150 EXISTING ELEVATION A

Project: MBNL NTQR

Purpose of Issue: DETAILED DESIGN

EE Cell ID: 91239	MBNL Cell ID: GVM070	3UK Cell ID: DA0054
----------------------	-------------------------	------------------------

Master Drawing No: 1622845_GVM070_91239_DA0054_M009	Issue: F3
--	--------------

Antenna Aperture ID	Proposed 4G/5G Bearing	Operator Shared EE/H3G
A1	20°	EE
A2	20°	H3G
B1	140°	EE
B2	140°	H3G
C1	270°	EE
C2	270°	H3G

1. ALL DIMENSIONS IN MM UNLESS OTHERWISE NOTED.

Master:	MBNL / EE / H3G:	Project:	Purpose of Issue:	Issue:
M009	MBNL	NTQR	Detailed Design	F3
Date:	06/03/2025	Revision / Upgrade Description:		
Drawn:	J.Halloran	Detailed Design - Amended as per rejection comments from T&T		
Checked:	S.Palmer			
Approved:	M.Venner			
Master:	MBNL / EE / H3G:	Project:	Purpose of Issue:	Issue:
M008	MBNL	NTQR	Detailed Design	F2
Date:	27/02/2025	Revision / Upgrade Description:		
Drawn:	J.Halloran	Detailed Design - Amended as per rejection comments from T&T and MBNL		
Checked:	S.Palmer			
Approved:	M.Venner			
Master:	MBNL / EE / H3G:	Project:	Purpose of Issue:	Issue:
M007	MBNL	NTQR	Detailed Design	F1
Date:	21/02/2025	Revision / Upgrade Description:		
Drawn:	J.Halloran	Detailed Design - First Issue		
Checked:	S.Palmer			
Approved:	M.Venner			
Master:	MBNL / EE / H3G:	Project:	Purpose of Issue:	Issue:
M006	MBNL	NTQR	Planning	F
Date:	06/11/2023	Revision / Upgrade Description:		
Drawn:	J.Halloran	Amended as per MBNL rejection comments. Notes added for submain route and proposal. Added to page 003, 215, 265 & 305		
Checked:	S.Palmer			
Approved:	M.Venner			
Master:	MBNL / EE / H3G:	Project:	Purpose of Issue:	Issue:
M005	MBNL	NTQR	Planning	E
Date:	12/09/2023	Revision / Upgrade Description:		
Drawn:	J.Halloran	Site proposal change - Stub tower removed and now proposal for 3No. Braced poles on grillage platforms		
Checked:	S.Palmer			
Approved:	M.Venner			

	Hutchison 3G UK Limited Star House, 20 Greville Road Maidenhead, SL2 1EH Tel: 01628 766 000 Fax: 01628 766 001 H3G Base Station Information line: 0845 6043000 Available from 9pm Monday to Friday		Hatfield Business Park Hatfield Hertfordshire AL10 9BW Tel: 01707 315000 Fax: 01707 319001
---	---	---	---

MBNL

Mobile Broadband Network Limited
Sixth Floor, Thames Tower, Station Road, Reading, RG1 1LX

 **BEACONCOMMS**
UNIT E3 PITTS CLEAVE INDUSTRIAL ESTATE, TAVISTOCK, DEVON, PL19 0PW
sales@beaconcomms.co.uk Tel: +44 (0)1822 610610

Site Name: CARL EKMAN HOUSE

Site ID: 1622845

Address: CARL EKMAN HOUSE,
SHEPHERD STREET,
NORTHFLEET,
GRAVESEND,
KENT,
DA11 9PR


Title: 215 MAX CONFIGURATION SITE PLAN

Project:	MBNL NTQR
----------	-----------

Purpose of Issue:	DETAILED DESIGN
-------------------	-----------------

EE Cell ID: 91239	MBNL Cell ID: GVM070	3UK Cell ID: DA0054
----------------------	-------------------------	------------------------

Master Drawing No:	Issue:
1622845 GVM070 91239 DA0054 M009	F3

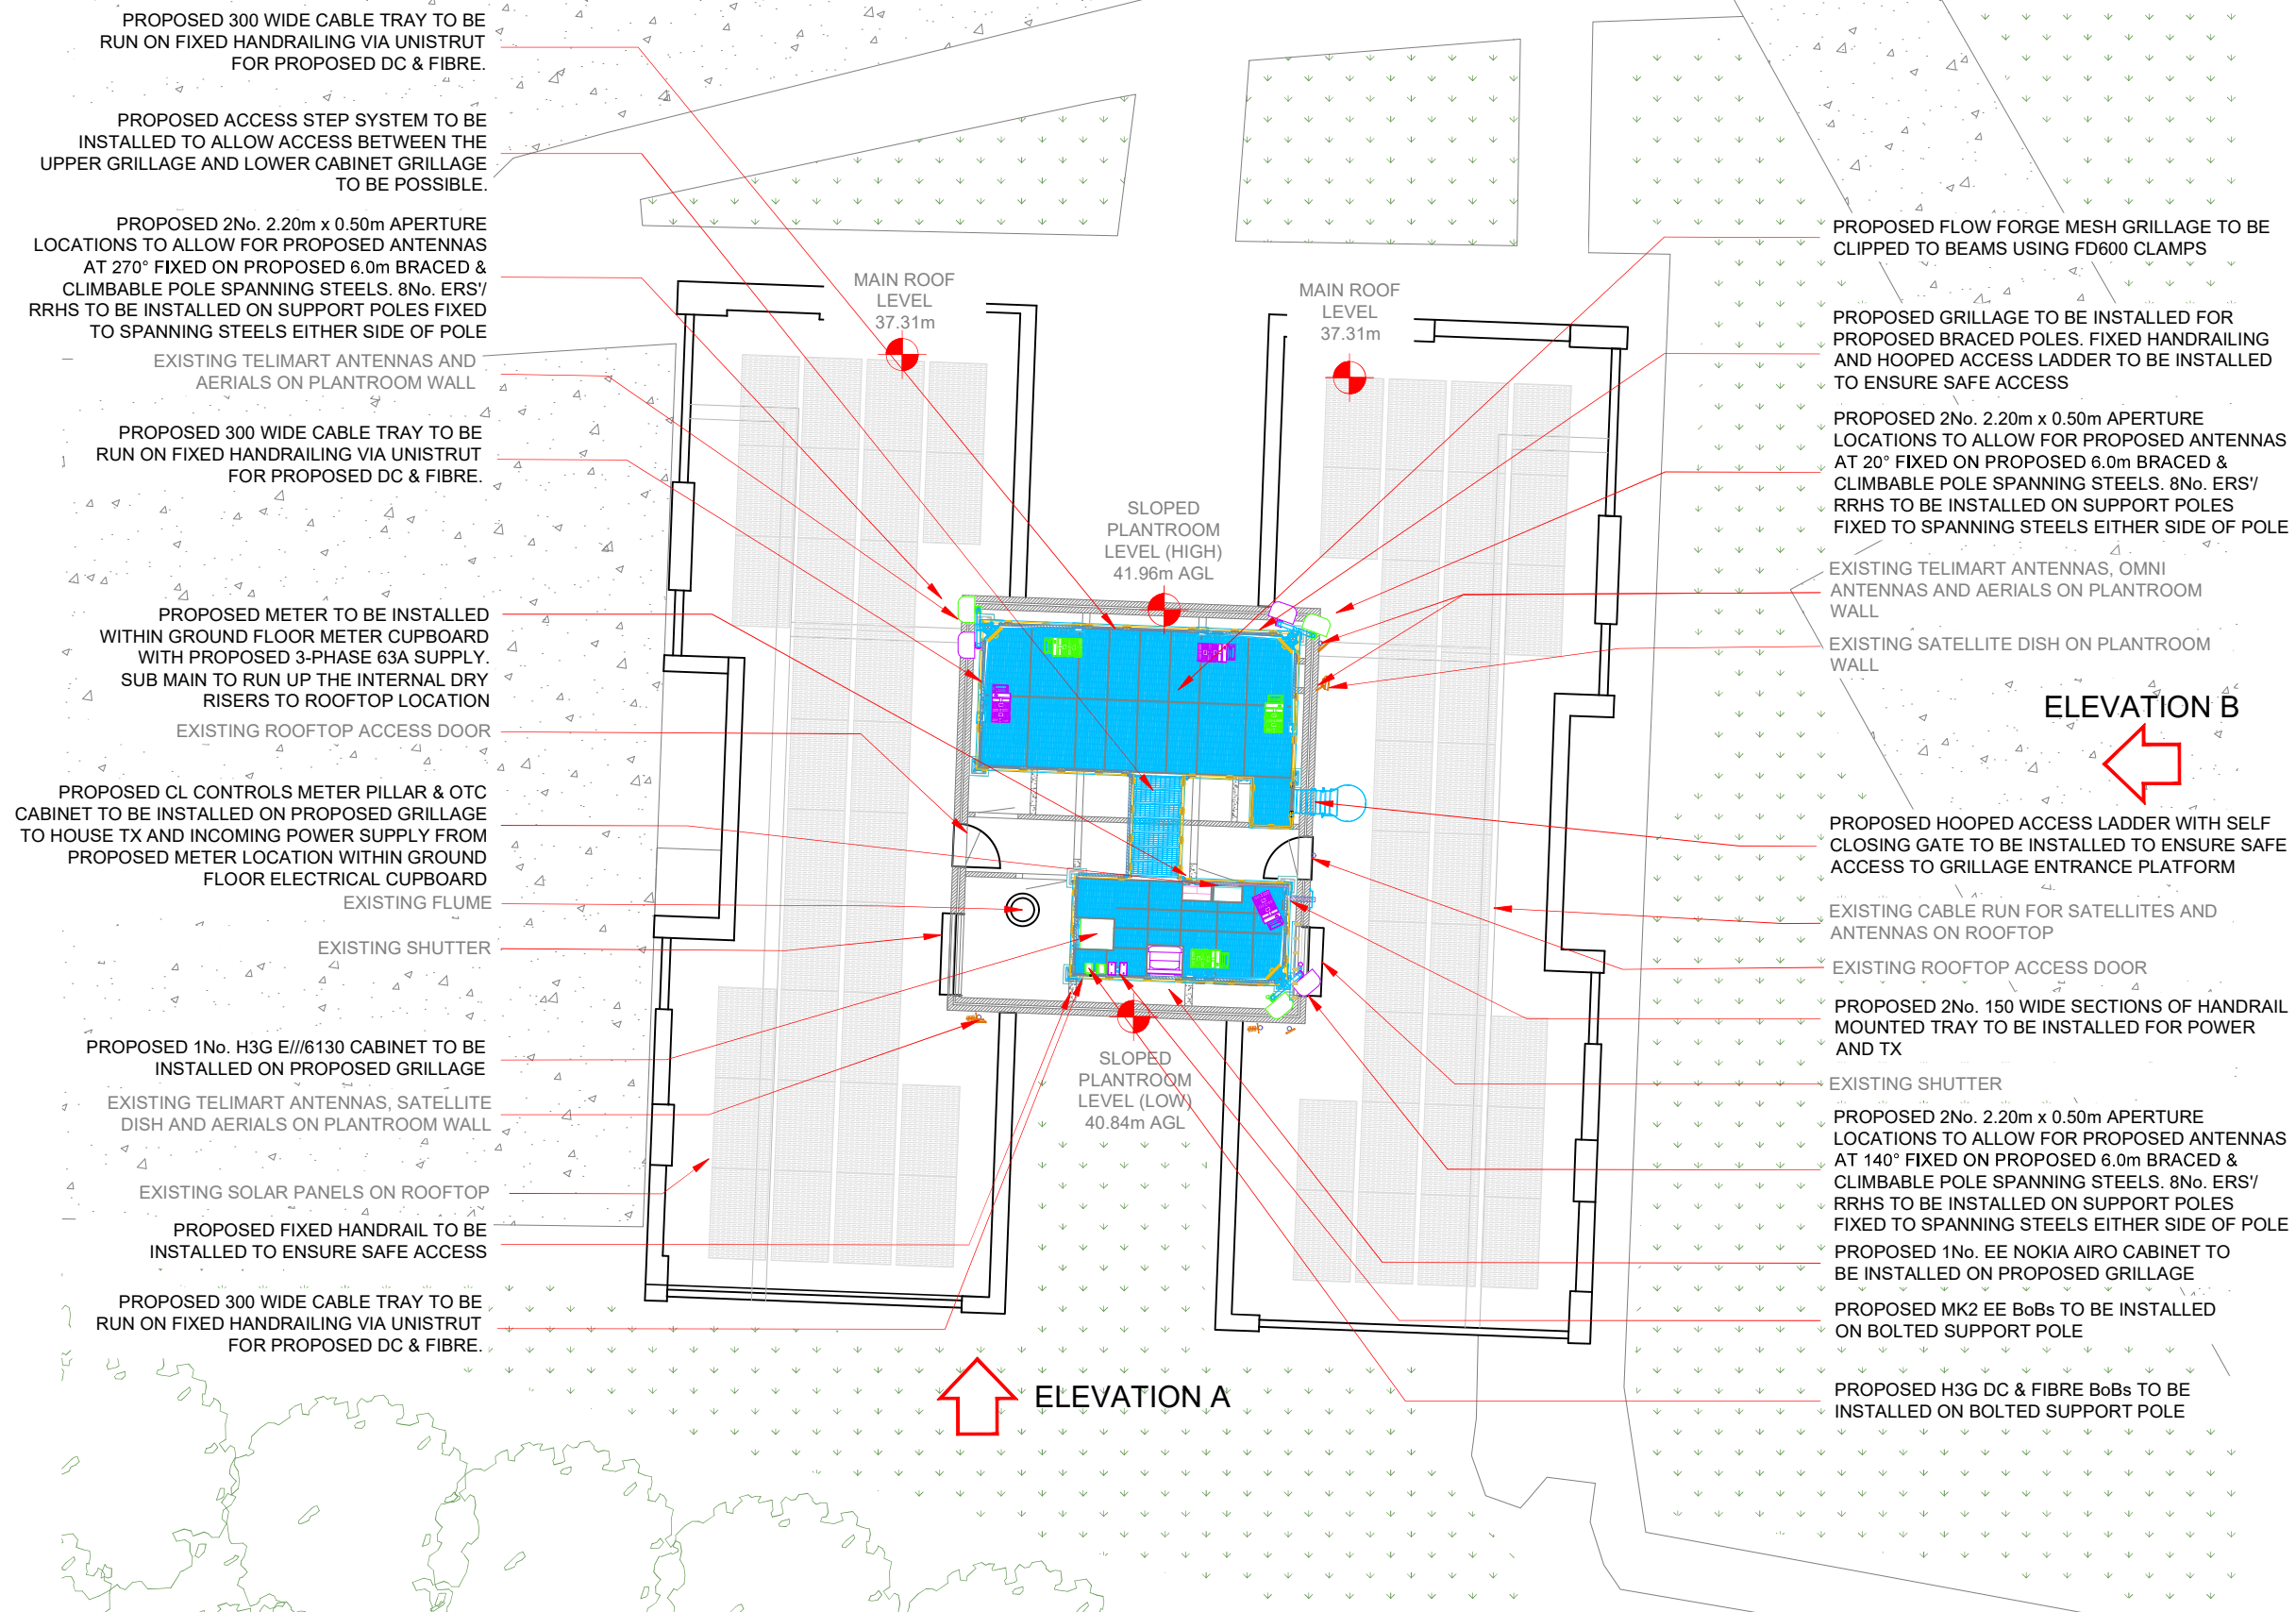

PROPOSED MAX CONFIGURATION SITE PLAN

