


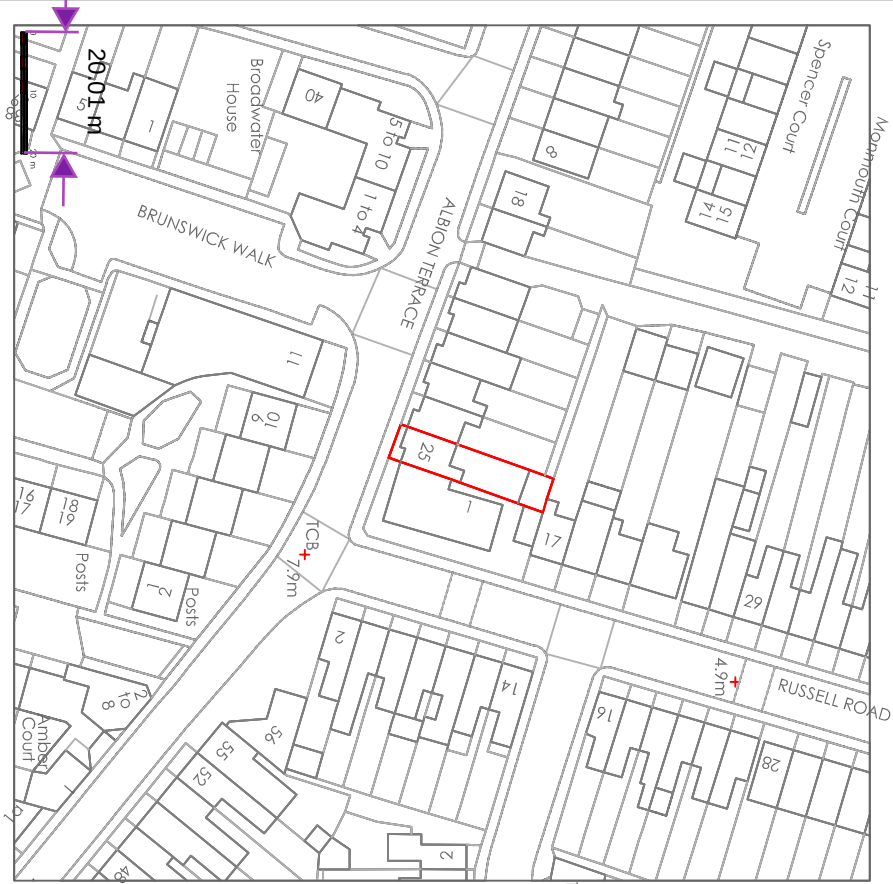
 


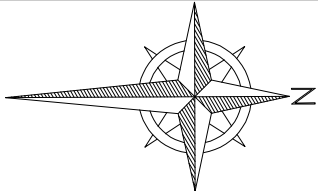


SITE MAP Scale 1 : 1250

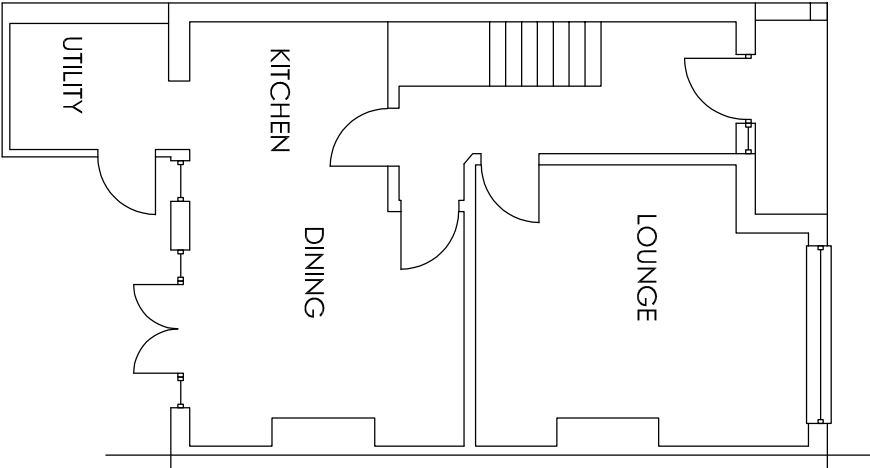

GROUND FLOOR PLAN
Scale 1 : 100

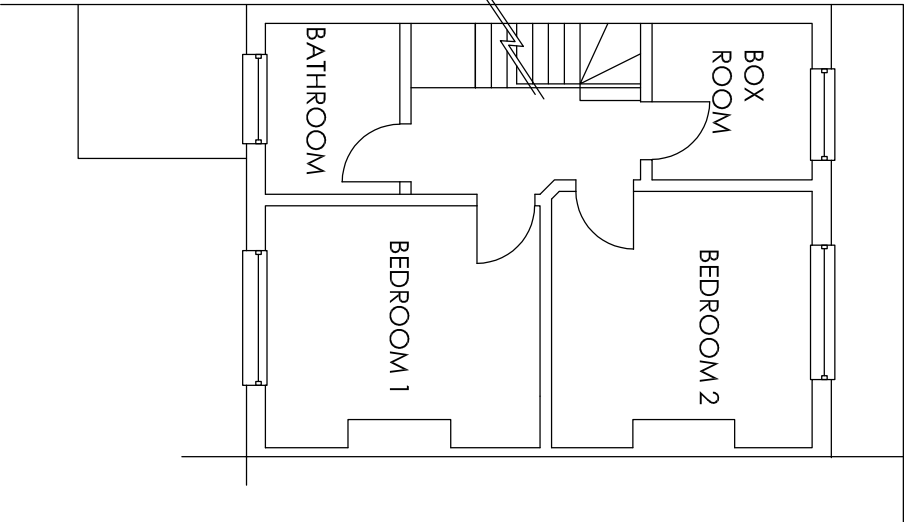

FIRST FLOOR PLAN
Scale 1 : 100

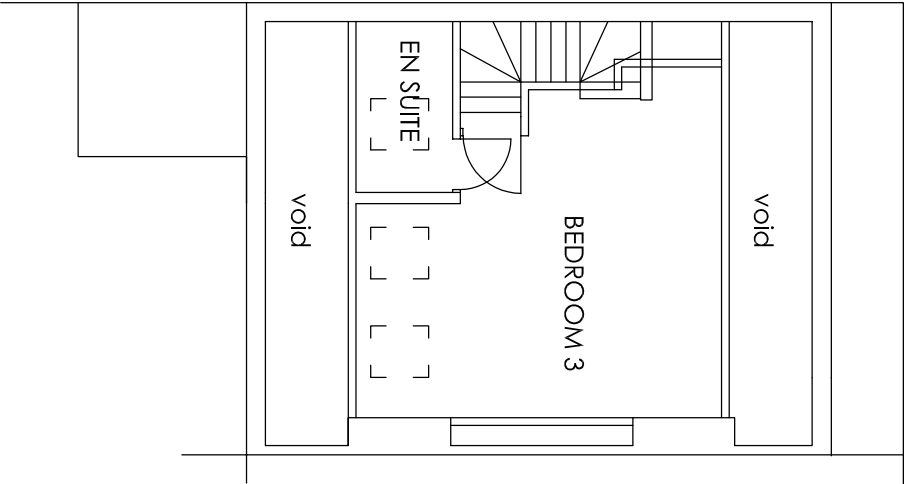

LOFT FLOOR PLAN
Scale 1 : 100

Project		25 Albion Terrace Gravesend Kent DA12 2SJ		Ground floor rear extension, rear roof dormer and front porch	
Drawing Title		Site Map and Existing Floor Plans			
Rev		Description		Date	
Drawn		Date		Scale	
HC		MAR 25		1:1250 1:100	
				Drawing No.	
				25AT/A3/O1	
		H Channa Picaroons Maidstone Road Platt Kent TN15 8LB Tel: 07828277909 E-mail: hbchanna@tiscali.co.uk			