

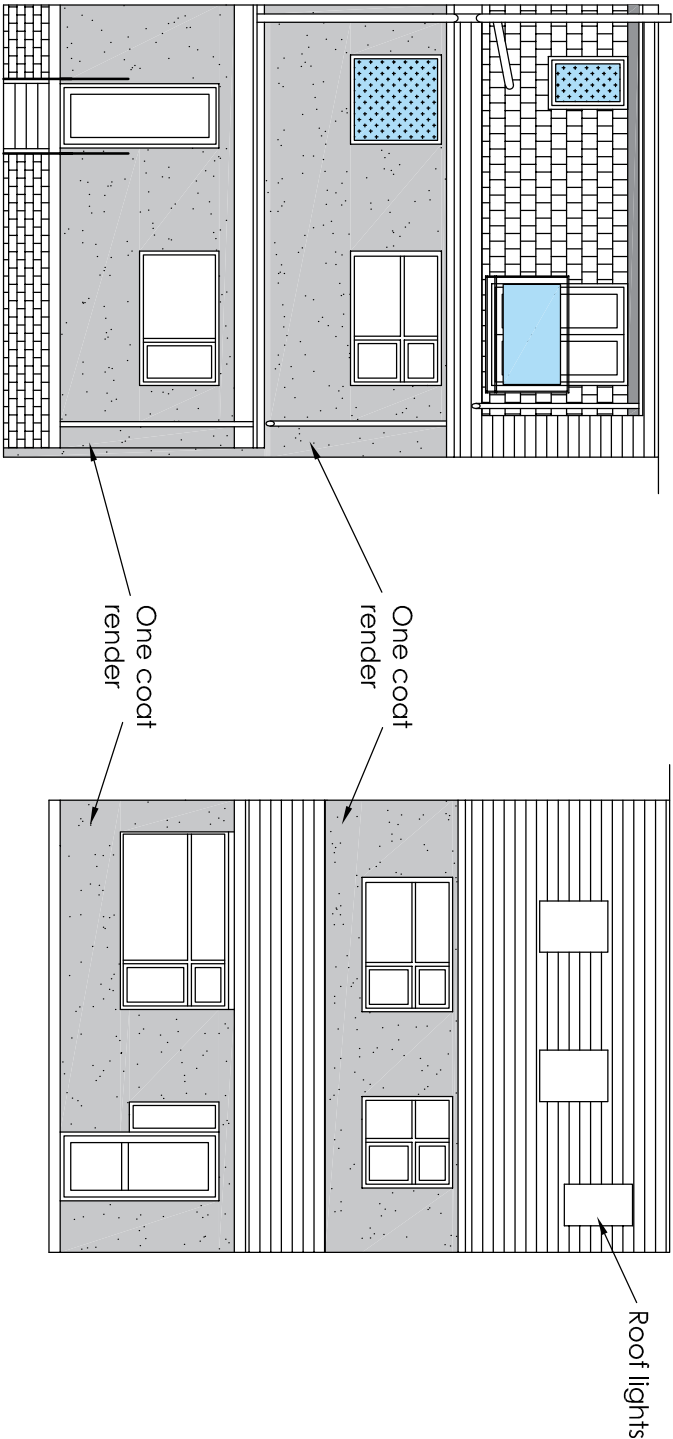


 


REAR ELEVATION

FRONT ELEVATION

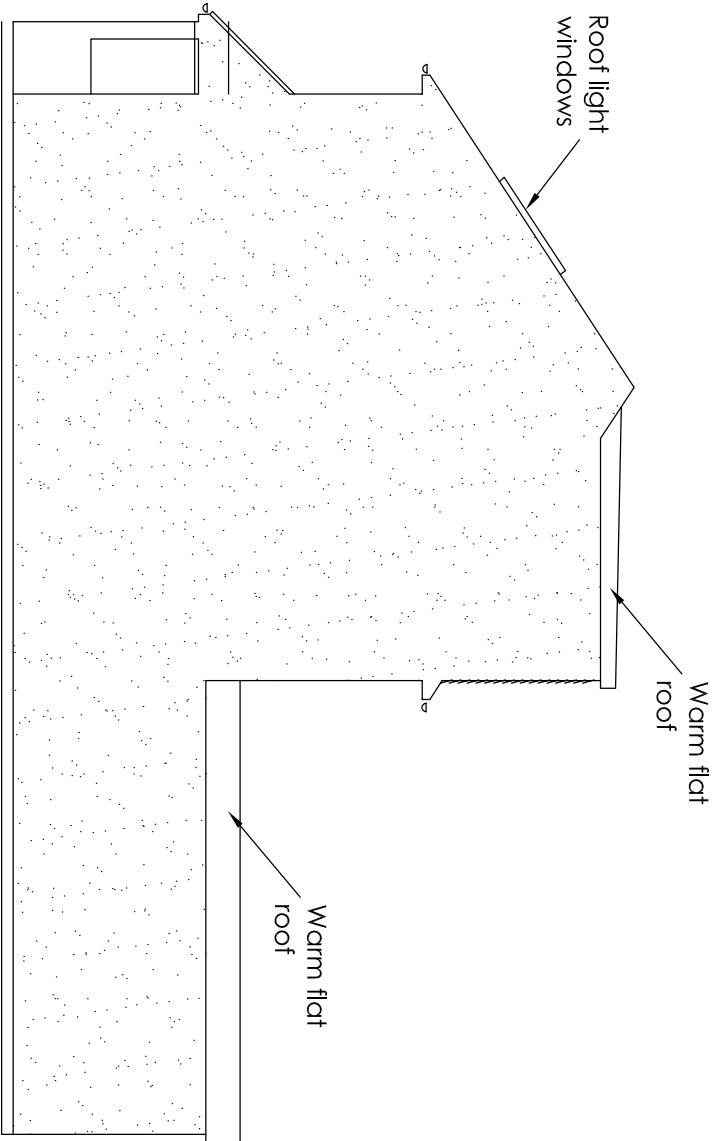

SIDE ELEVATION (view from no. 1)

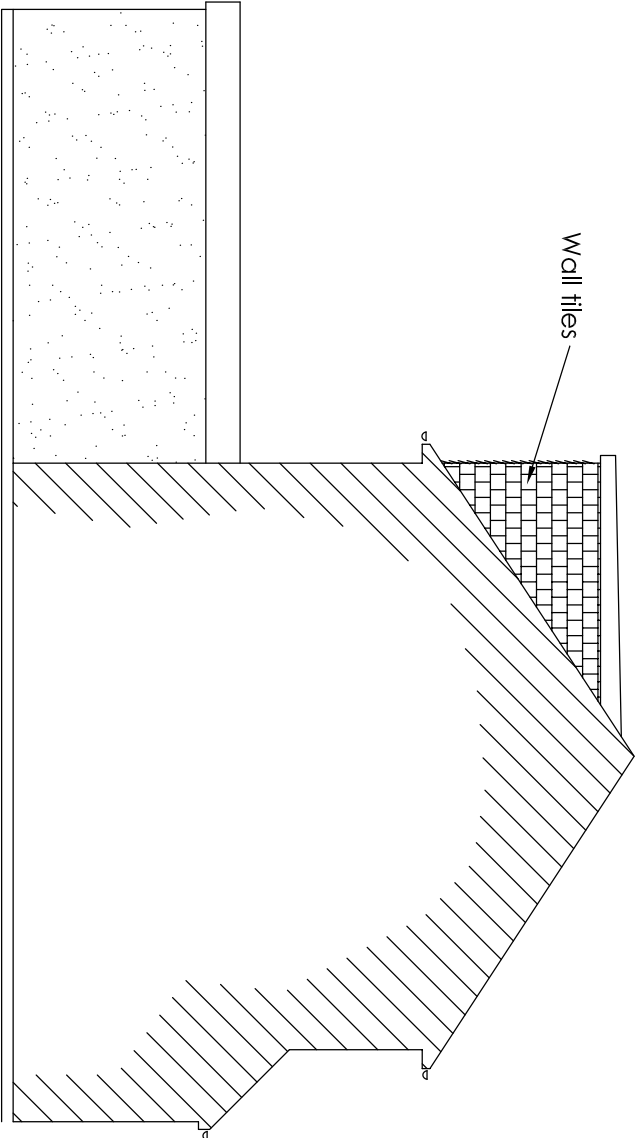

SIDE ELEVATION (view from no. 24)

Project		25 Albion Terrace Gravesend Kent DA12 2SJ		Ground floor rear extension, rear roof dormer and front porch	
Drawing Title		Proposed Elevations		Rev	Description
Drawn		Date		Scale	
HC		MAR 25		1:100	
Drawing No.		25AT/A3/O4			