



- KEY**
- INDICATES NEW WALLS
 - INDICATES DEMOLITIONS / TO BE REMOVED
 - INDICATES PROPOSED SOFT LANDSCAPING
 - INDICATES PROPOSED HARDSTANDING
 - INDICATES PROPOSED PAVED DRIVEWAY
 - INDICATES RIGHTS OF WAY



PROPOSED PLOT SIZE: 356m²
GROSS EXTERNAL AREA (GEA): 94m²

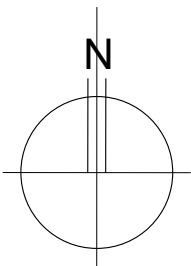

Rights of way

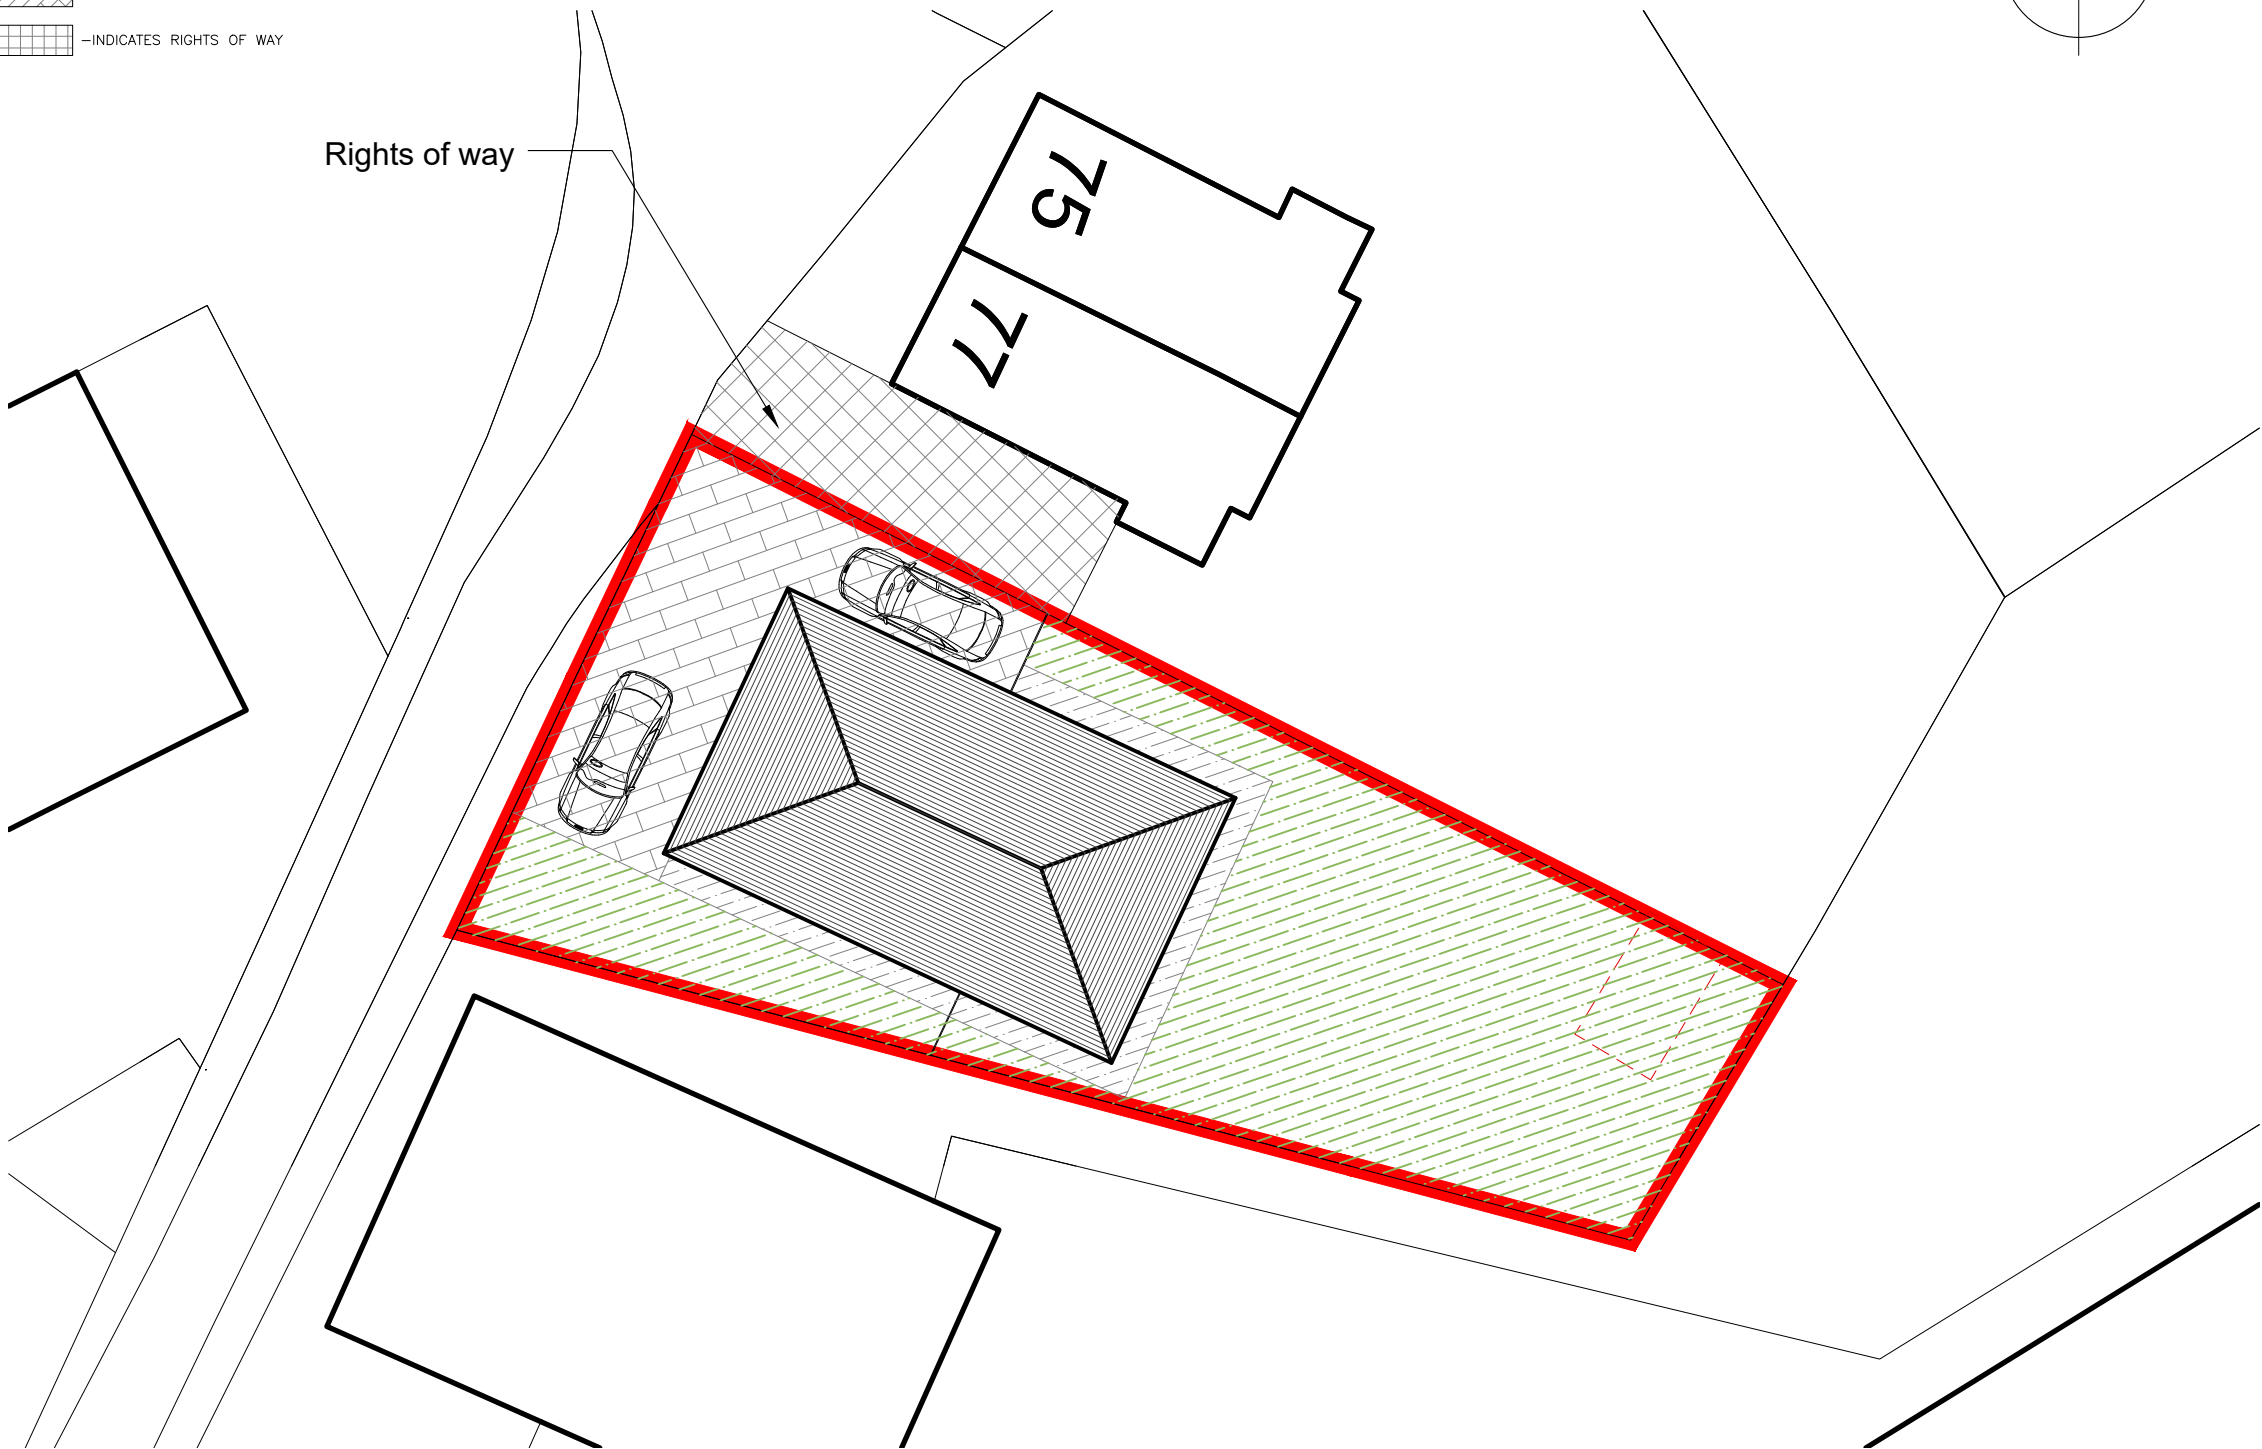

1 PROPOSED SITE PLAN
PLAN VIEW Scale 1:200

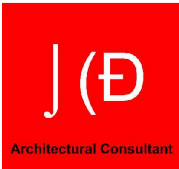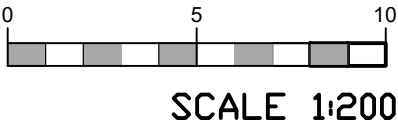

JCD Architectural Consultant
20 Admirals Walk,
Chatham, Kent.
ME5 8NL.
TEL: 07946608141
WED: www.jcd-ac.co.uk
EMAIL: jcd-ac@outlook.com

A	17/03/25	text revised	JC
REV.	DATE		REV. BY

- COPYRIGHT JCD Architectural Consultant
- ALL DIMENSIONS TO BE VERIFIED ON SITE BY THE CONTRACTOR PRIOR TO COMMENCEMENT OF ANY SHOP DRAWINGS OR SITE WORK.
 - ANY DISCREPANCY FOUND BETWEEN THIS DRAWING AND ANY OTHER DOCUMENT MUST BE REPORTED IMMEDIATELY TO THE DESIGNERS.
 - REMOVE THIS DRAWING FROM CURRENCY WHEN A REVISED DRAWING IS ISSUED.
 - THIS DOCUMENT REMAINS OUR EXCLUSIVE PROPERTY IT SHALL NOT BE REPRODUCED NOR COMMUNICATED TO THIRD PARTIES WITHOUT MY WRITTEN CONSENT.
 - THE COPYRIGHT OF THIS DRAWING AND DESIGN IS VESTED IN THE DESIGNERS.

Client: Drinec Ltd			
Project: Land Adjacent, 77 New House Lane Northfleet, Gravesend Kent DA11 7HJ			
Title: Proposed Site Plan			
AUTHOR	JC	DATE	16 08 2024
APPROVED	JC		
SCALES	1:200 @ A3	READ WITH	-
DRAWING No.	24133	(02)	002
Project No.		Series No.	
DWG No.		Rev	A
DRAWING STATUS PRELIMINARY			