




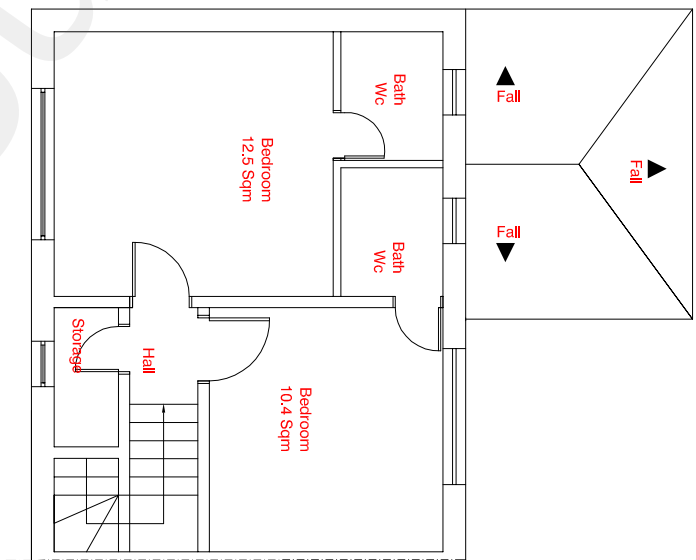


PROPOSED FIRST FLOOR PLAN

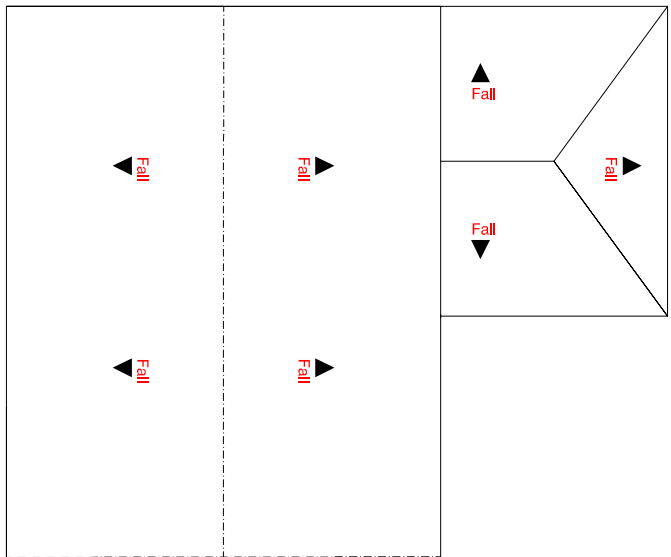


PROPOSED ROOF PLAN

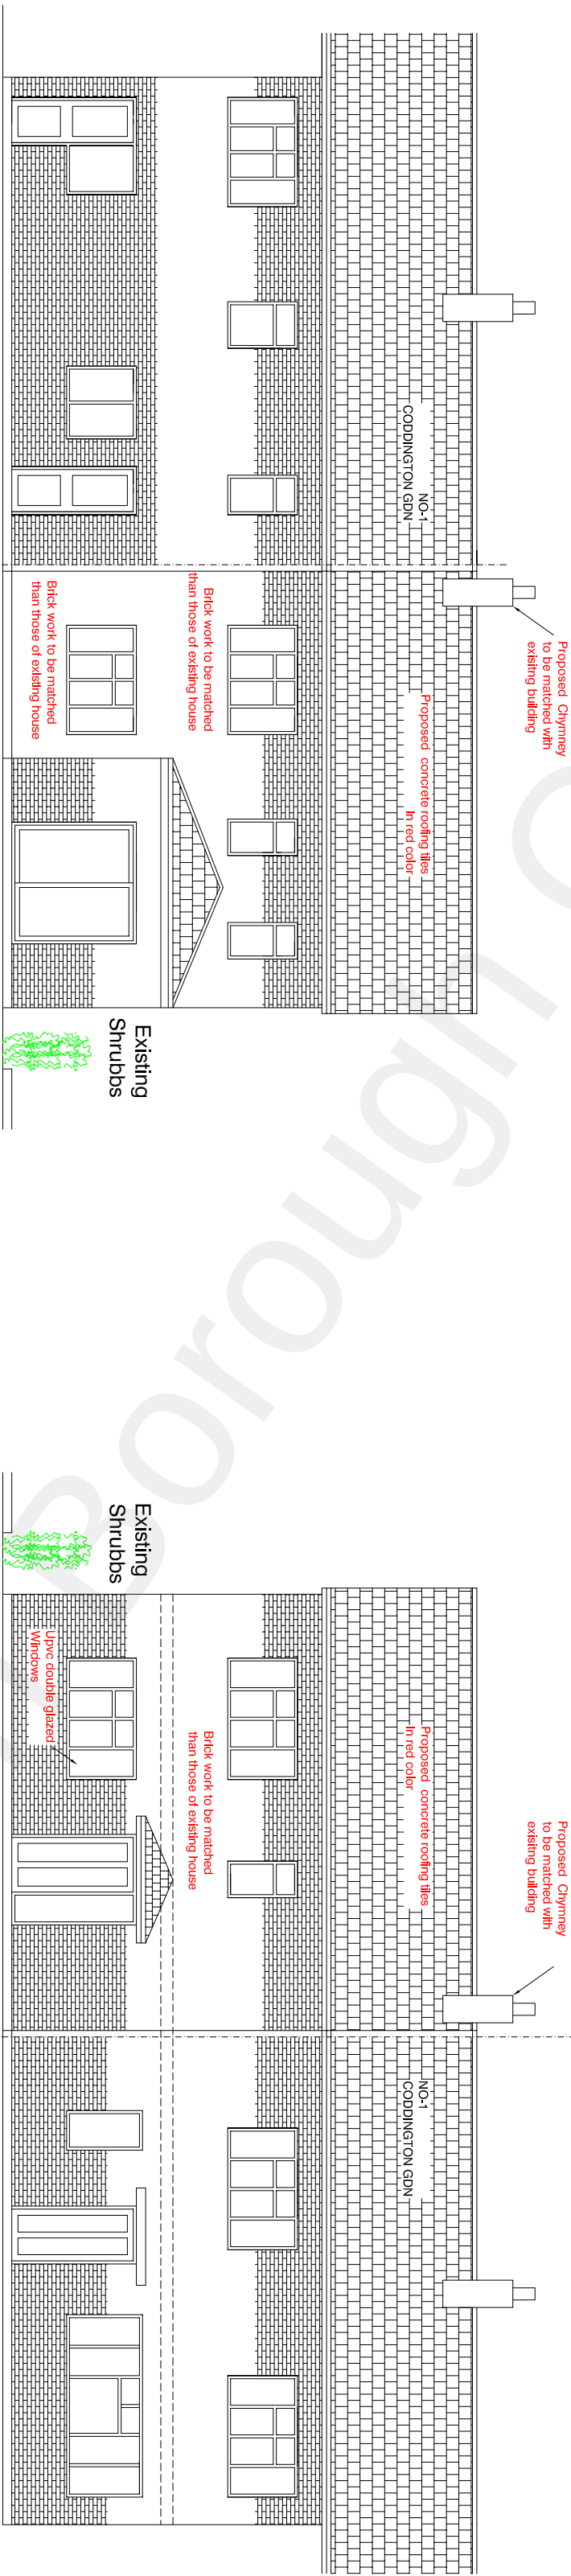

PROPOSED REAR ELEVATION

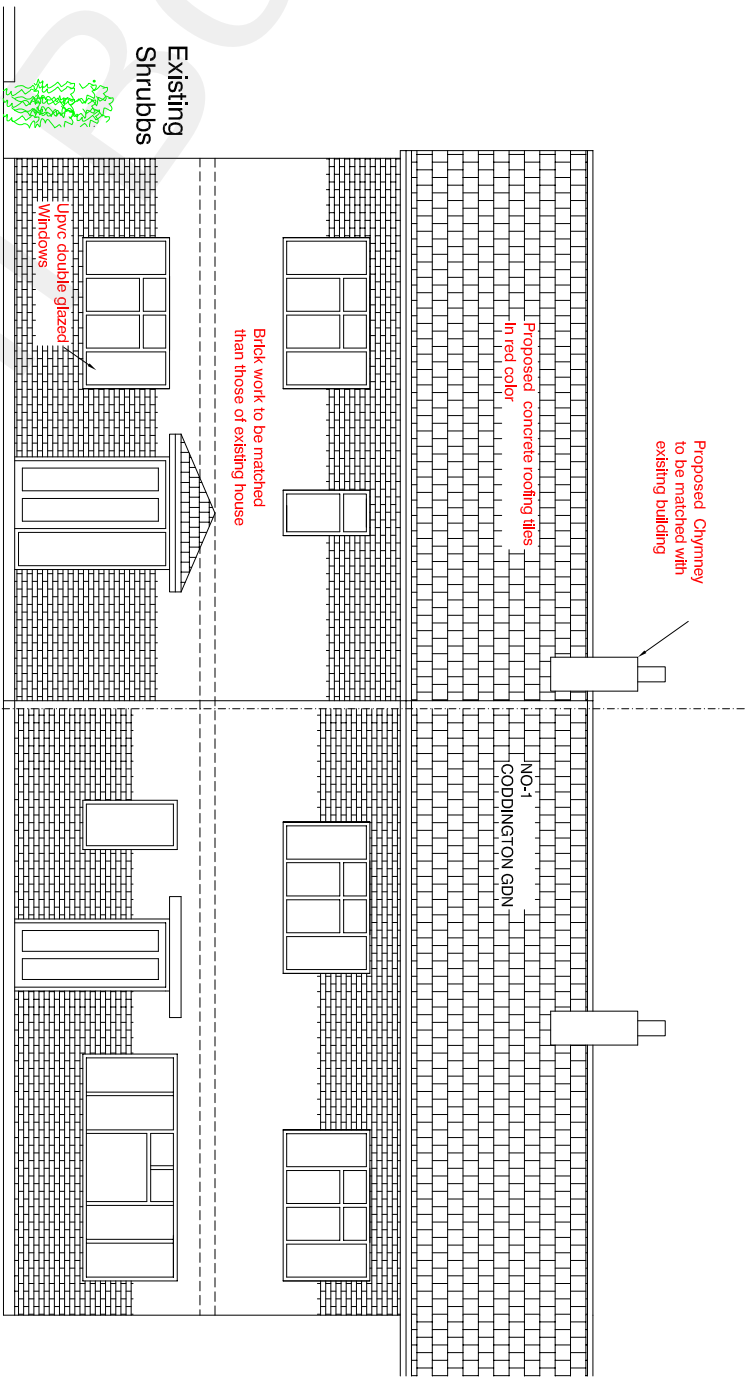


PROPOSED FRONT ELEVATION

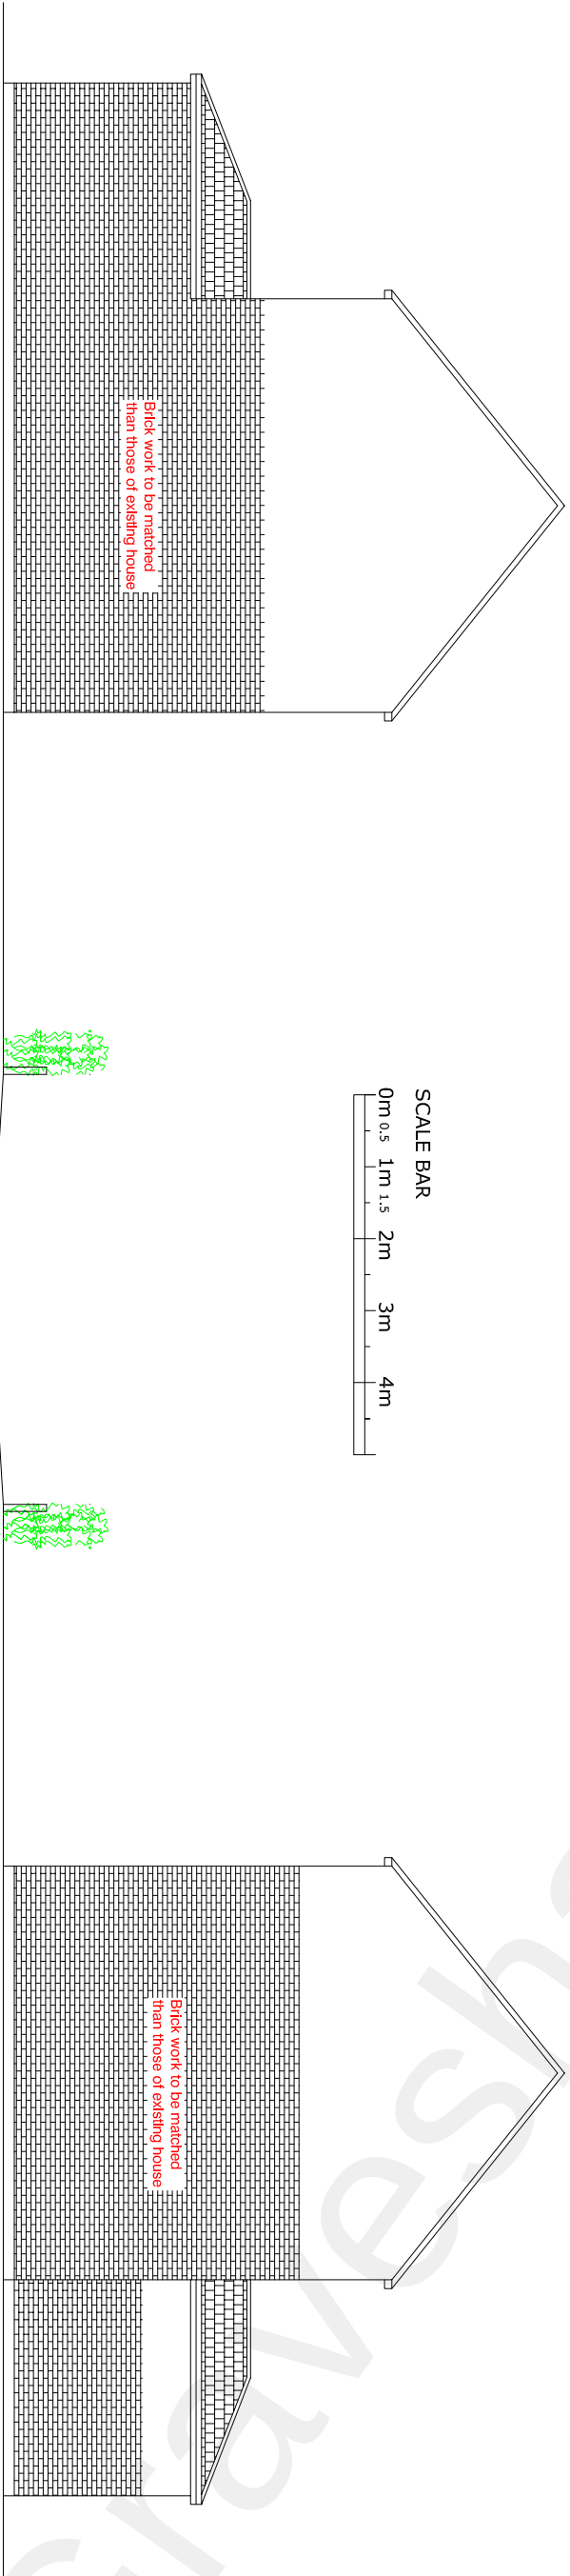

PROPOSED SIDE - A - ELEVATION

PROPOSED SIDE - B - ELEVATION

 

CLIENT

Mr Hardeep Singh

JOB TITLE

Erection of a 3 Bedroom House and provision
of off street parking site to the side garden at
1- Codrington Gardens , Gravesend ,
DA12 5DB

DRAWING TITLE

Proposed Plans

SCALE 1:100@A2
DATE 22-9-2021

DRAWING NO. FV-2021-03
REVISION-A