




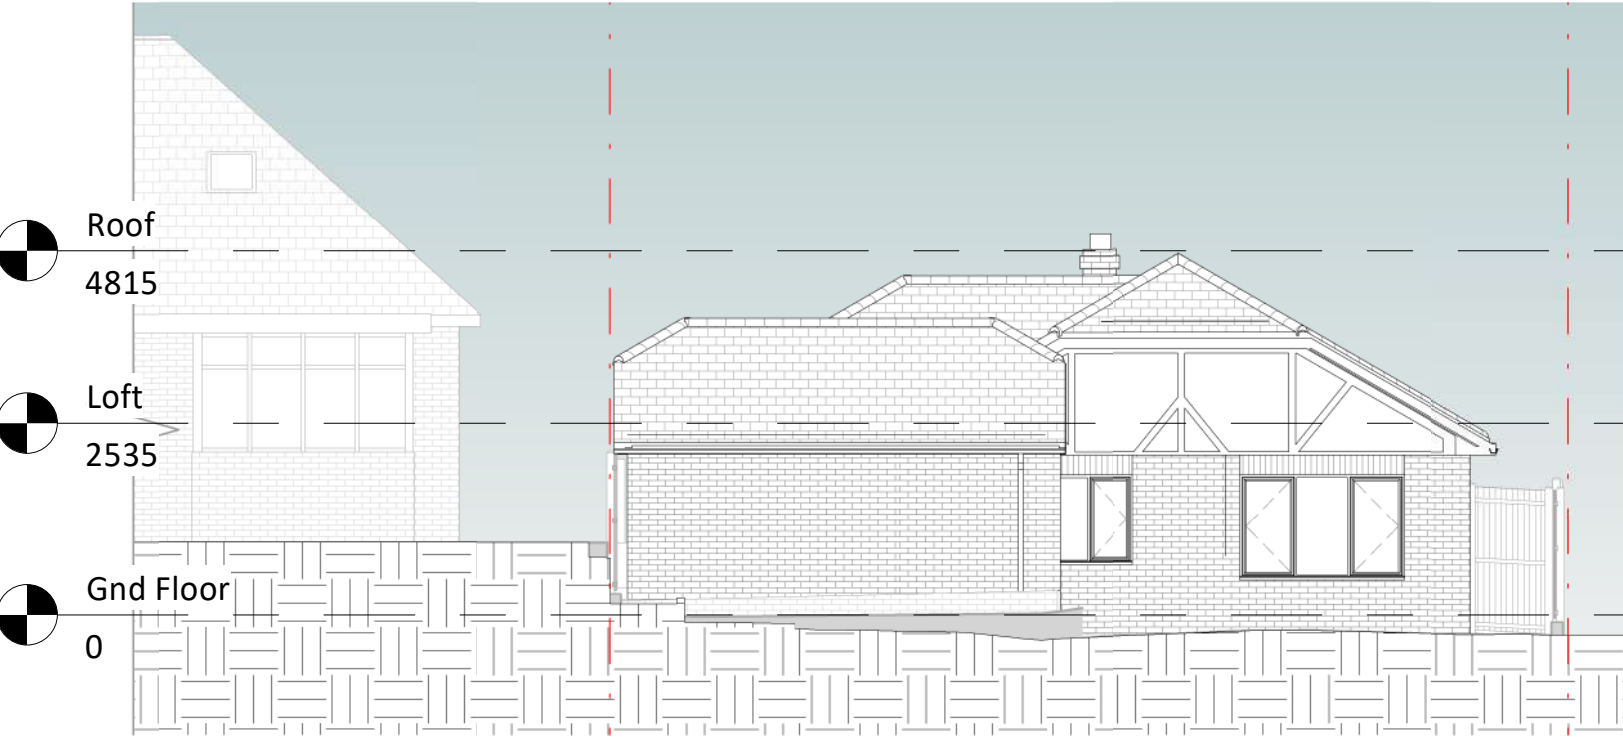


1 Existing Front Elevation
1 : 100

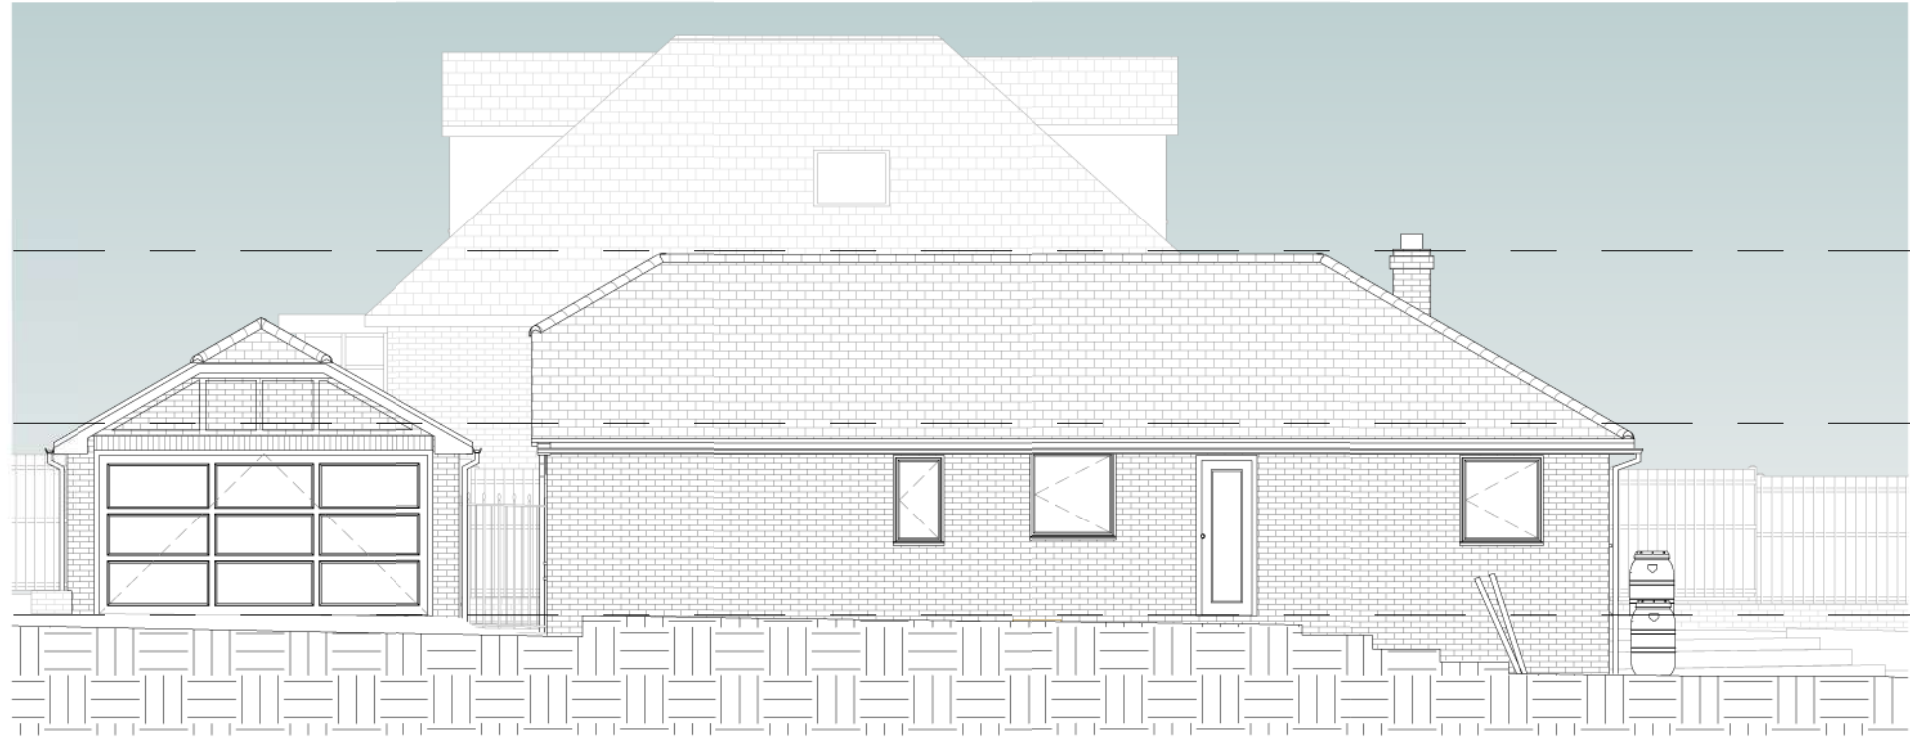


2 Existing Right Elevation
1 : 100

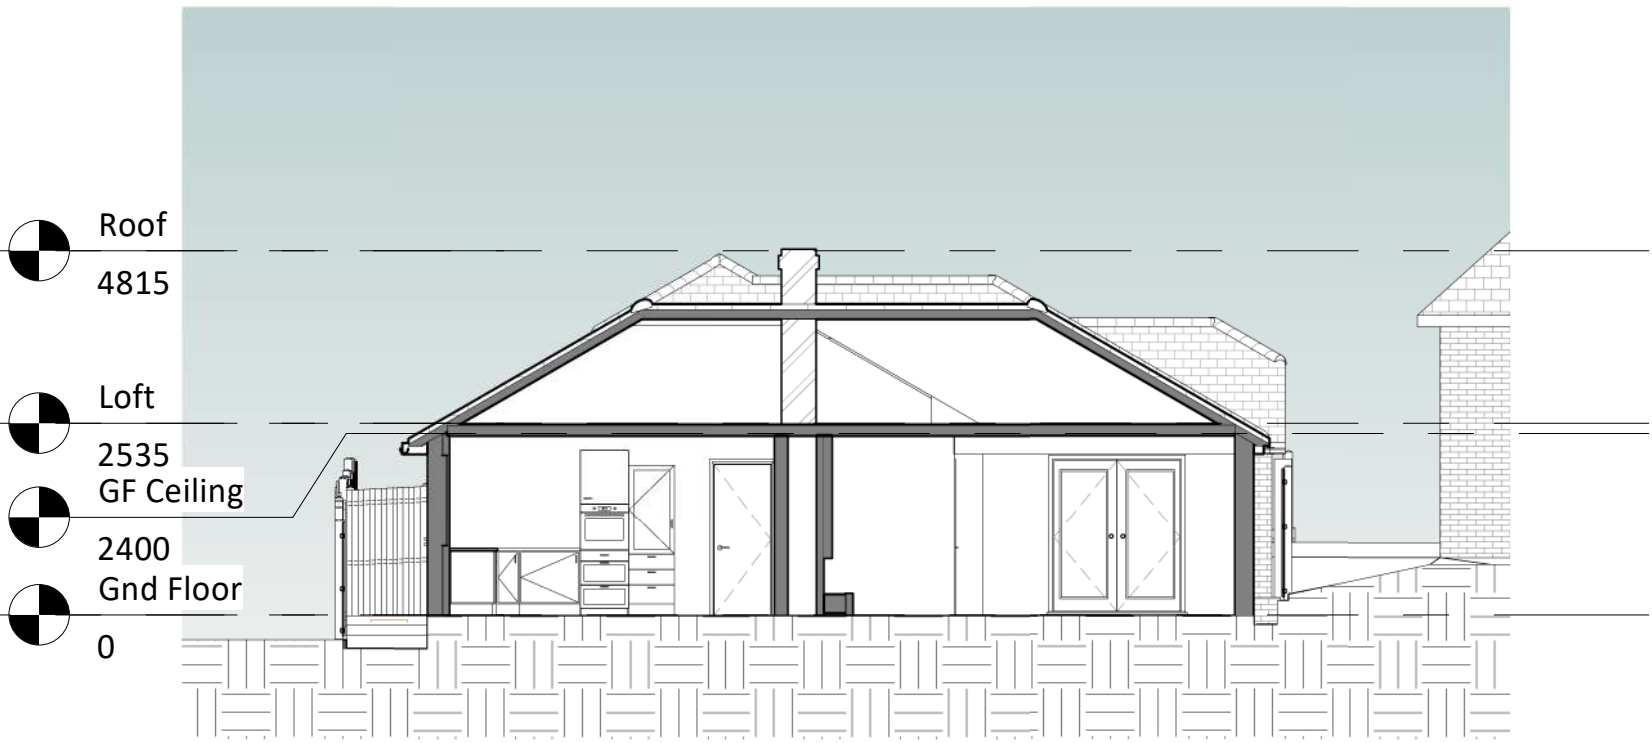


5 Existing Section 1
1 : 100

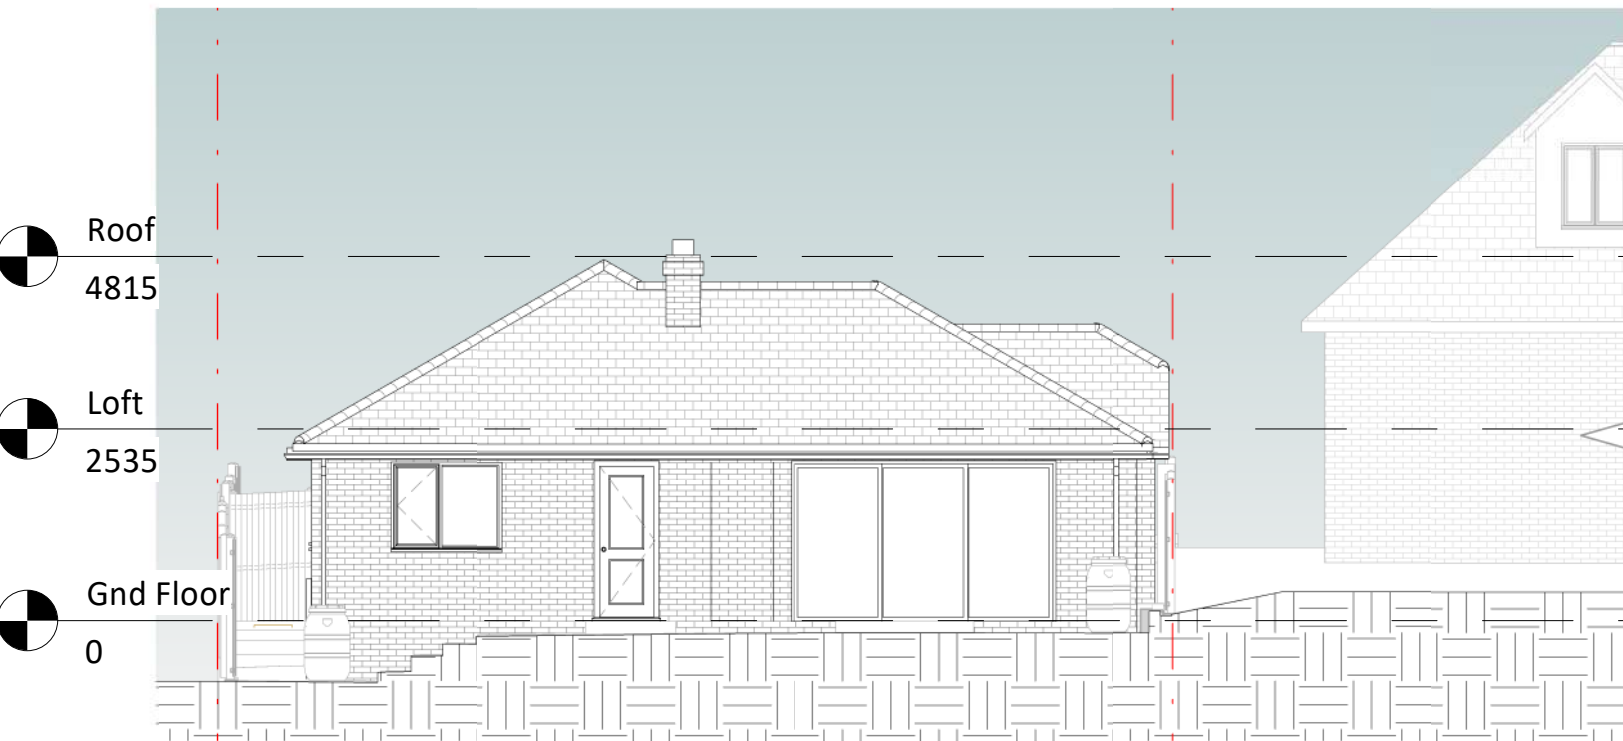


3 Existing Rear Elevation
1 : 100

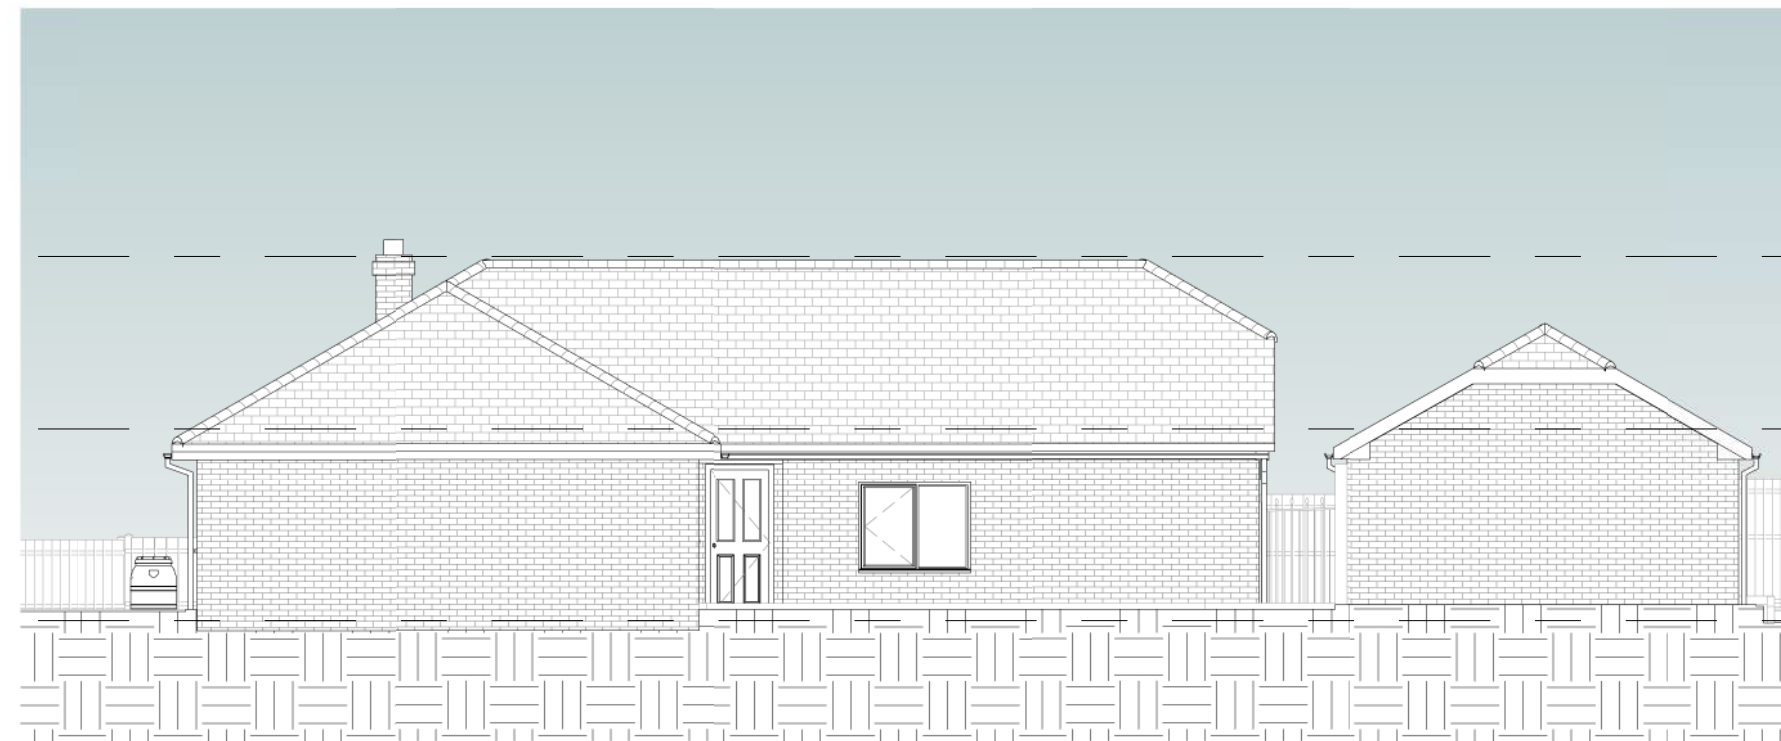

4 Existing Left Elevation
1 : 100

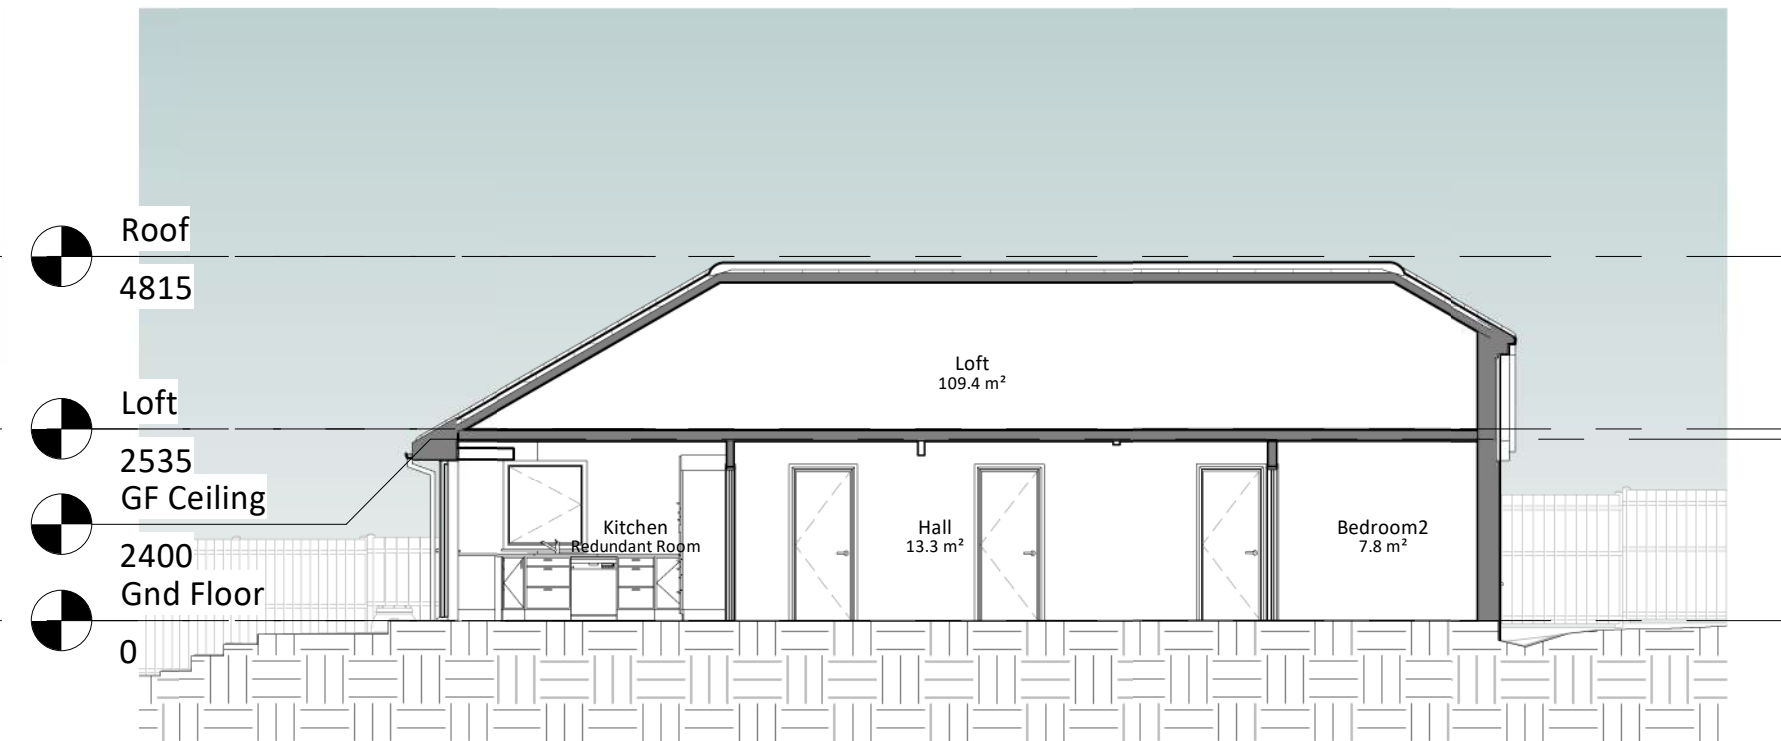


6 Existing Section 2
1 : 100

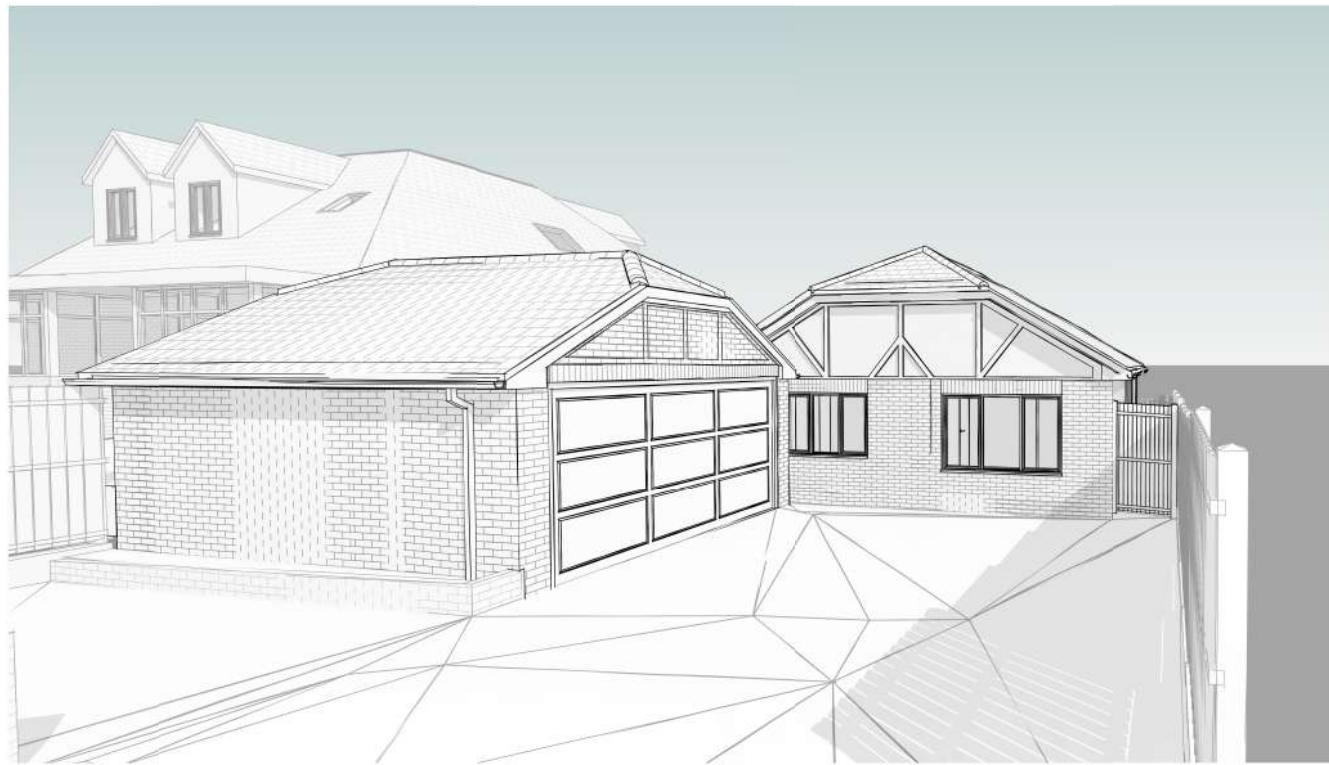


7 Existing 3D Front View



8 Existing 3D Rear View

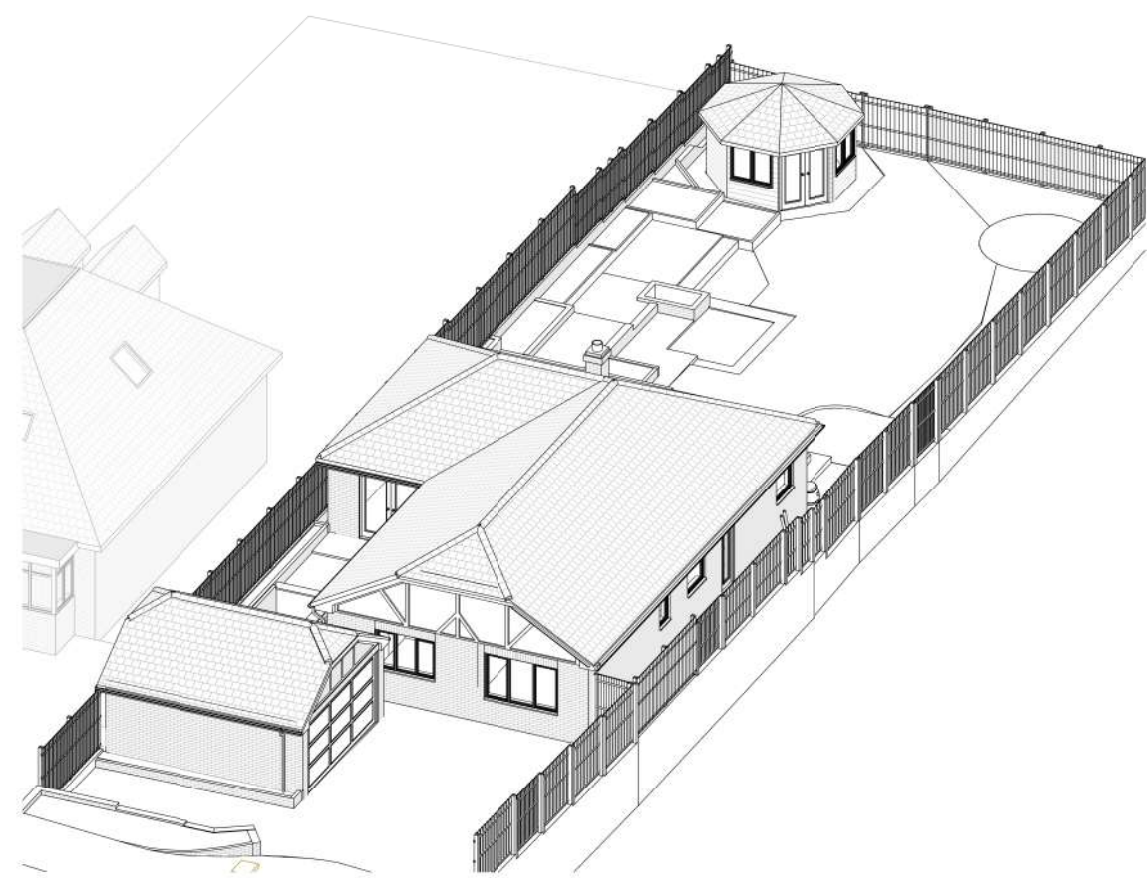


9 Existing 3D Front

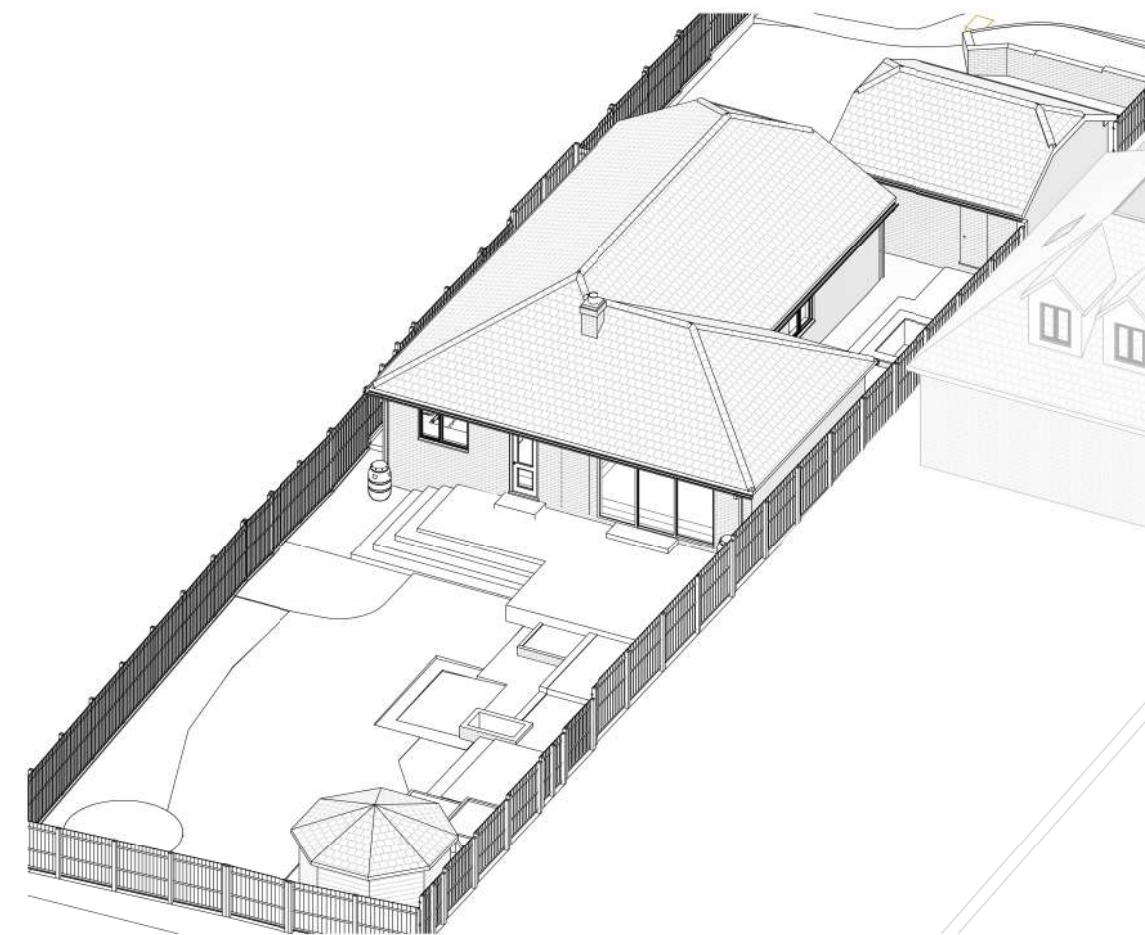

10 Existing 3D Rear

© This drawing is the property of Bluelime Retail Ltd who retain the sole copyright of its contents & it may not be reproduced in part or in whole without written permission

- DRAINAGE STORM NEW
- DRAINAGE STORM EXISTING REMOVED
- DRAINAGE FOUL NEW
- DRAINAGE FOUL EXISTING
- DRAINAGE FOUL EXISTING REMOVED
- DRAINAGE COMBINED NEW
- DRAINAGE COMBINED EXISTING
- DRAINAGE COMBINED EXISTING REMOVED

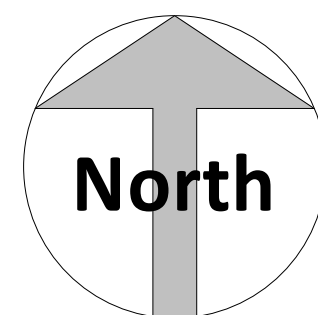

Amendments :

Rev	Desc	Date	Description

Project :

28 Coutts Avenue,
Shorne,
Gravesend
DA12 3HJ

Title :

Planning Drawings
Existing Elevations Sections 3D Views

Bluelime
(01322 521026)
office@bluelimeprojects.com
www.bluelimearchitecture.co.uk

Proposed ground floor side infill extension and first floor extension, including internal alterations and changes to fenestration.

Drawn by :	Scale :	@ A1	Date :
M.J.G	1 : 100		30/07/2026

Drawing number :	Rev :
BL/DRG/4101.1/ 04	

[INDICATIVE PLANNING APPLICATION DRAWINGS ONLY - NOT FOR CONSTRUCTION]



31/07/2026 10:46:06