



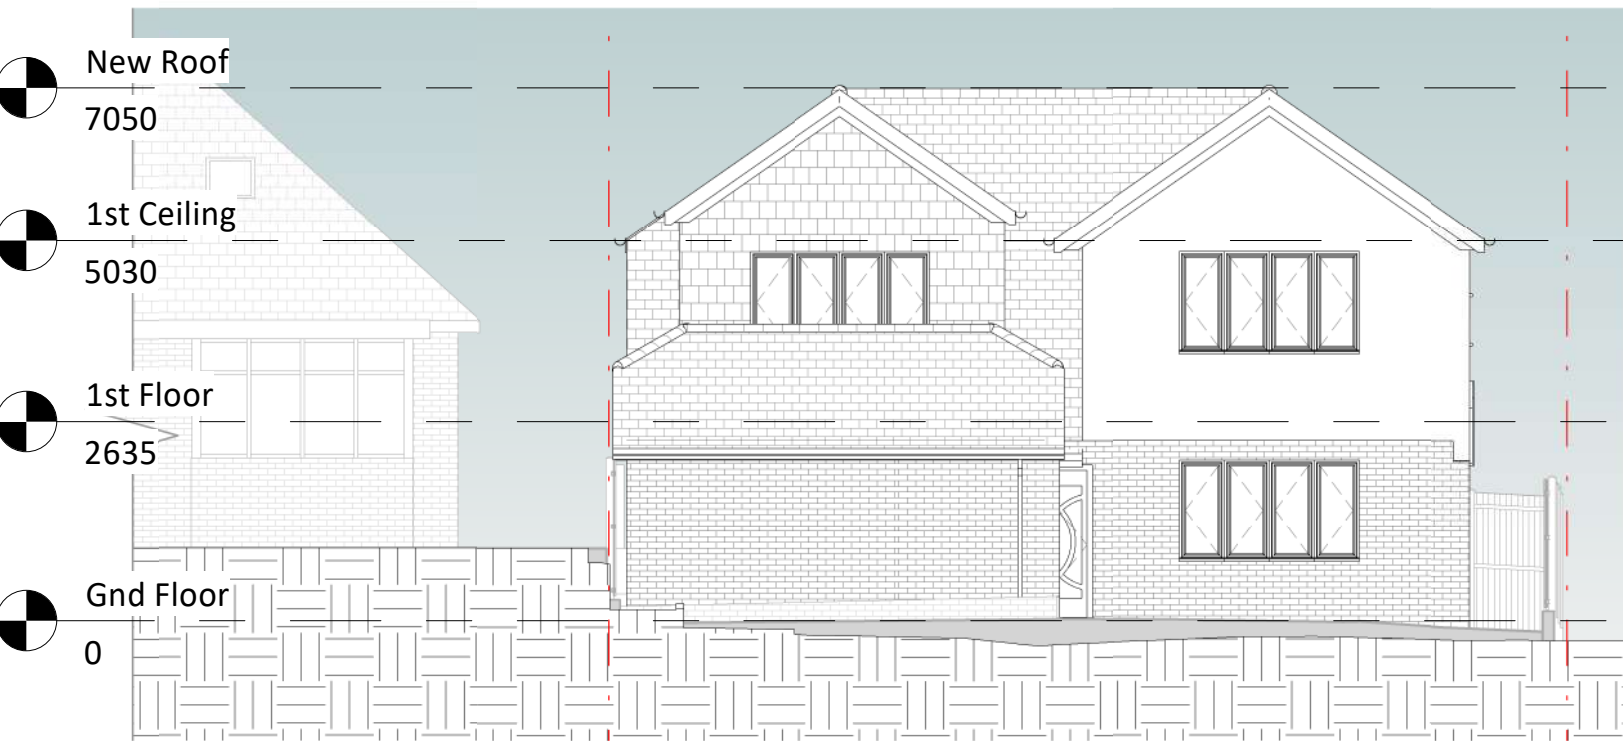

1 Proposed Front Elevation
1 : 100

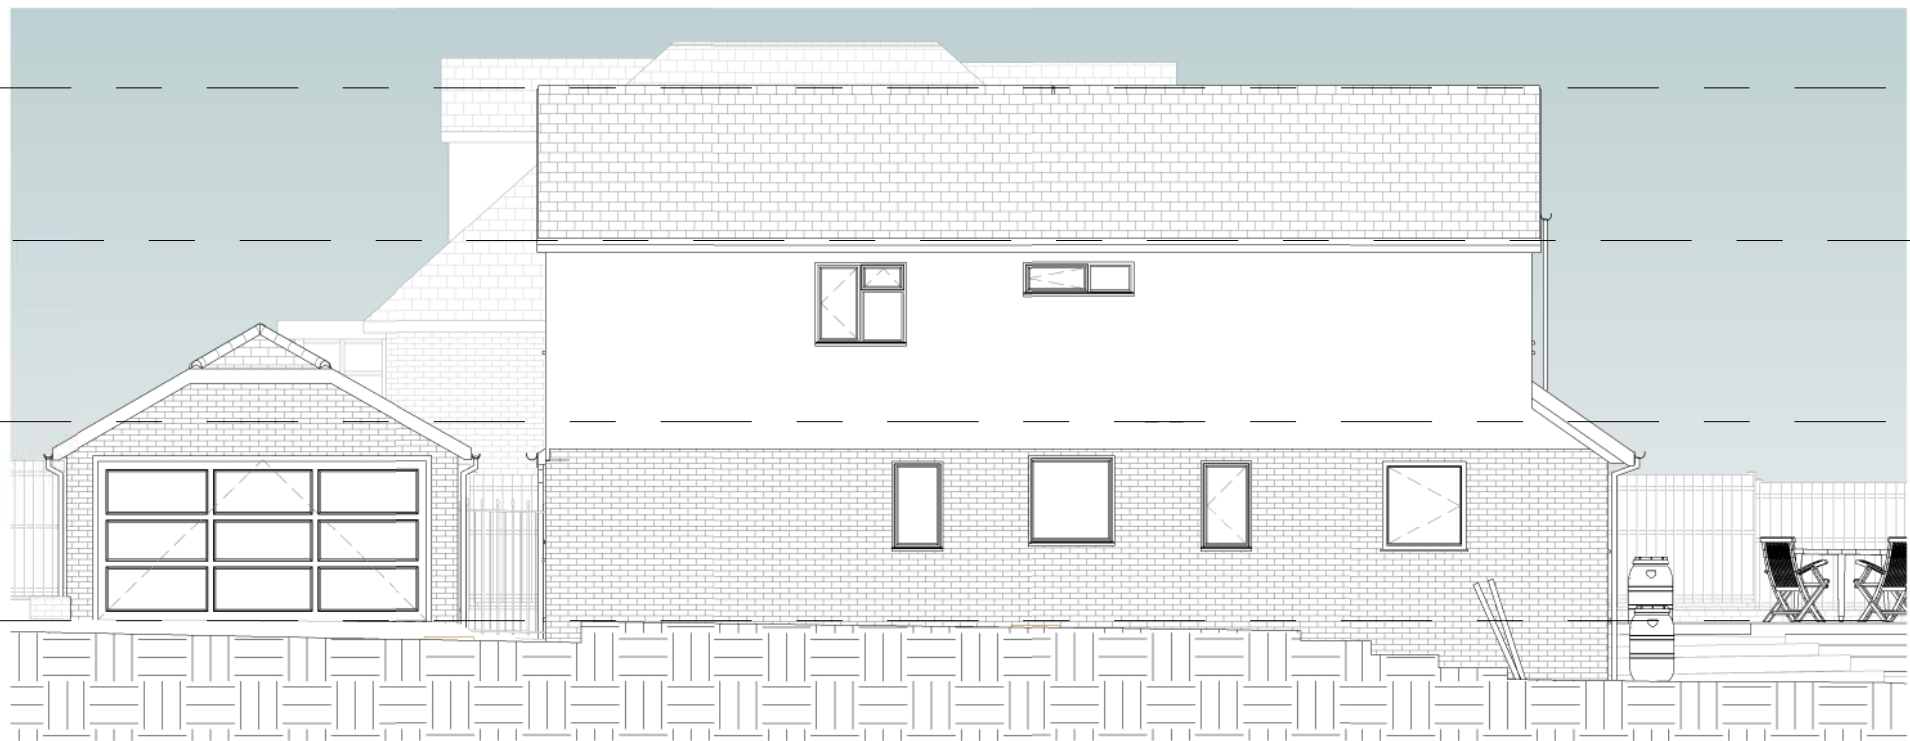


2 Proposed Right Elevation
1 : 100




5 Proposed Section 1
1 : 100



3 Proposed Rear Elevation
1 : 100

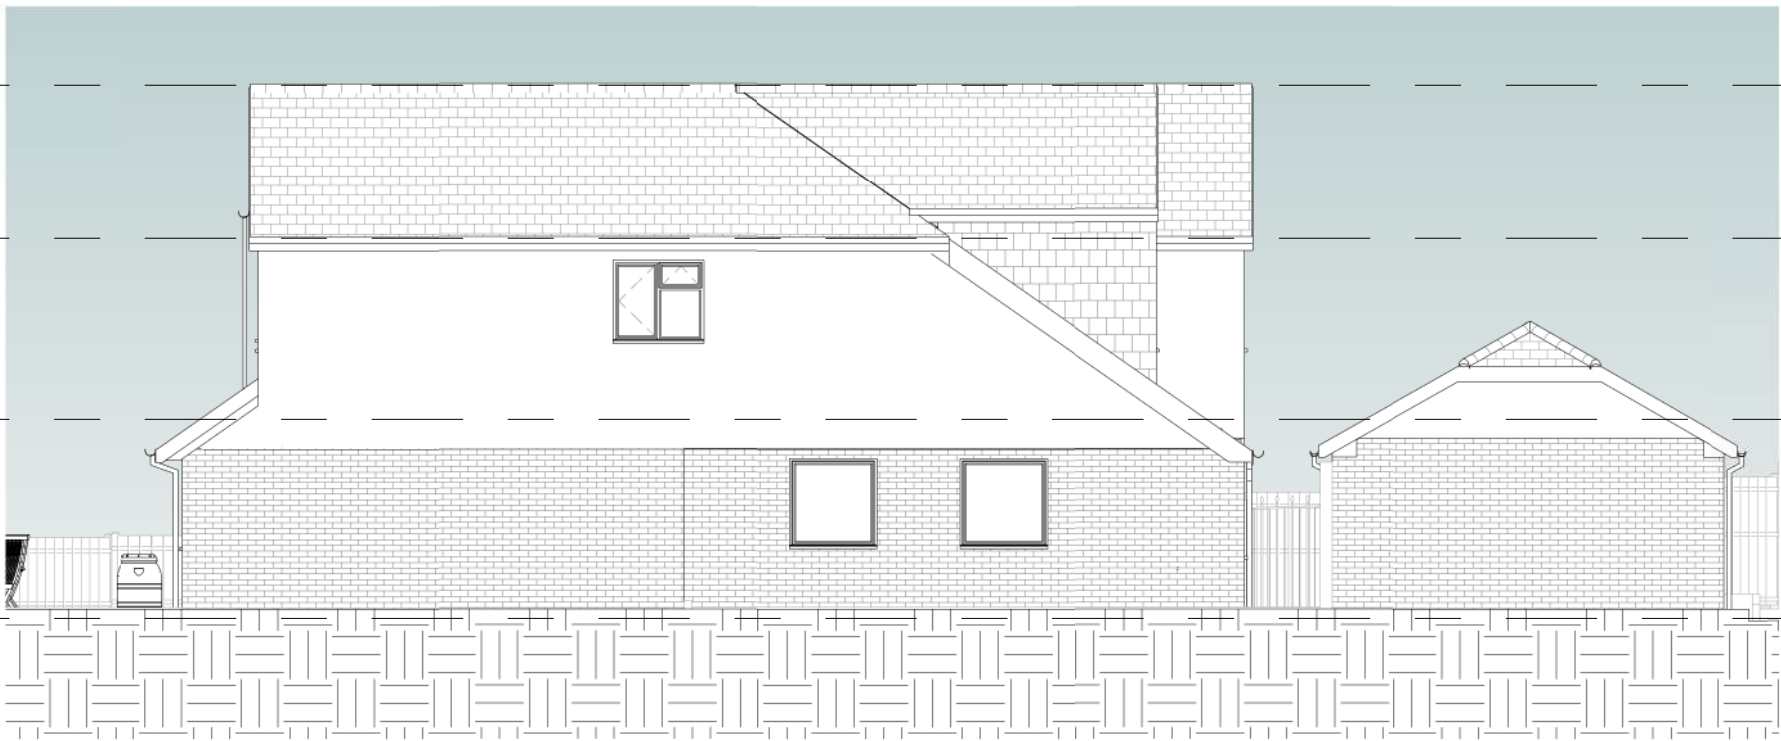

4 Proposed Left Elevation
1 : 100

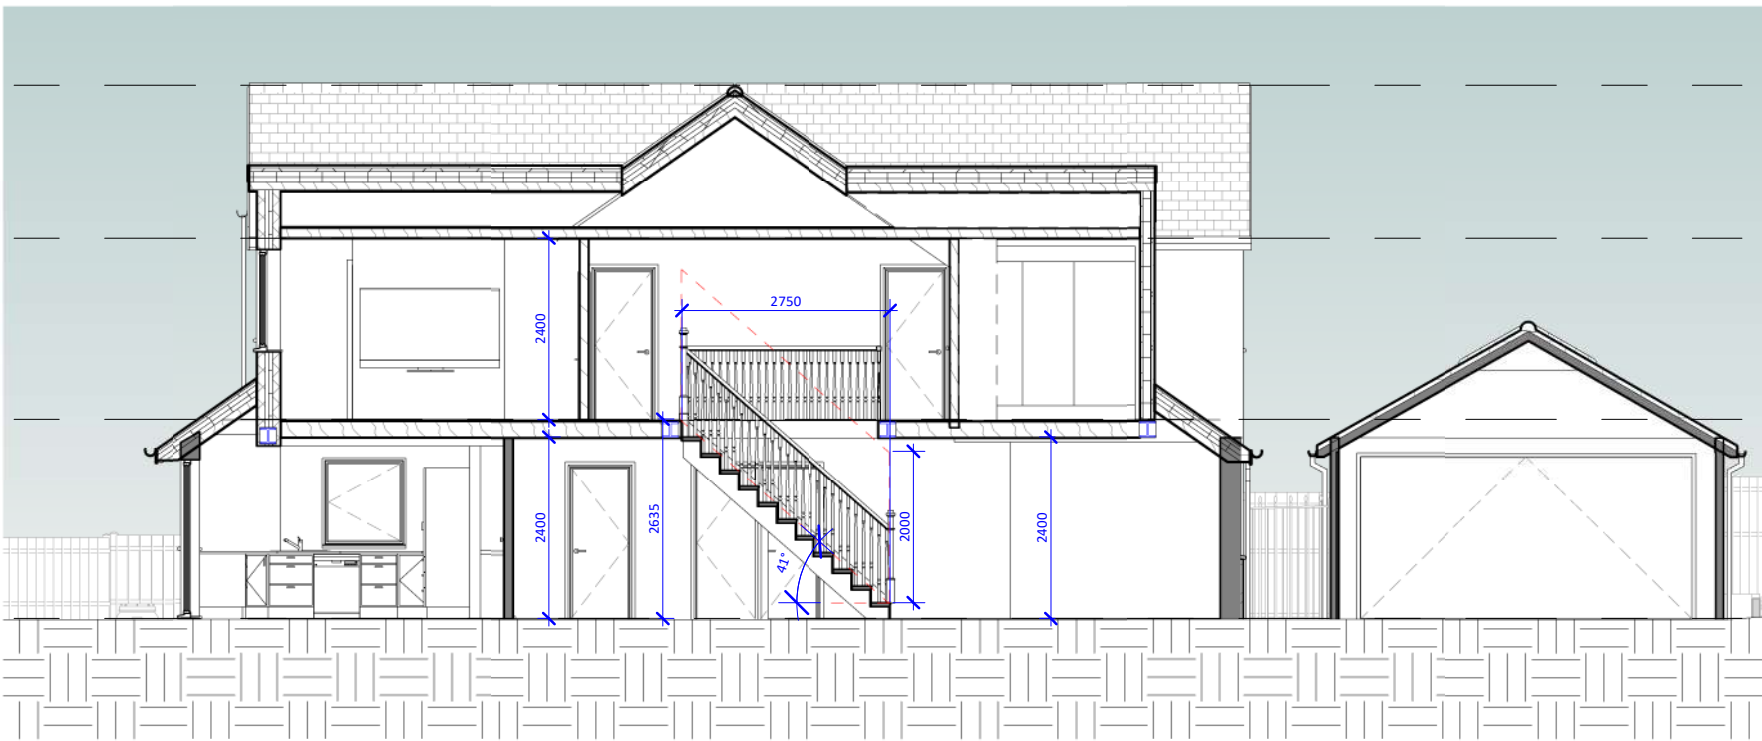


6 Proposed Section 2
1 : 100




7 Proposed 3D Front View



8 Proposed 3D Rear View

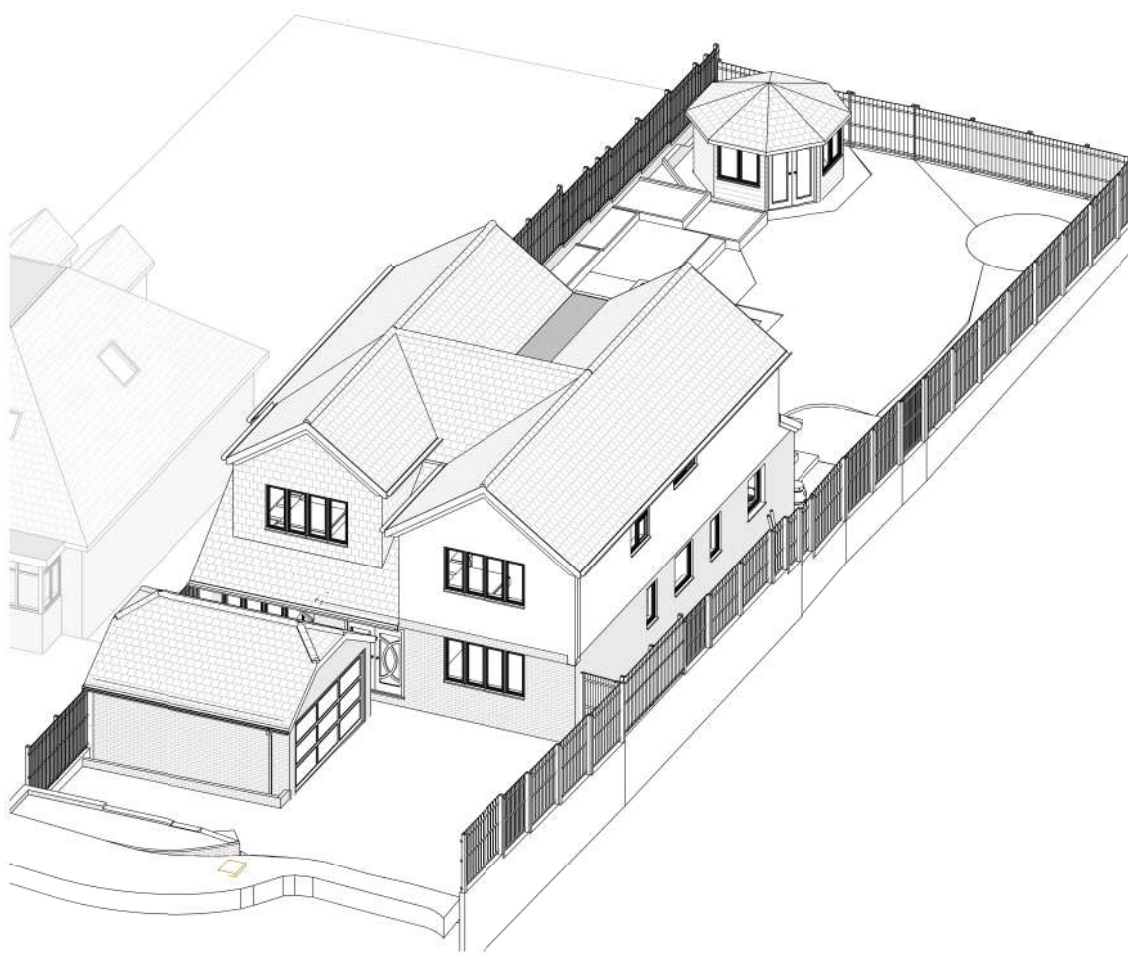


9 Proposed 3D Front

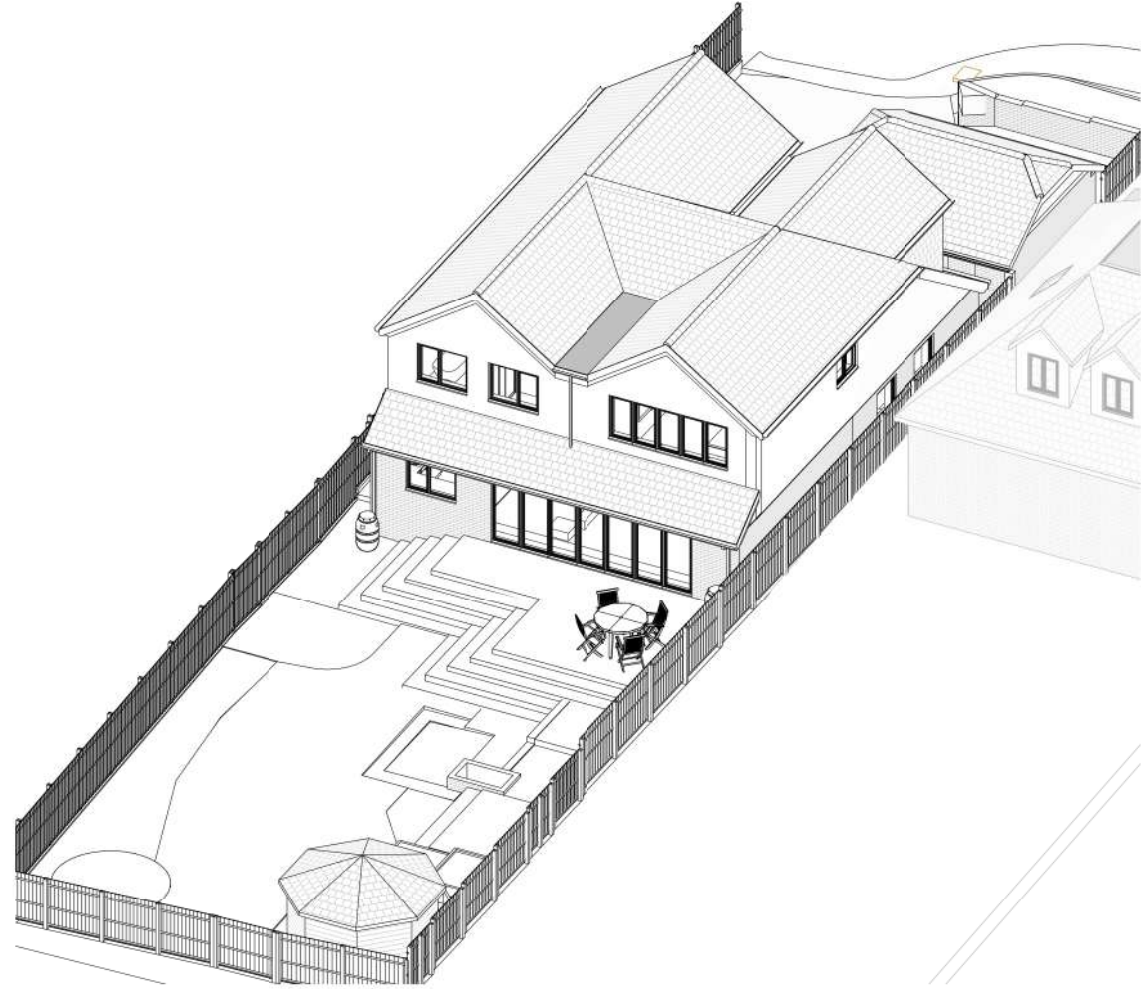

10 Proposed 3D Rear

EXTERNAL FINISHES SCHEDULE	
1	Walls – Brickwork to closely match existing and Light/Off White Render
2	Pitched Roof – Grey/Brown/Terracotta colour tiles
3	Flat Roof – GRP/epdm/Felt
4	Rooflights – White/Grey uPVC/Aluminium/Timber
5	Windows – White/Grey/Black uPVC/Aluminium/Timber
6	Doors – White/Grey/Black uPVC/Aluminium/Timber
7	RWP/Gutters/Fascia – White/Black/Brown uPVC downpipes, guttering and White/Black/Brown fascia
8	Juliet balustrade – Steel [Powdercoated Black/Satin/Chrome finish]
9	
10	
11	
12	
13	
14	
15	

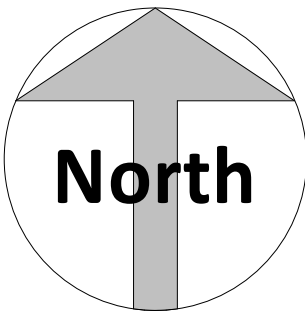

Amendments :		
Rev	Date	Description

Project :
28 Coutts Avenue,
Shorne,
Gravesend
DA12 3HJ

Title :
Planning Drawings
Proposed Elevations Sections 3D Views

The Architects Of London (0203 903 9093) Bluetime Architecture (01322 521026)	THE ARCHITECTS A TRADING NAME OF LONDON OF BLUE TIME	
	blue lime®	

Proposed ground floor side infill extension and first floor extension, including internal alterations and changes to fenestration.

Drawn by : M.J.G	Scale : 1 : 100	Date : 30/07/2026
---------------------	--------------------	----------------------

Drawing number : BL/DRG/4101.1/ 06	Rev :
---------------------------------------	-----------

[INDICATIVE PLANNING APPLICATION DRAWINGS ONLY - NOT FOR CONSTRUCTION]