


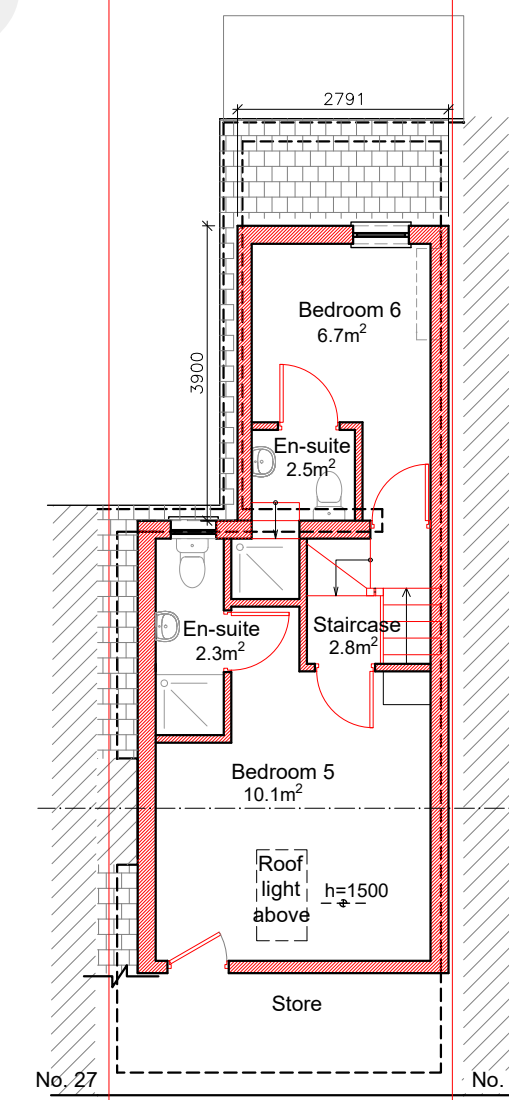
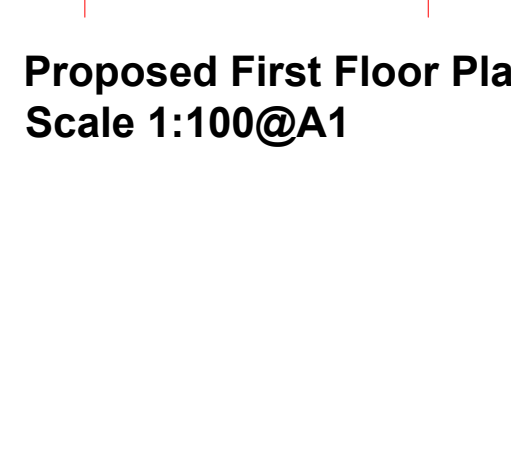
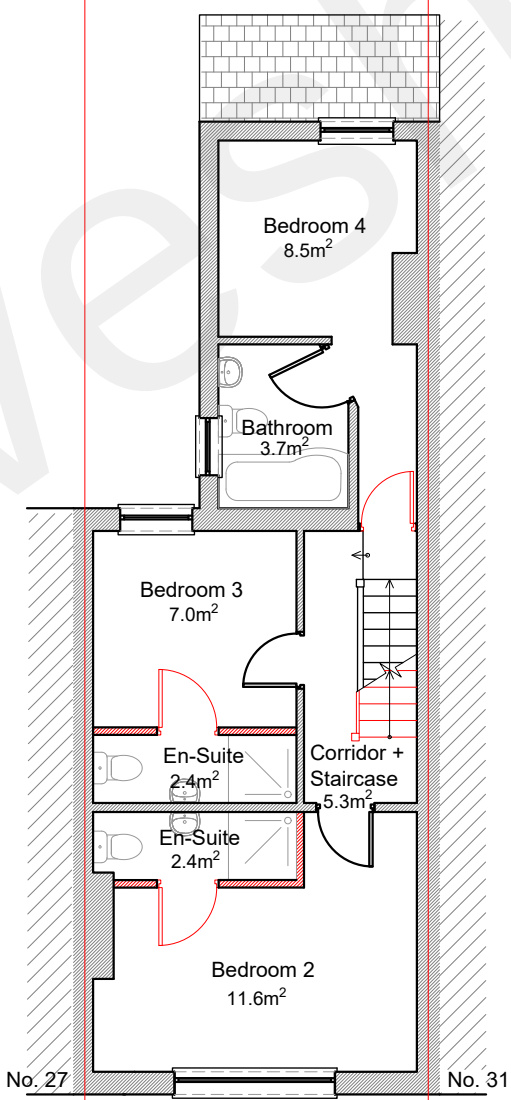
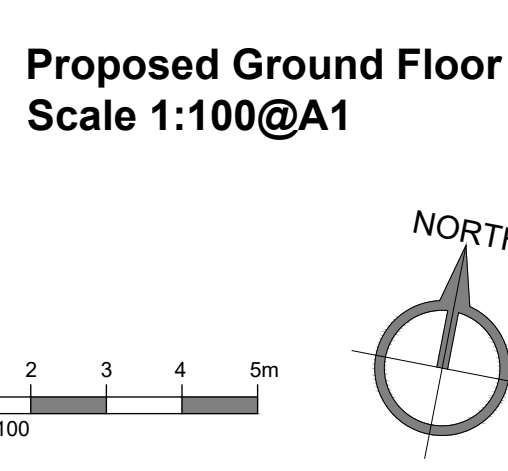
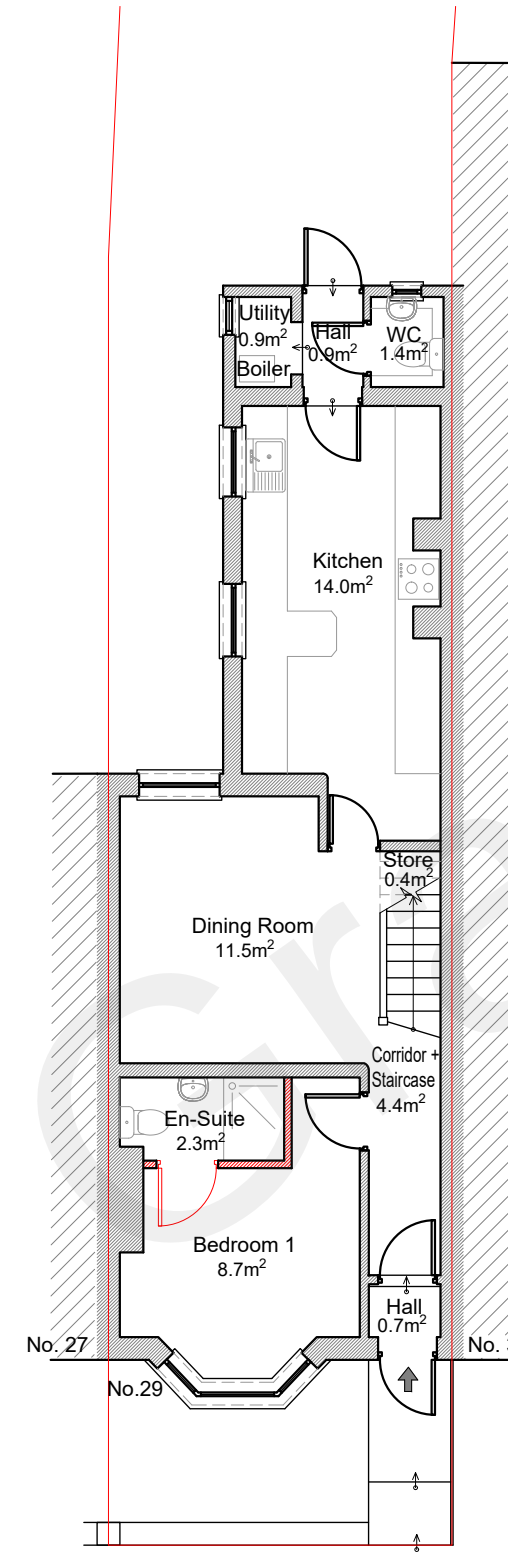
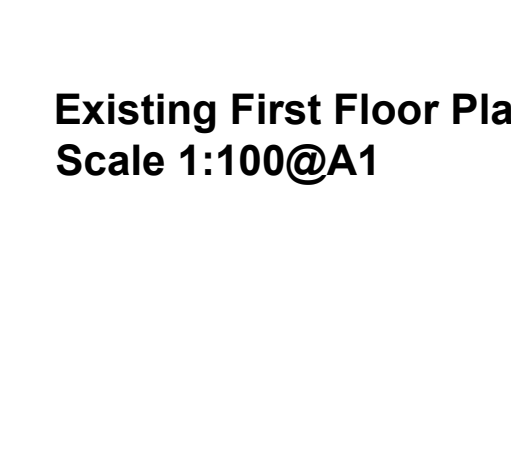
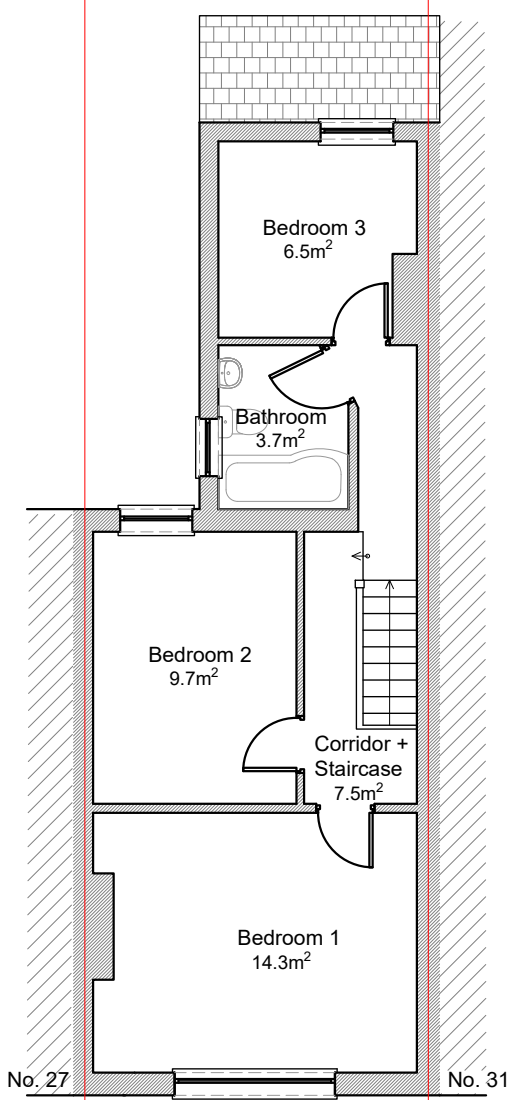
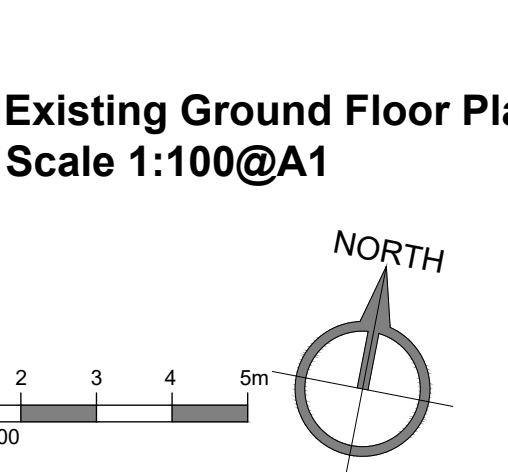
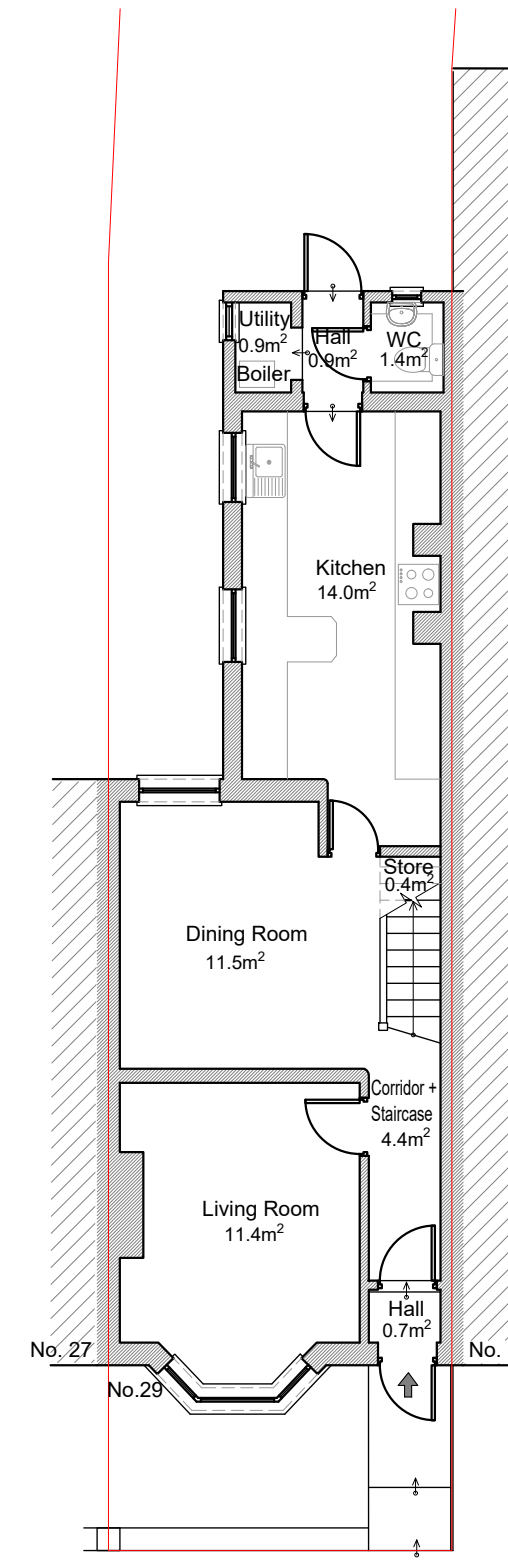
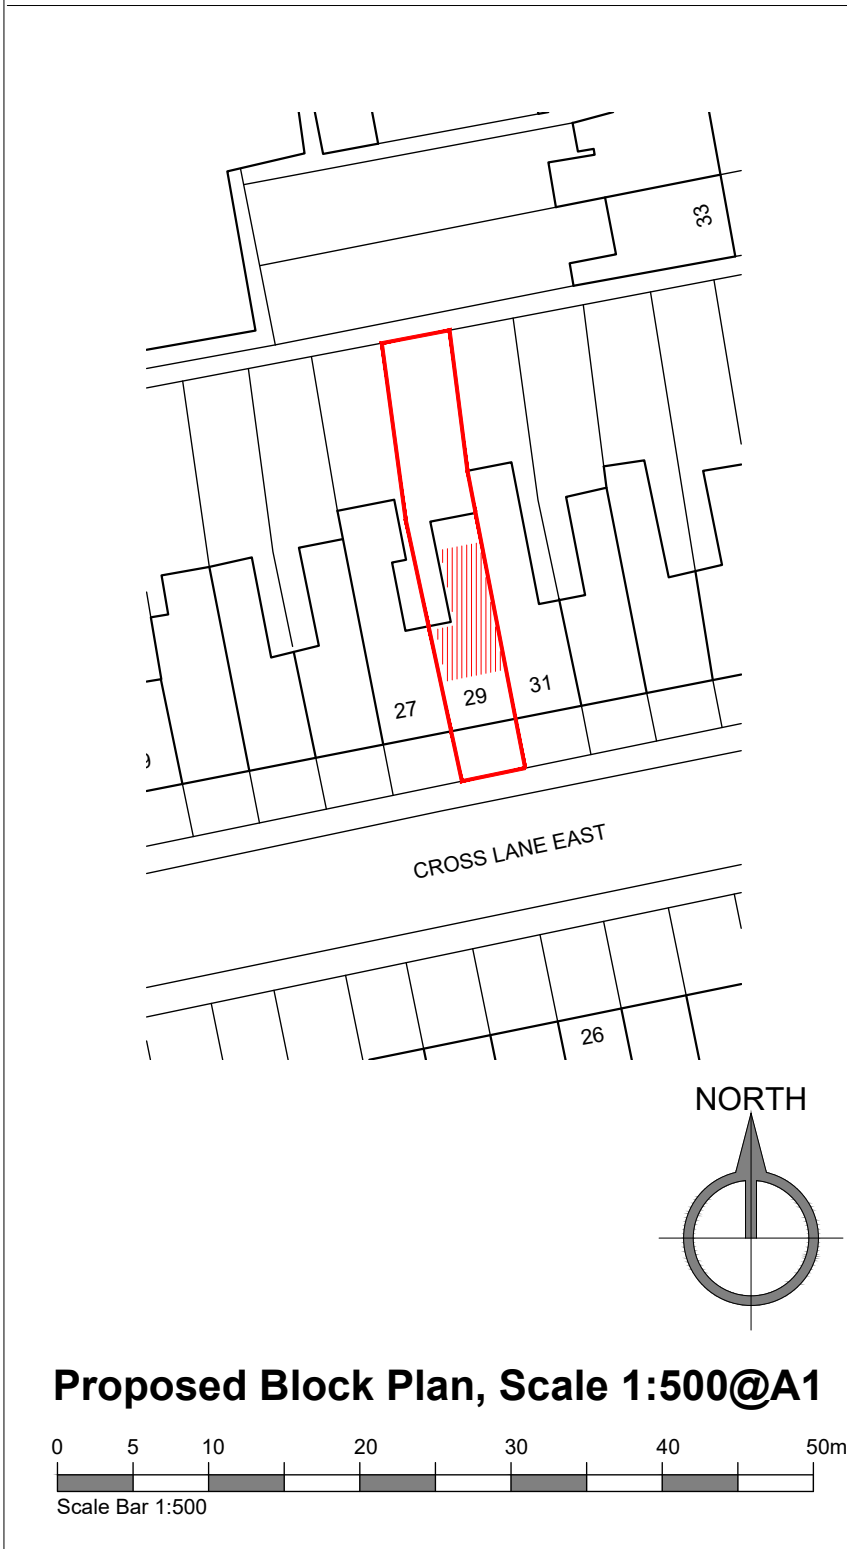


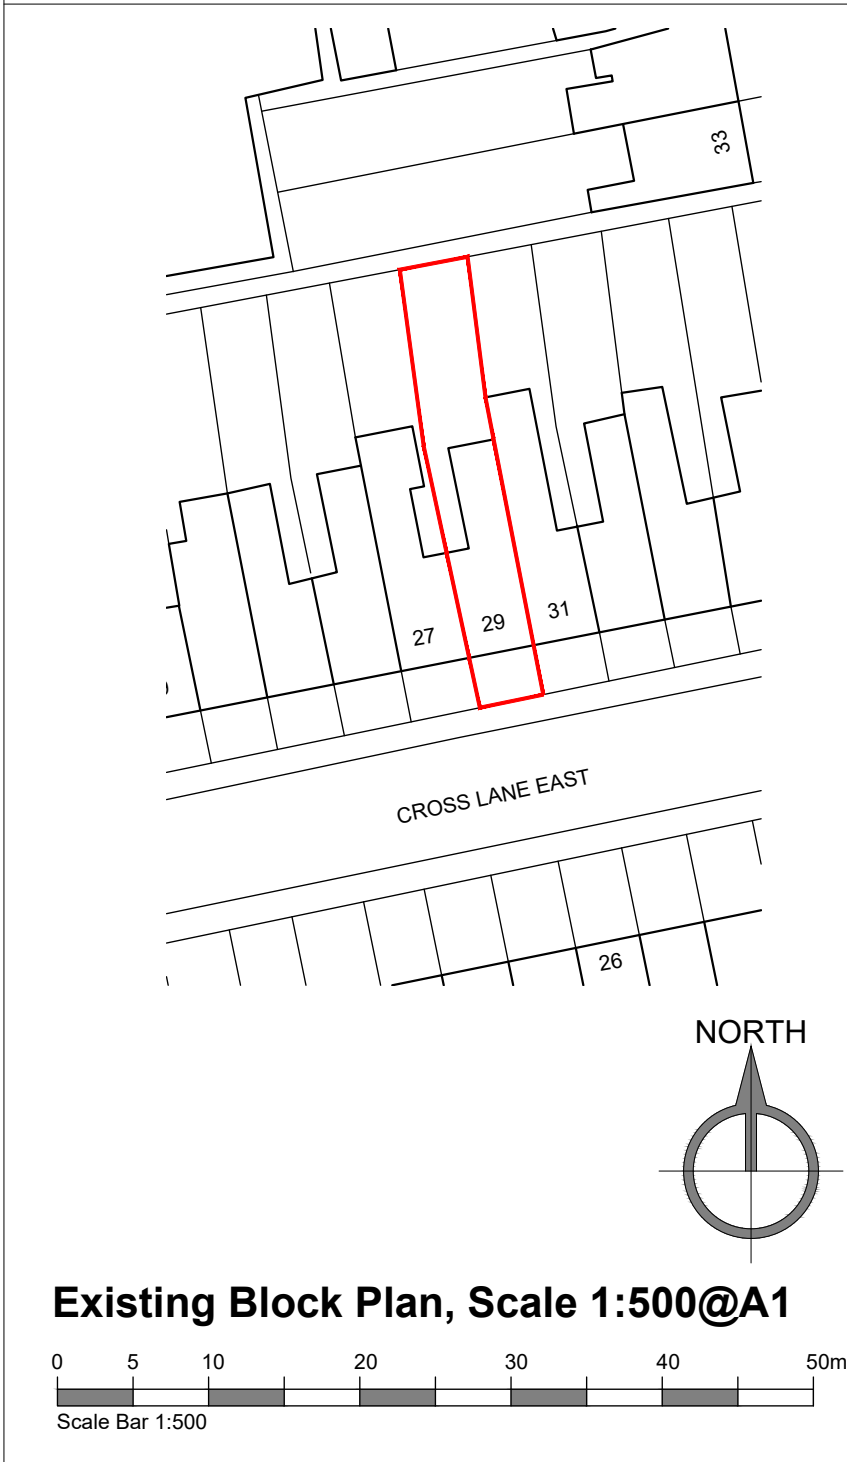


Existing Front Elevation,
Scale 1:100@A1

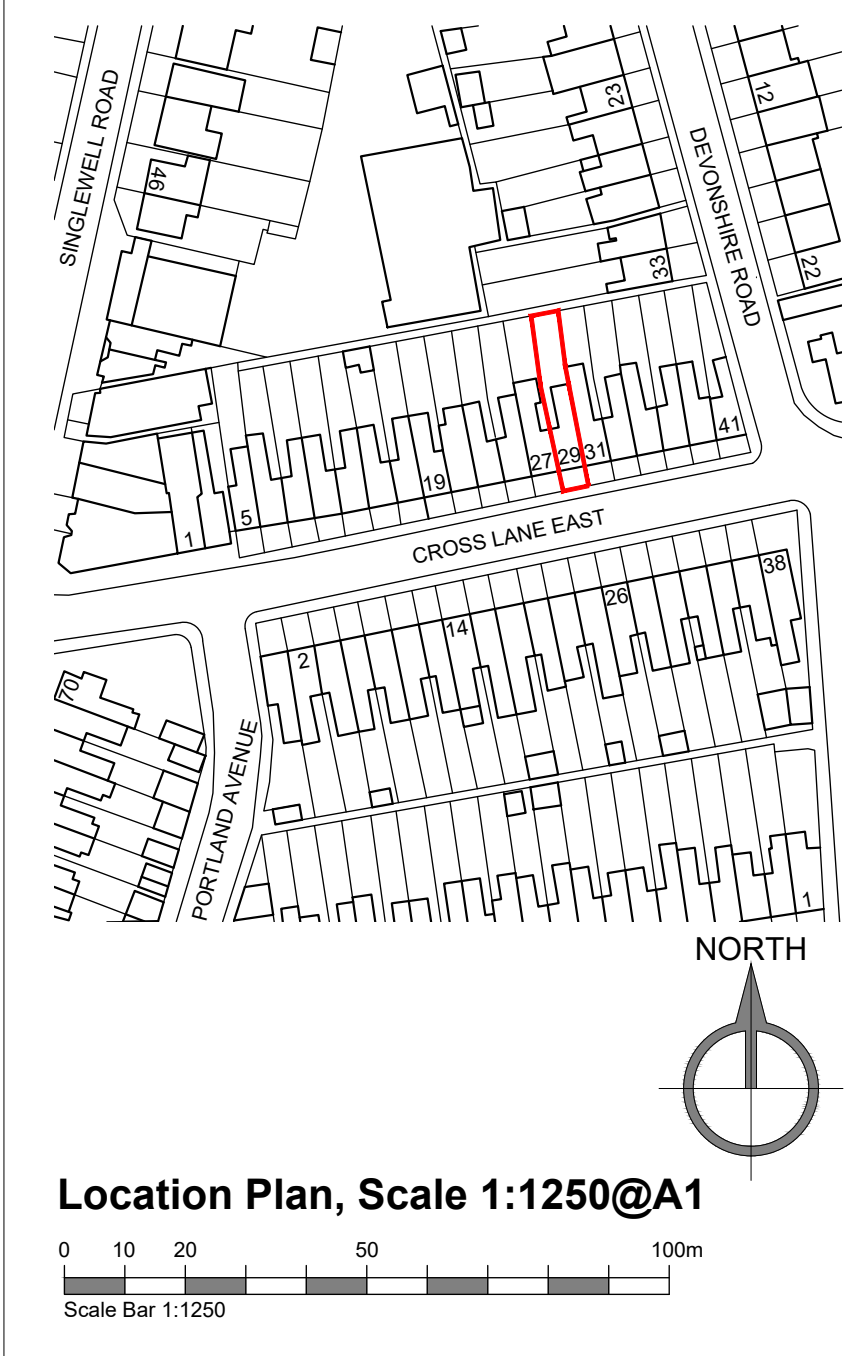


Existing Rear Elevation,
Scale 1:100@A1

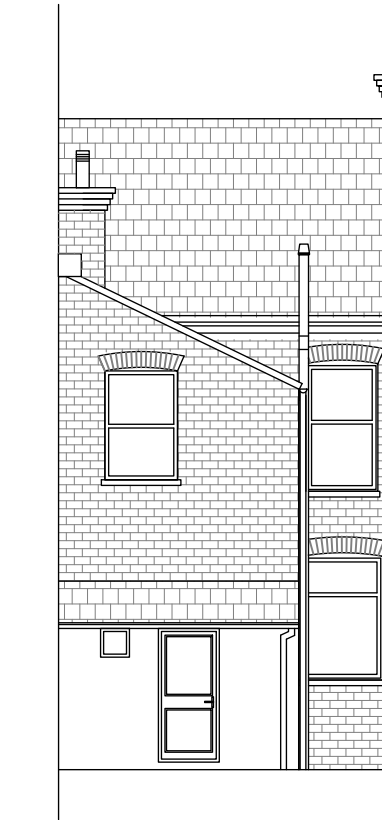


Existing Side Elevation,
Scale 1:100@A1

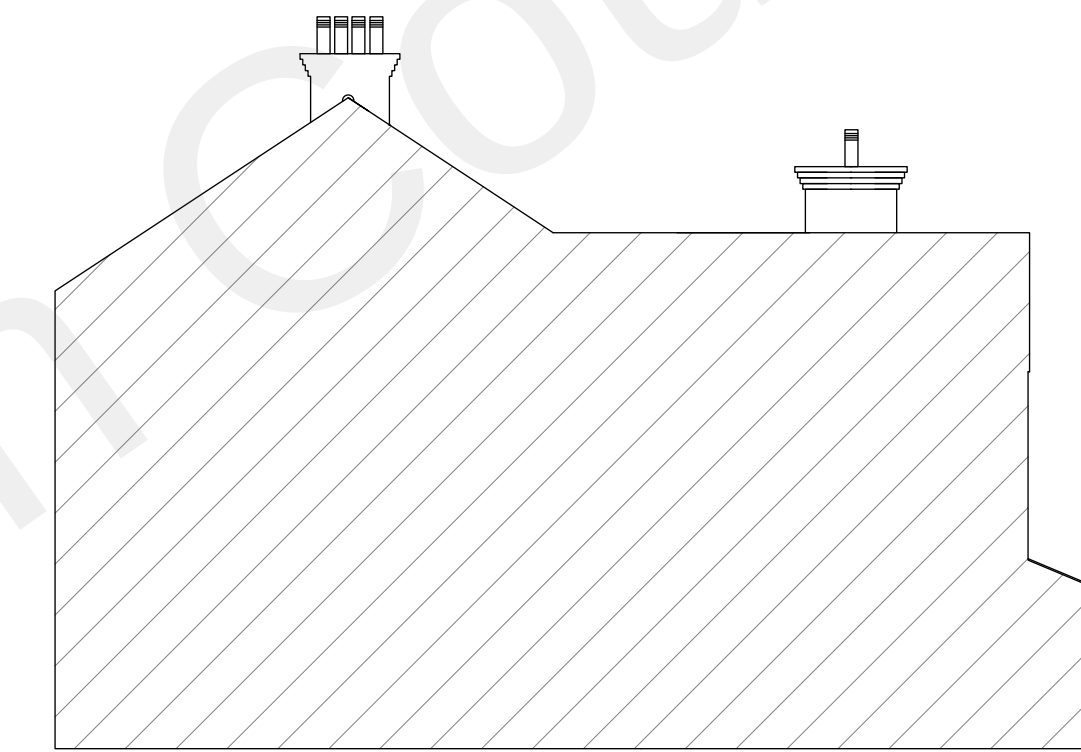


Existing East Elevation,
Scale 1:100@A1

 


Proposed Front Elevation,
Scale 1:100@A1

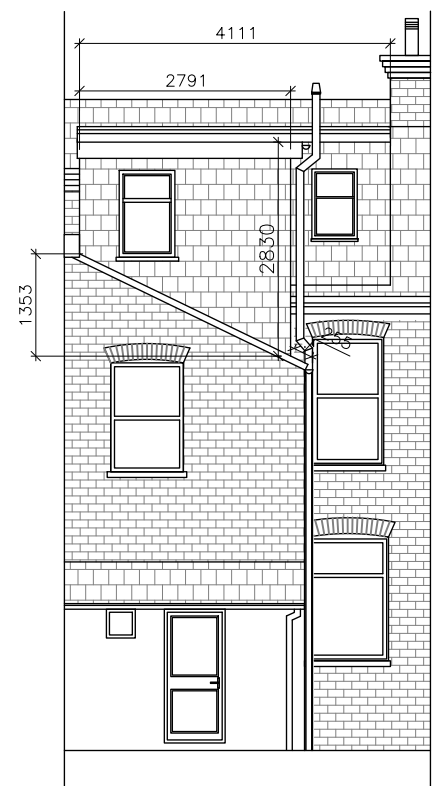


Proposed Rear Elevation,
Scale 1:100@A1

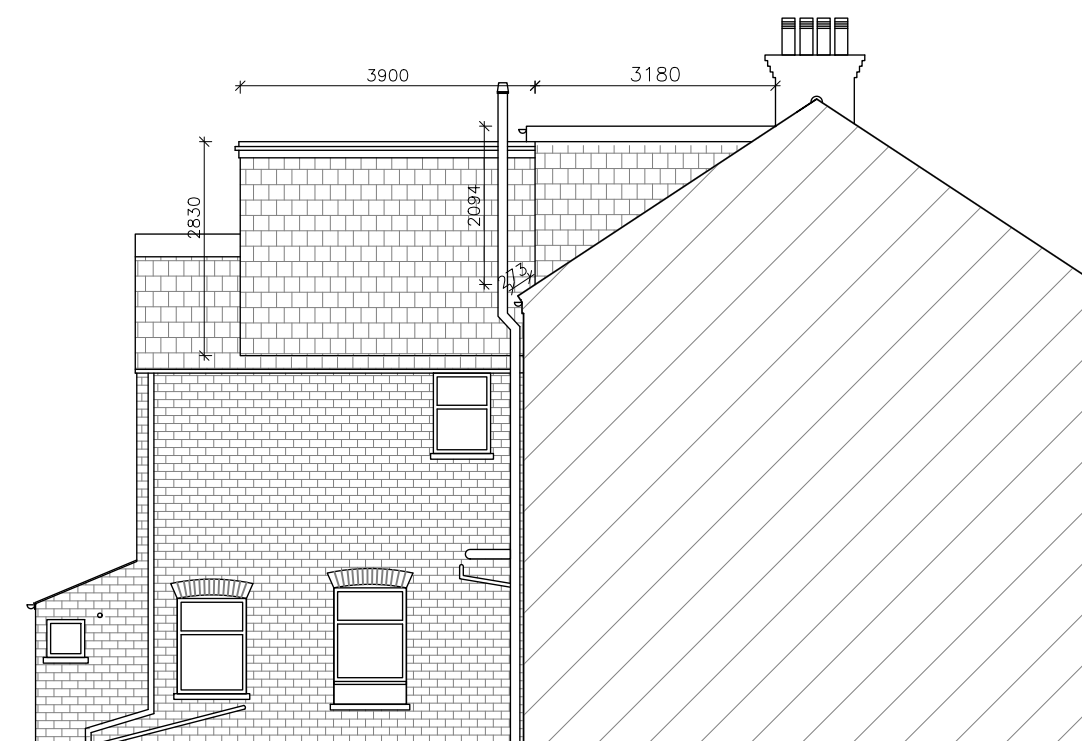

Proposed Side Elevation,
Scale 1:100@A1

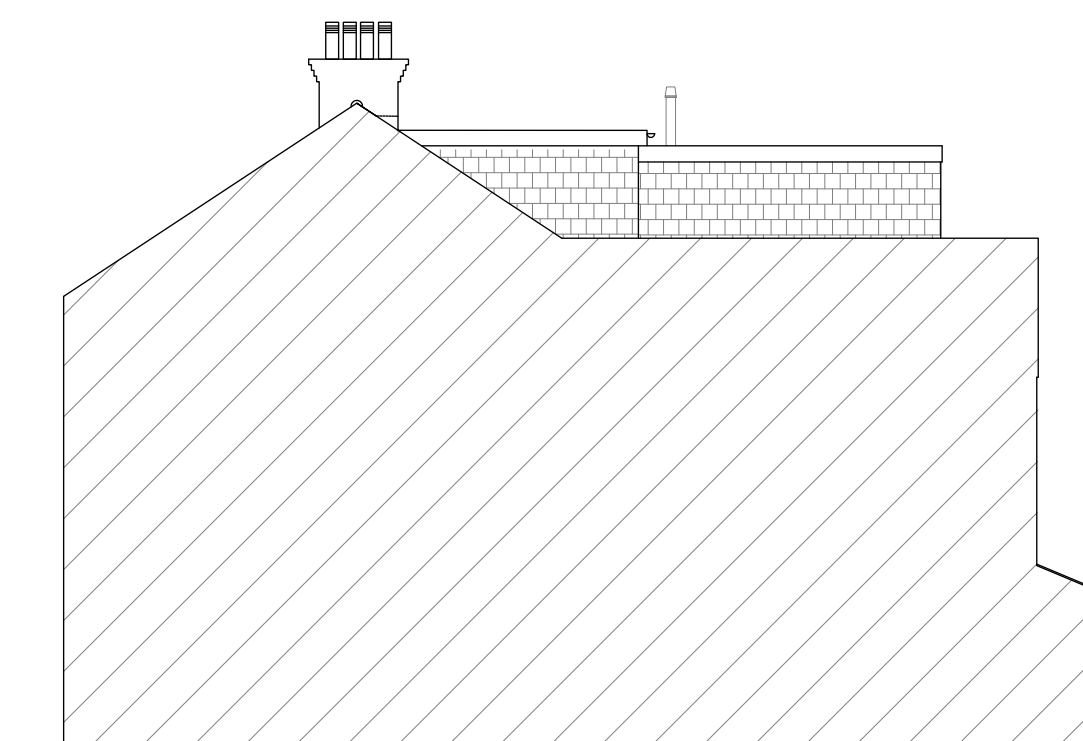

Proposed East Elevation,
Scale 1:100@A1

 

DO NOT SCALE - FOR PLANNING PURPOSES ONLY.
ARCHITECTS TO BE INFORMED OF ALL DISCREPANCIES IN
DIMENSIONS.
CONTRACTOR TO CHECK ALL DIMENSIONS ON SITE.
ANY UNAUTHORISED COPYING WILL CONSTITUTE
INFRINGEMENT OF COPYRIGHT.
ALL RIGHTS RESERVED.
COPYRIGHT © PROARC LTD.

Rev Details Date

LAWFUL DEVELOPMENT
APPLICATION

PROARC
Architecture & Properties
www.proarc.one
M: 07511251343 T: 01634 353 323
Reg. Office: 42 Valley Road, Gillingham, Kent, ME7 2EU

Project Title
HMO Conversion.

Drawing Title
**Location Plan, Existing and
Proposed Drawings**

Address
29 Cross Lane East, Gravesend, DA12 5HD

Drawn | Checked | Scale
PB | MW | as indicated@A1

Dwg No
2229

PL02

Rev No

Dormer volume calculations:
Height: 2.094m
Width: 4.111m
Depth: 3.180m
 $2.094 \times 4.111 \times 3.180 = 37.37 / 2 = 13.68m^3$

'L' shape Dormer volume calculations:
Height: 1.353m
Width: 2.791m
Depth: 3.900m
 $2.830 \times 2.791 \times 3.900 = 30.80m^3$

**Existing part of building below the
dormer volume calculations:**
Height: 1.353m
Width: 2.791m
Depth: 3.900m
 $1.353 \times 2.791 \times 3.900 = 14.72 / 2 = 7.36m^3$
 $13.68m^3 + 30.80m^3 - 7.36m^3 = 37.1m^3 (< 40m^3)$