


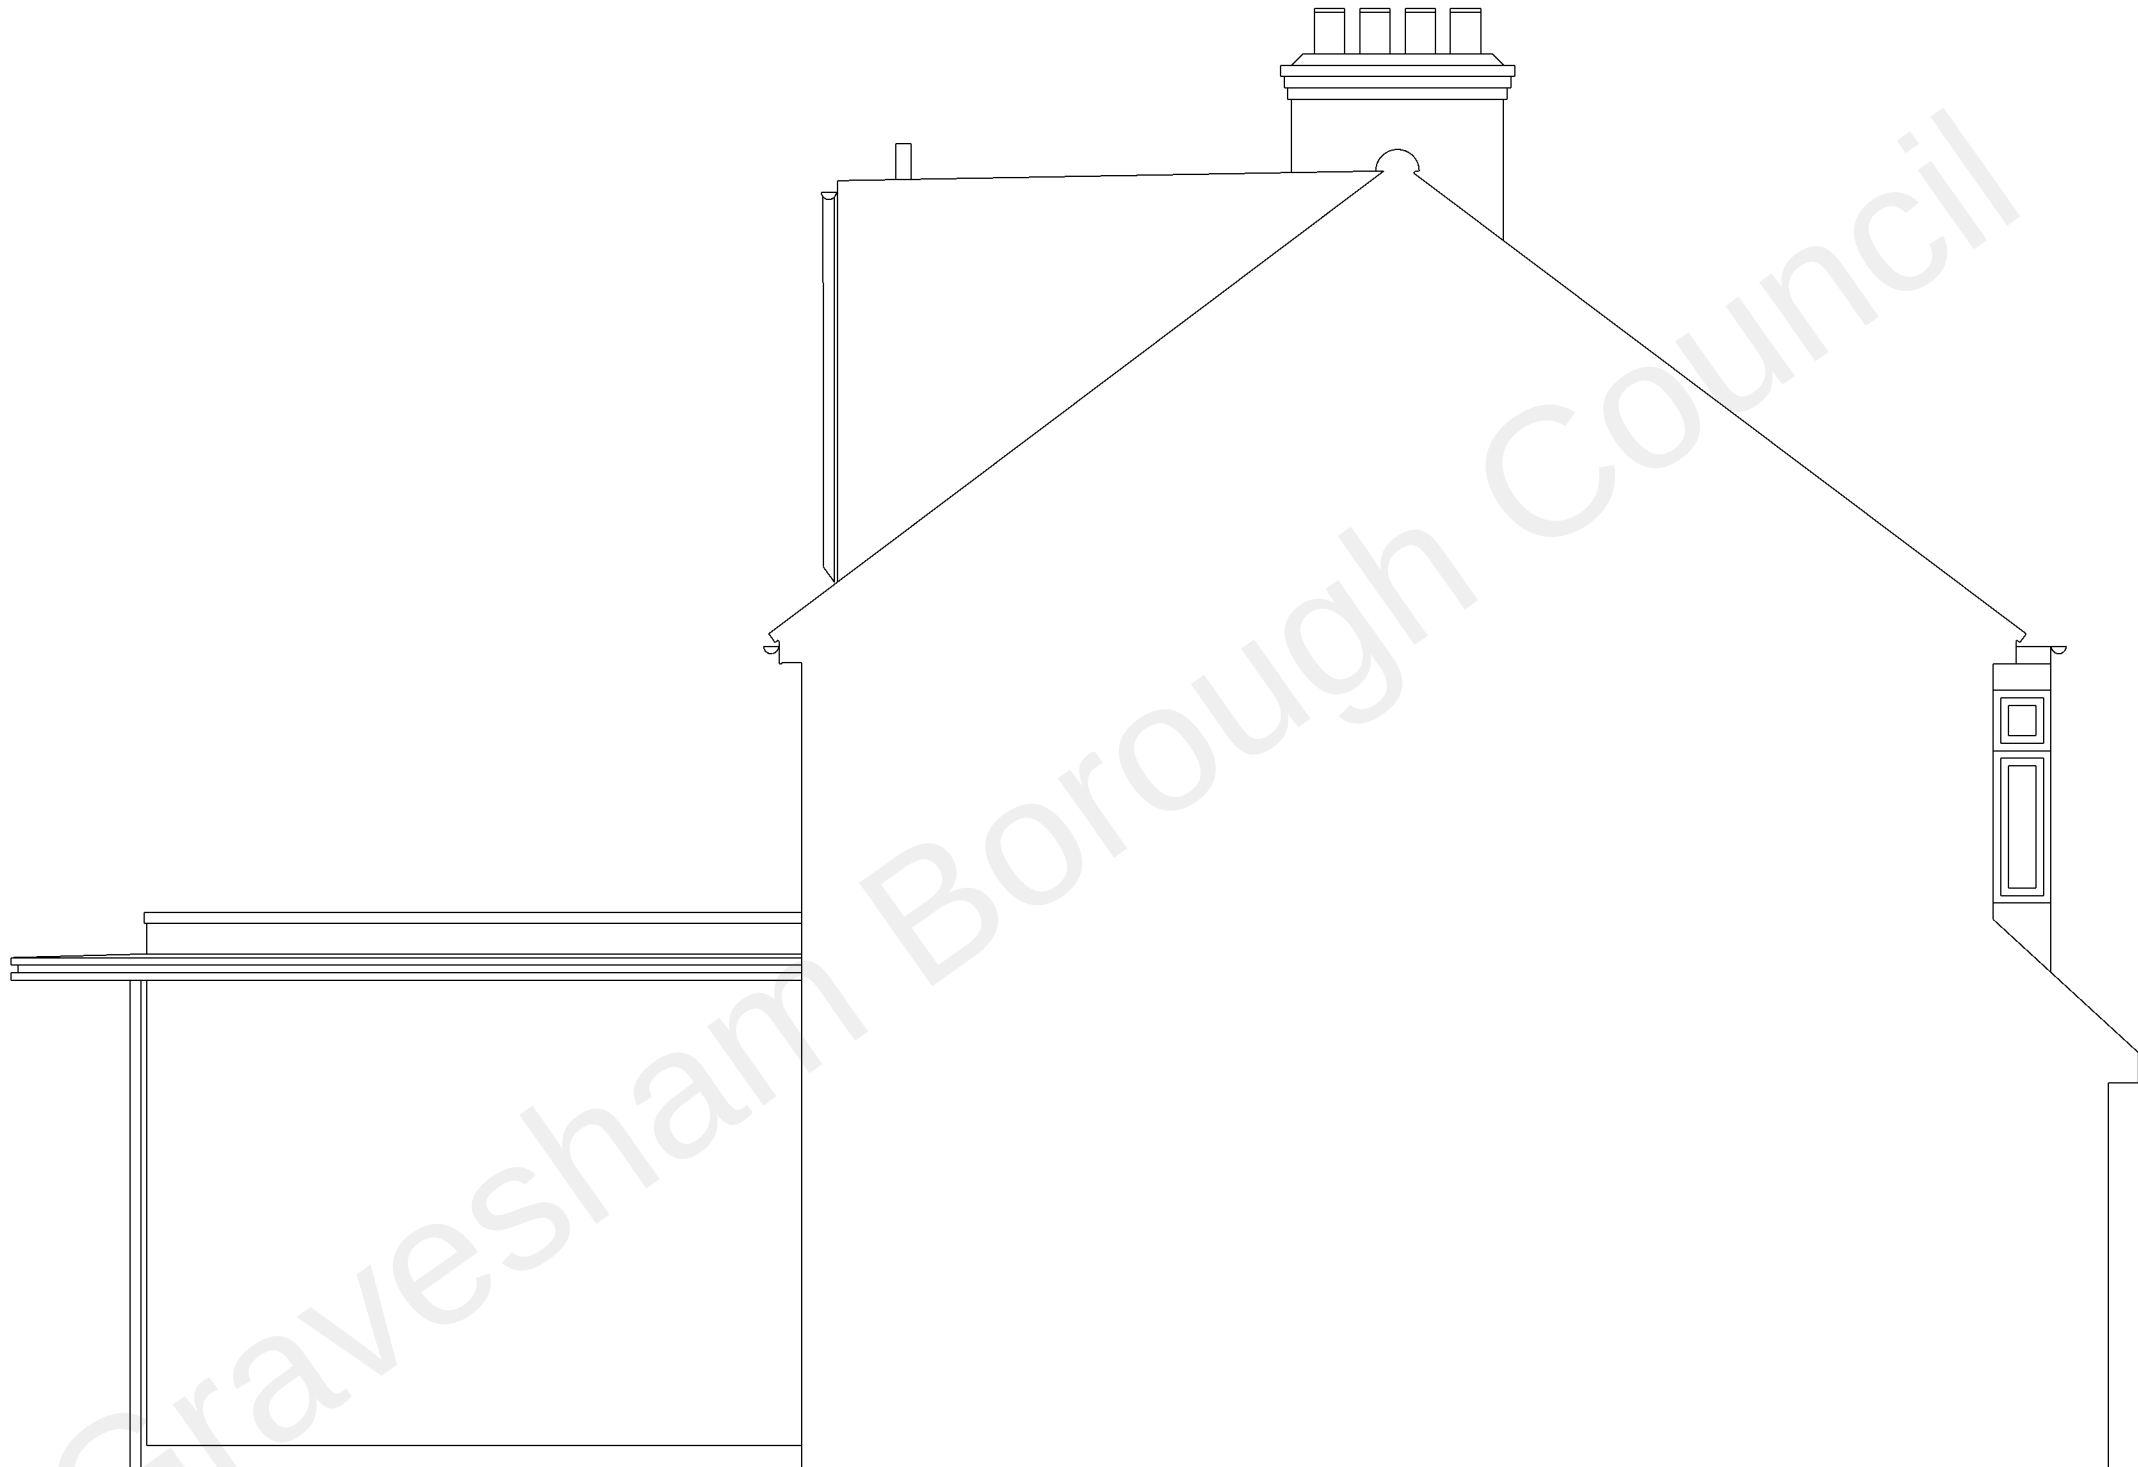

EXTERNAL MATERIALS

Roof and Rear Mansard Shed Roof

Pitched roof and mansard wall tiles to match existing with grey GRP reinforced flat roof finish to mansard

Ground Floor Rear Extension External Walls

Grey paint finished sand cement render to match existing ground floor extension (to be demolished) with natural finish PCC copings

Windows, doors and brise soleil to rear extension

All existing external windows and doors to be replaced with all replacement and new windows, doors and rooflights to be clear double glazed grey RAL 7016 timber/metal/UPVC framed

Rainwater and Sanitation Goods

Black UPVC to match existing to pitched roof

Steve Baker **Architect**
78 Pound Road East Peckham Tonbridge Kent TN12 5BJ
18 Hatton Place London EC1M 8RU
T: +44 (0)1622 870275
E: contact@stevebakerarchitect.com
W: www.stevebakerarchitect.com


S	R	Date	Description
---	---	------	-------------

Note - Do not scale from this drawing. All dimensions must be checked on site by the contractor and any discrepancies reported immediately.



MR and MRS. D. MACKLEY

© COPYRIGHT 2021 STEVE BAKER ARCHITECT
Ordnance Survey. © Crown Copyright 2021. All rights reserved.
Supplied by UK Map Centre Licence number 100048957.

 

Client:
MR and MRS D. MACKLEY
Project Title:
WOODFIELD AVENUE, GRAVESEND
Status: **PLANNING** Stage: **P** Scale: **1:50** Sheet: **A3**

Drawing Title:
PROPOSED NORTH ELEVATION
Project No: **A21530** Disc: **A** Building: **-** Package: **-** Drawing No: **1130** Revision: **-**