



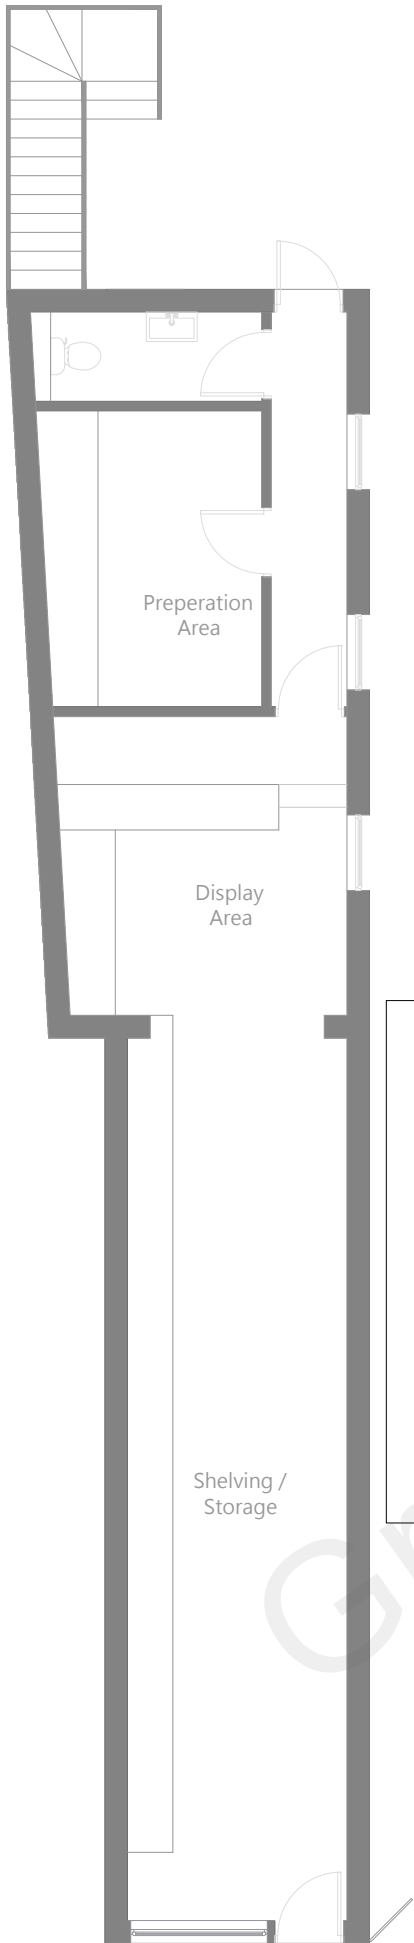

Proposed Ground Floor Plan

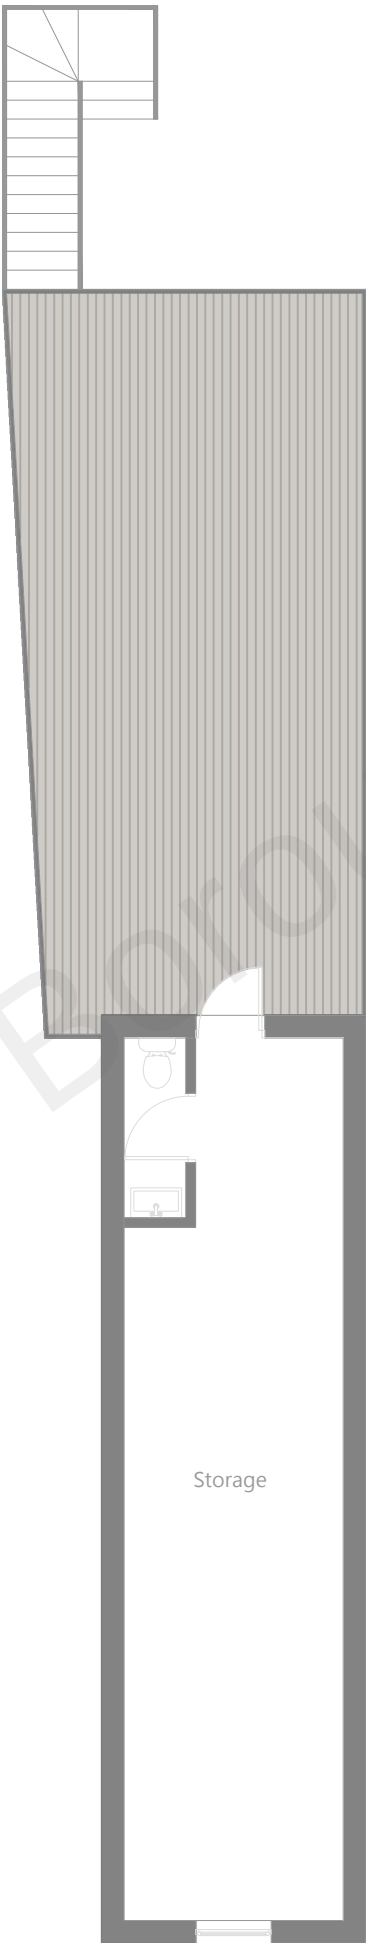

Proposed First Floor Plan



- Notes:
- Do not scale from this drawing.
 - All dimensions to be verified on site and is in mm.
 - Builder to verify all dimensions, heights and levels prior to commencement of work.
 - All documents shall be checked to ensure that they are compatible by the contractor before construction commences. In the event of apparent ambiguity or contradiction the engineer and/ or architect shall be notified immediately.
 - The contractor in preparing his estimate shall visit the site and acquaint himself with the problems involved.
 - The contrator shall issue all statutory notices to the local Authority during progress and completion of works.

REV:	DESCRIPTION:	BY:	DATE:
STATUS: PLANNING			
 Whitehall Place 47 The Terrace, Gravesend, Kent DA12 2DL 01474 247 787 info@barronedwards.co.uk www.barronedwards.co.uk			
SITE: Land Adjacent to Railway Bell Anglesea Place Gravesend, Kent DA11 0RR			
TITLE: Existing & Proposed Floor Plans			

SCALE AT A3: 1:100	DATE: 27.04.2022	DRAWN: HE	
PROJECT NO: 220210	DRAWING NO: 003	REVISION: A	