


- Do not scale from this drawing.
- All dimensions to be verified on site and is in mm.
- Builder to verify all dimensions, heights and levels prior to commencement of work.
- All documents shall be checked to ensure that they are compatible by the contractor before construction commences. In the event of apparent ambiguity or contradiction the engineer and/ or architect shall be notified immediately.
- The contractor in preparing his estimate shall visit the site and acquaint himself with the problems involved.
- The contractor shall issue all statutory notices to the local Authority during progress and completion of works.

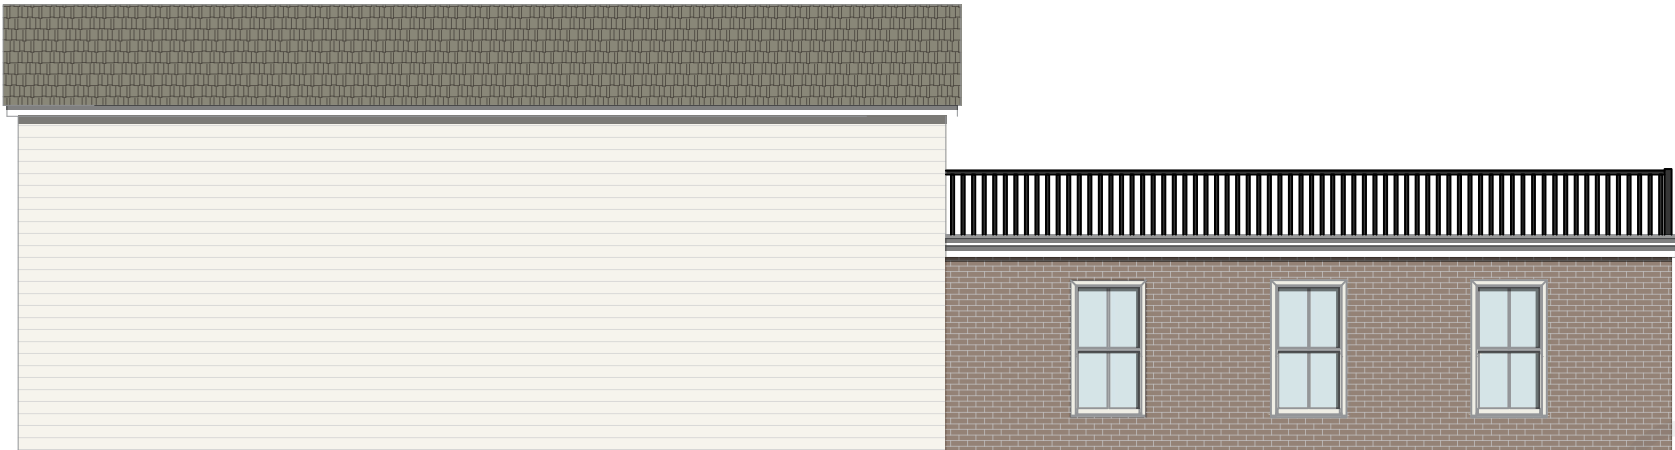

Proposed South Elevation



Proposed West Elevation



Proposed East Elevation

REV:	DESCRIPTION:	BY:	DATE:
------	--------------	-----	-------

STATUS: PLANNING



Whitehall Place
47 The Terrace,
Gravesend, Kent
DA12 2DL
01474 247 787
info@barronedwards.co.uk
www.barronedwards.co.uk

SITE:	Land Adjacent to Railway Bell Anglesea Place Gravesend, Kent DA11 0RR
-------	--

TITLE:	Proposed Elevations
--------	---------------------

SCALE AT A3: 1:100	DATE: 27.04.2022	DRAWN: HE
PROJECT NO: 220210	DRAWING NO: 004	REVISION: A

