


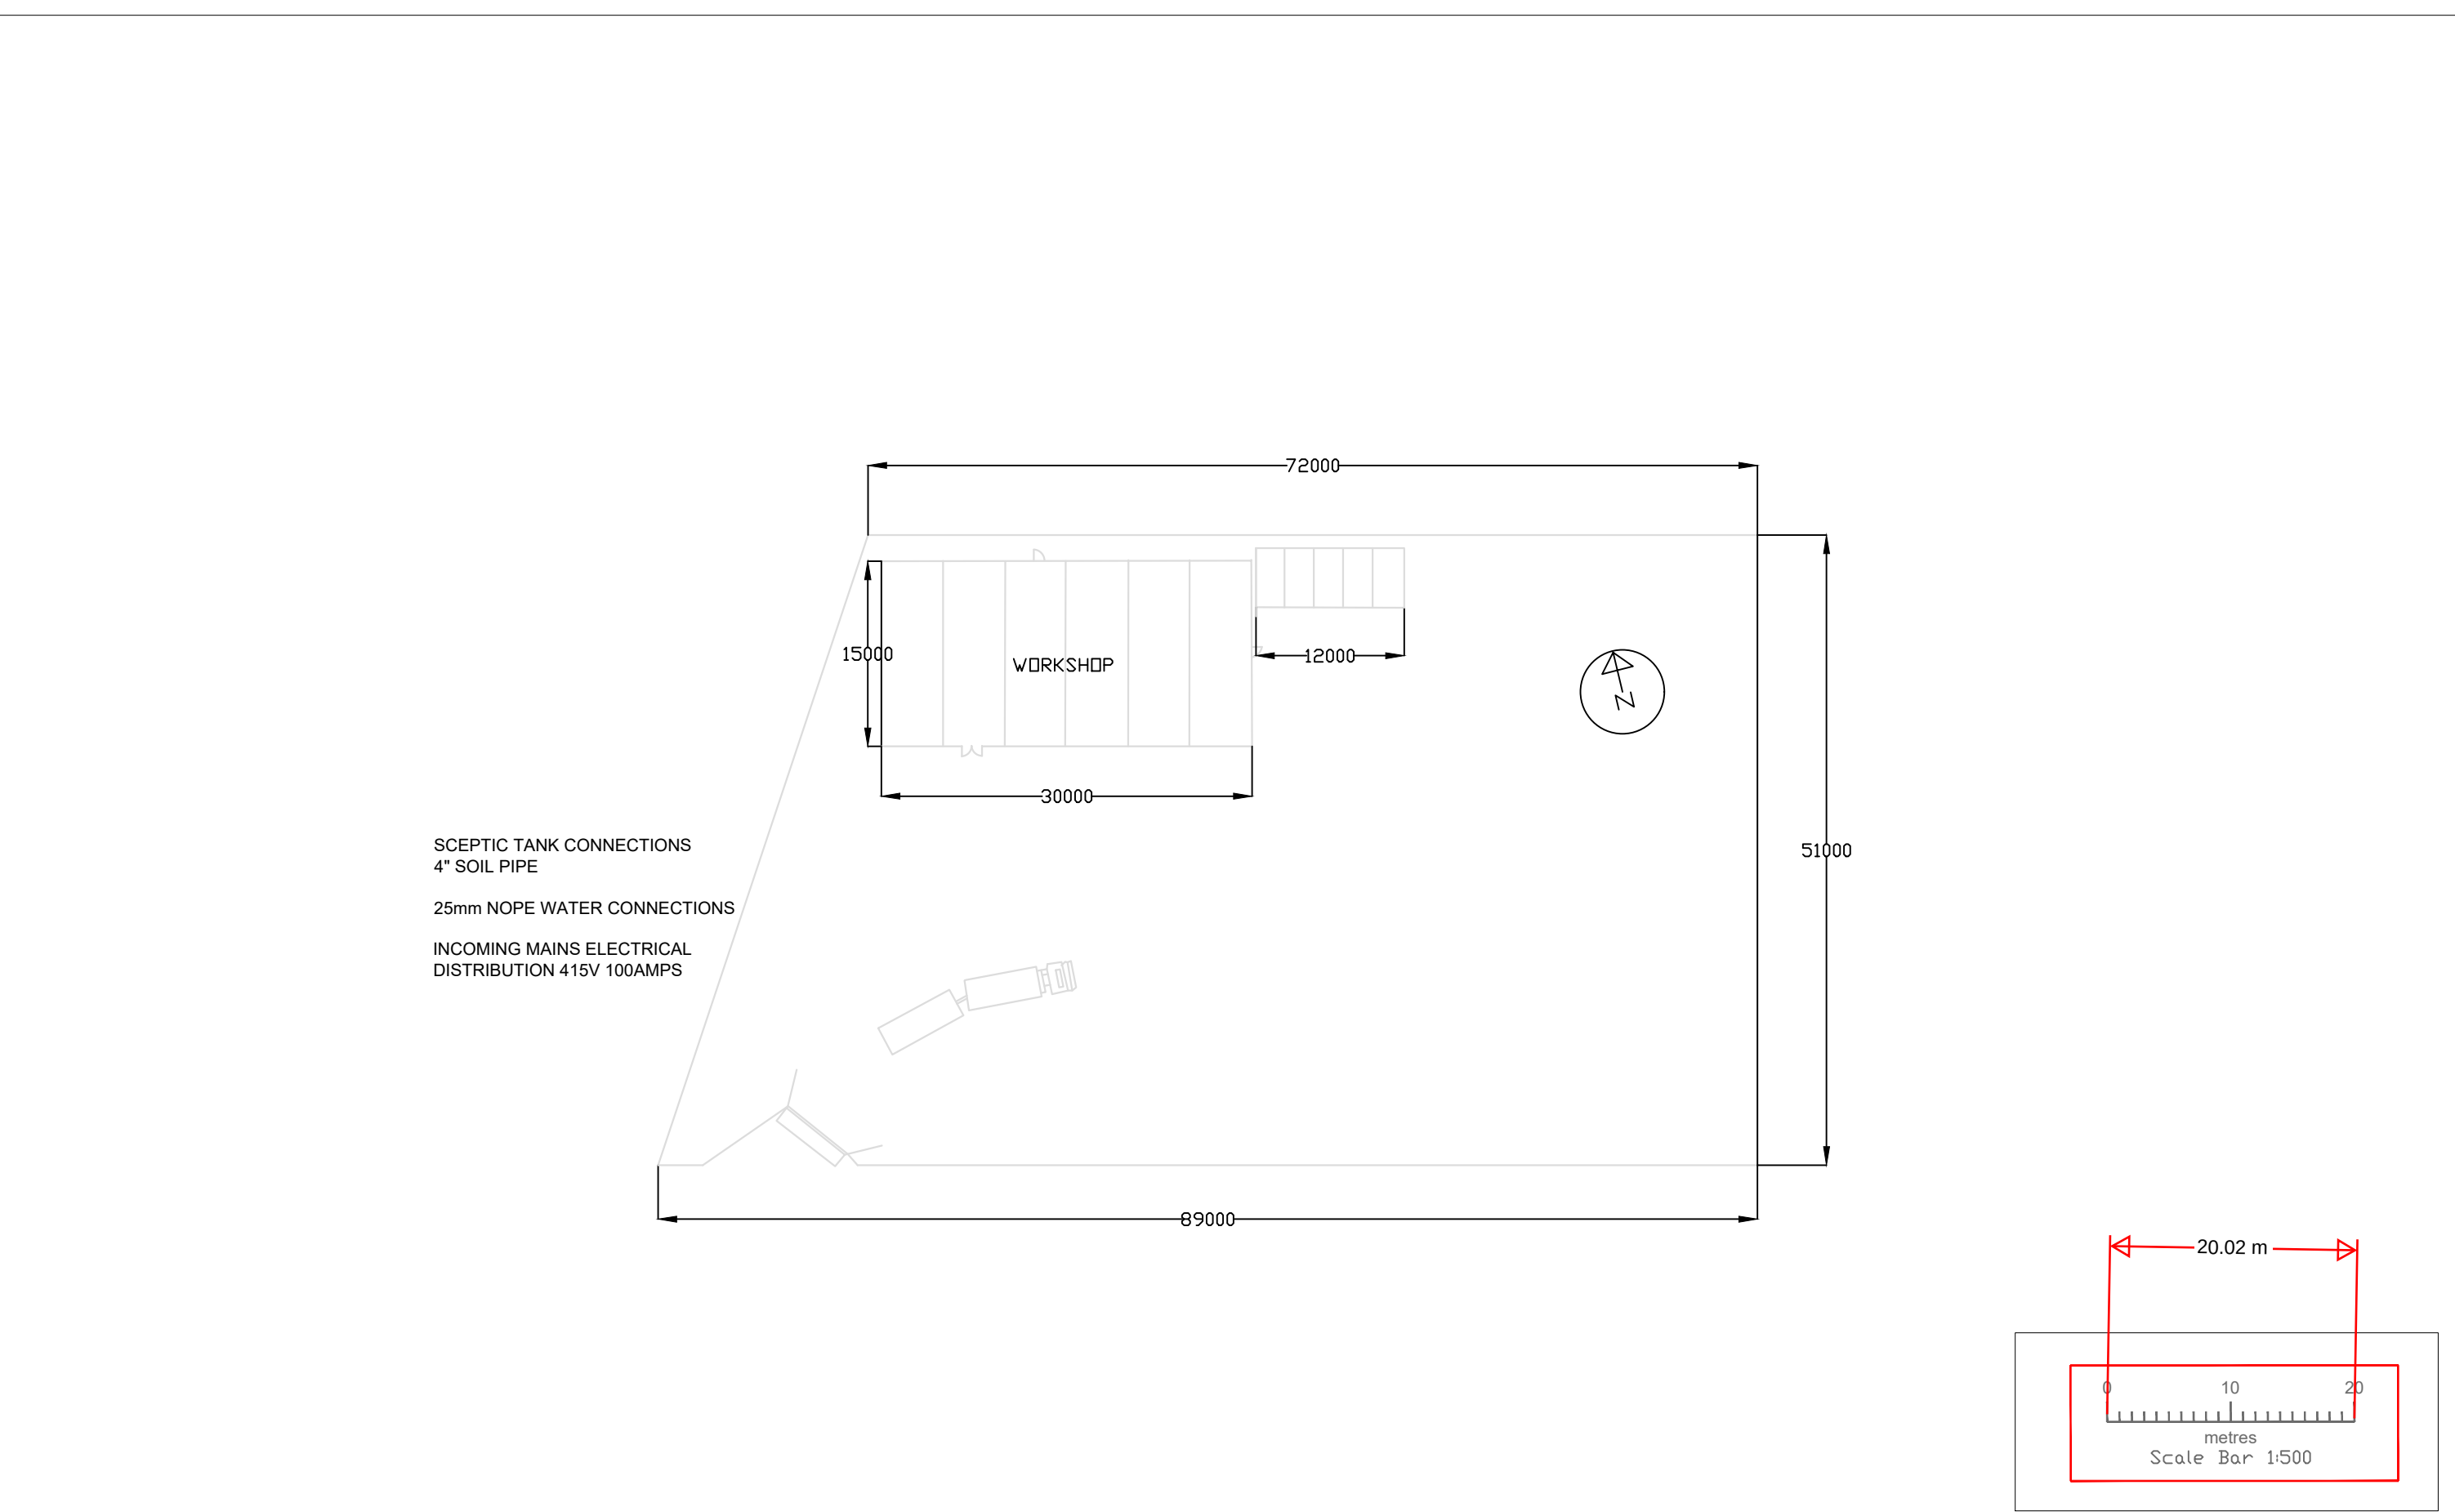

DMP File No. E:\CAD\DWGS\ DO NOT SCALE FROM THIS DRAWING This drawing is copyright and is the property of David Miles & Partners Ltd. It is to be used between themselves and the client. Any reproduction without the written permission of David Miles & Partners Ltd is strictly prohibited.	rev	date	description	title:				8 Holgate Court Western Road Romford Essex RM1 3JS Tel: 01708 729070 www.davidmiles.co.uk 
	P	07.06.24	ISSUED FOR PRELIMINARY	SITE PLAN - PROPOSED POSITIONS OF EXTERNAL MECHANICAL POSITIONS				
				checked By:	client:	scale:	rev:	
				COM	CROSS RENTAL	1:500@A3	P	
				drawn By:	project:	dwg no.		
				PC	APEX	8089-SW-002		
			date:	status:				
			JUNE 2024	PRELIMINARY				