



Notes / Specification


- 1. DRAWINGS ARE FOR PLANNING PURPOSES ONLY.
- 2. ALL MEASUREMENTS WITHIN THIS DOCUMENT ARE FOR DESIGN PURPOSES ONLY TO DETERMINE BEAM SIZE.
- 3. THE BUILDER IS ADVISED TO DOUBLE CHECK MEASUREMENTS ON SITE AND REPORT ANY DISCREPANCIES TO THE DESIGN ENGINEER PRIOR TO ORDERING MATERIALS.
- 4. THE DESIGN ENGINEER DOES NOT ACCEPT ANY RESPONSIBILITY FOR MATERIALS INCORRECTLY ORDERED.
- 5. DO NOT SCALE FROM THIS DRAWING
- 6. THESE DRAWINGS ARE THE COPYRIGHT OF RICHARD CAINE LIMITED
- 7. WORK SHALL NOT COMMENCE ON SITE UNTIL ALL STATUTORY APPROVALS HAVE BEEN RECEIVED

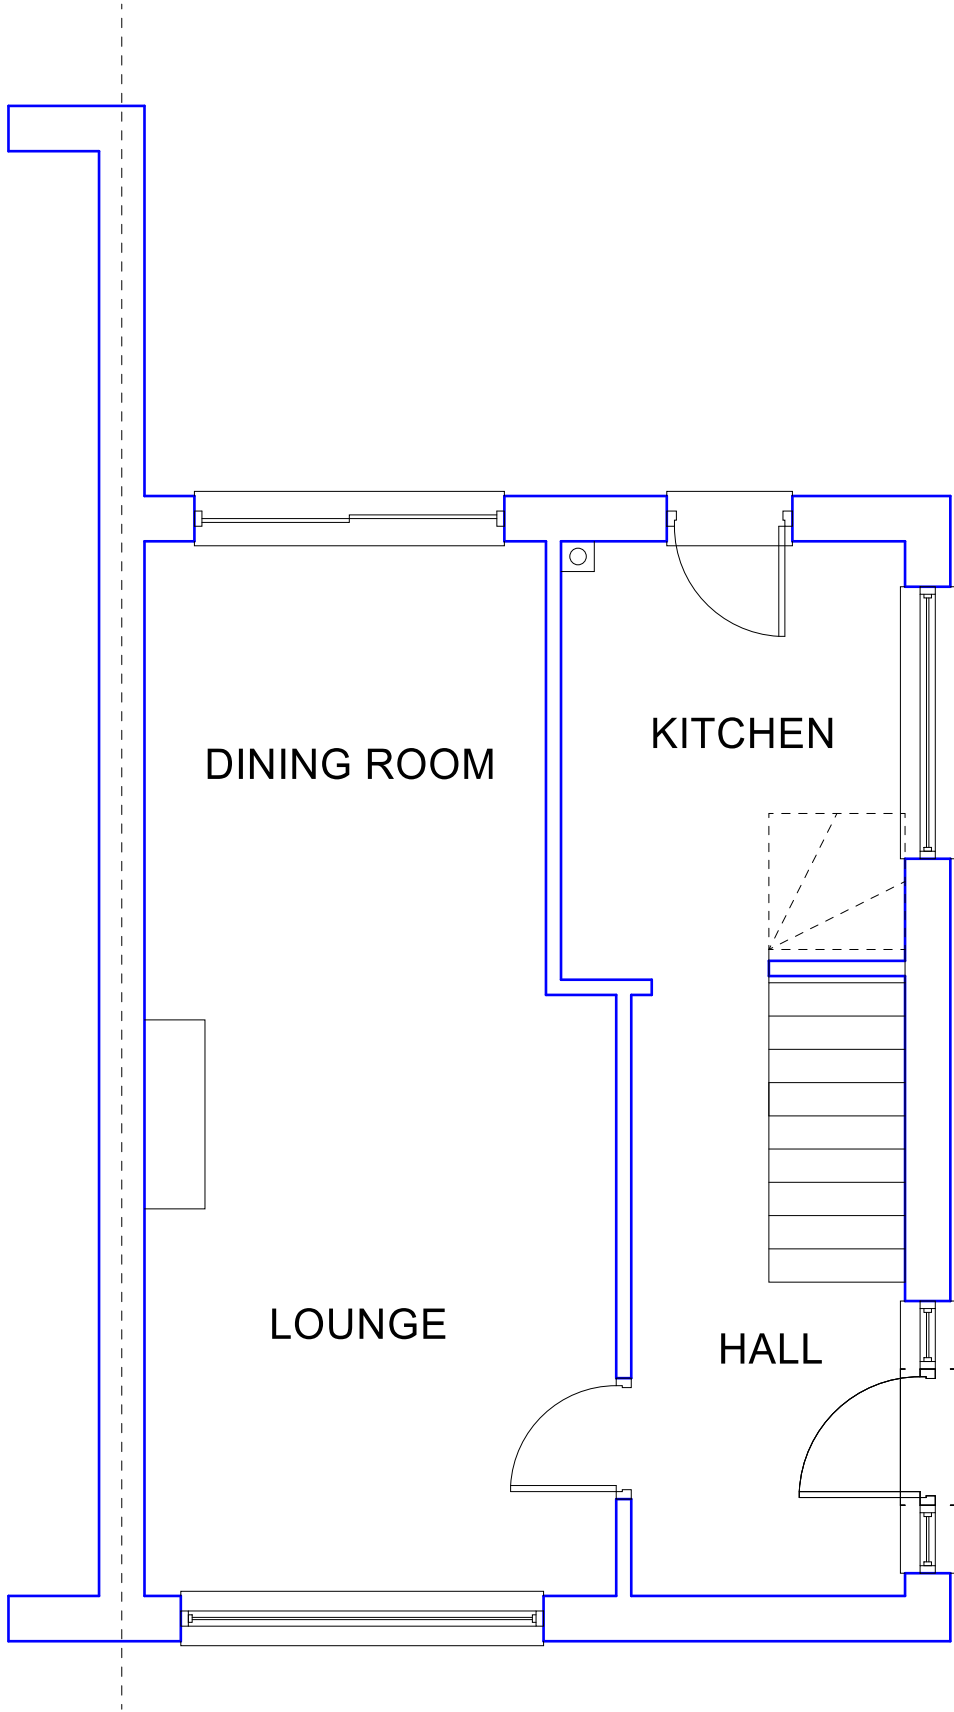


EXISTING GROUND FLOOR PLAN

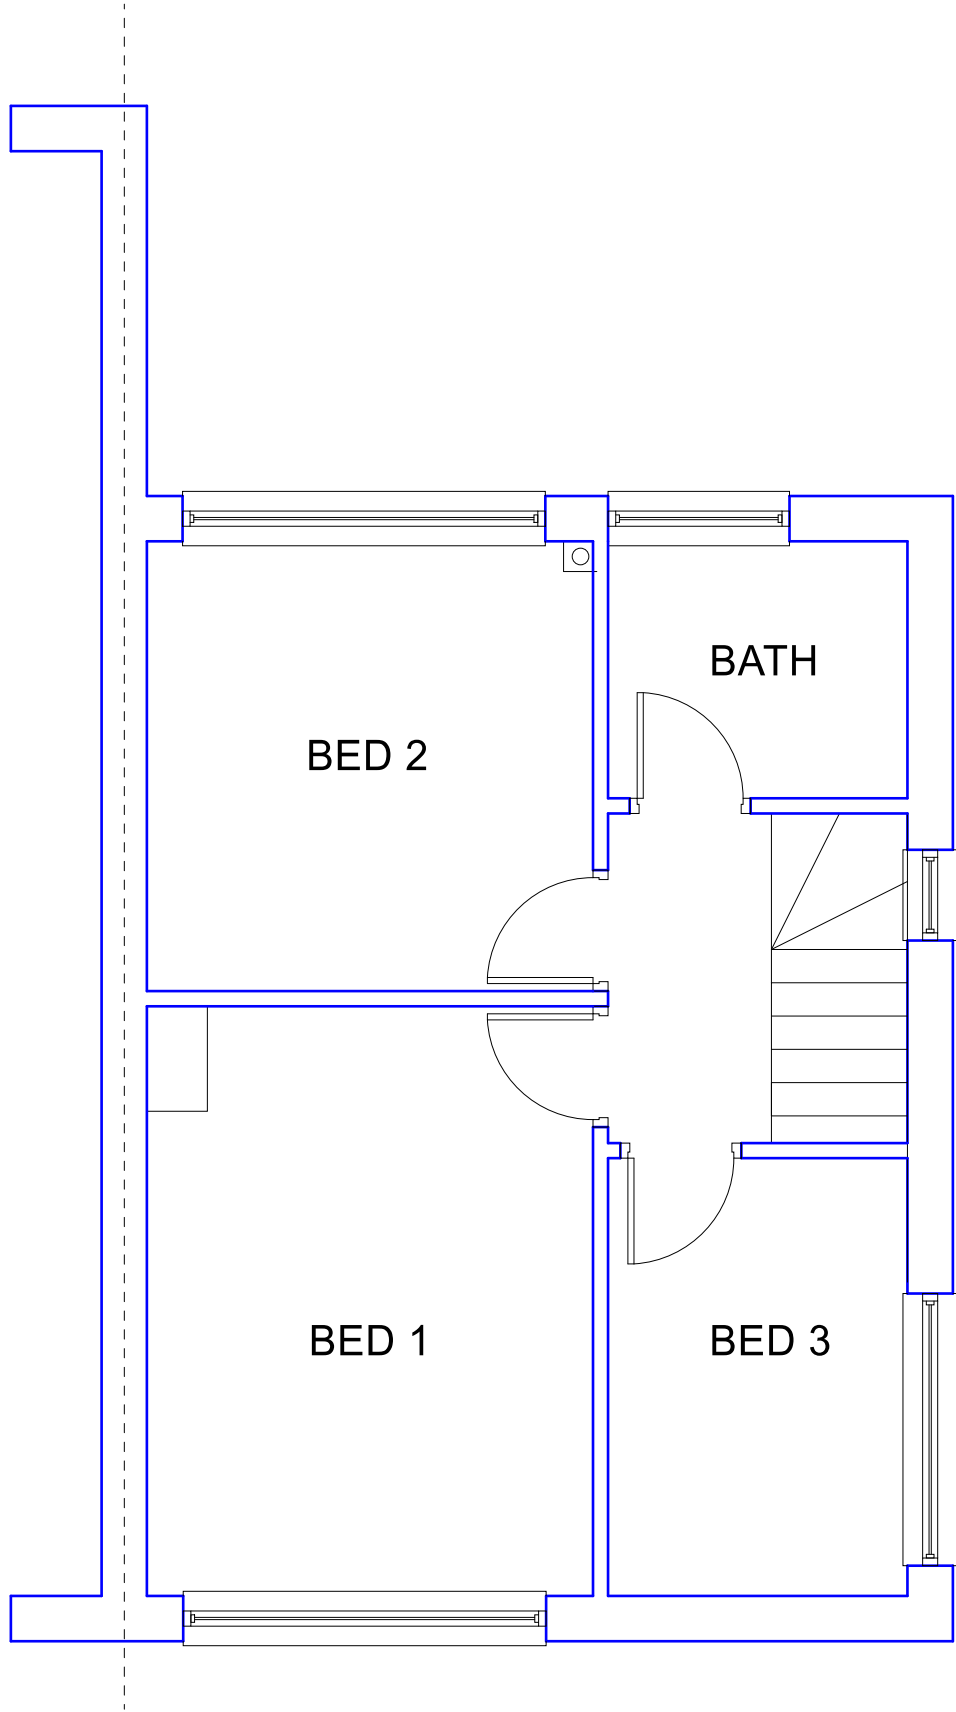



EXISTING FIRST FLOOR PLAN

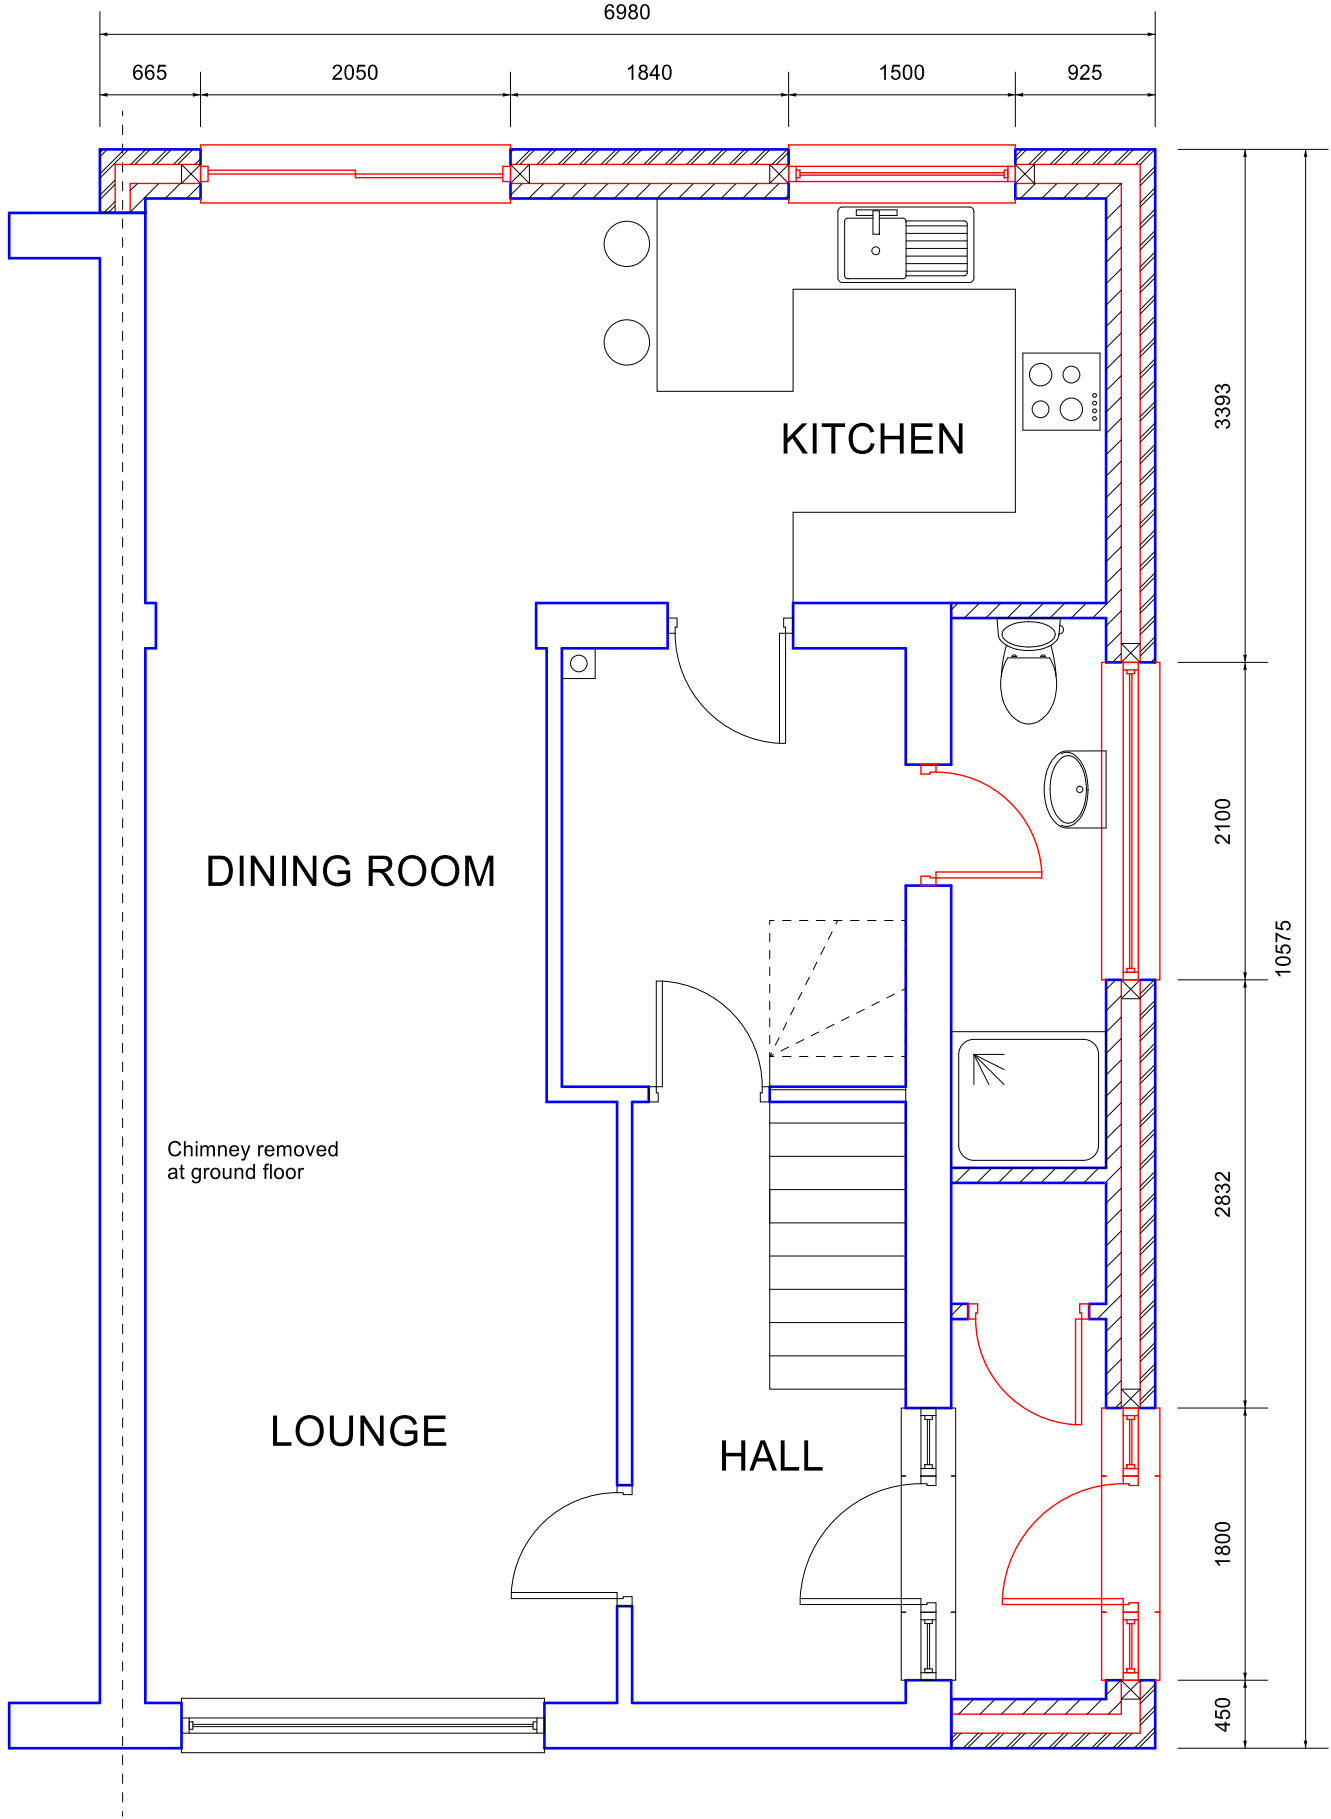

PROPOSED FIRST FLOOR PLAN

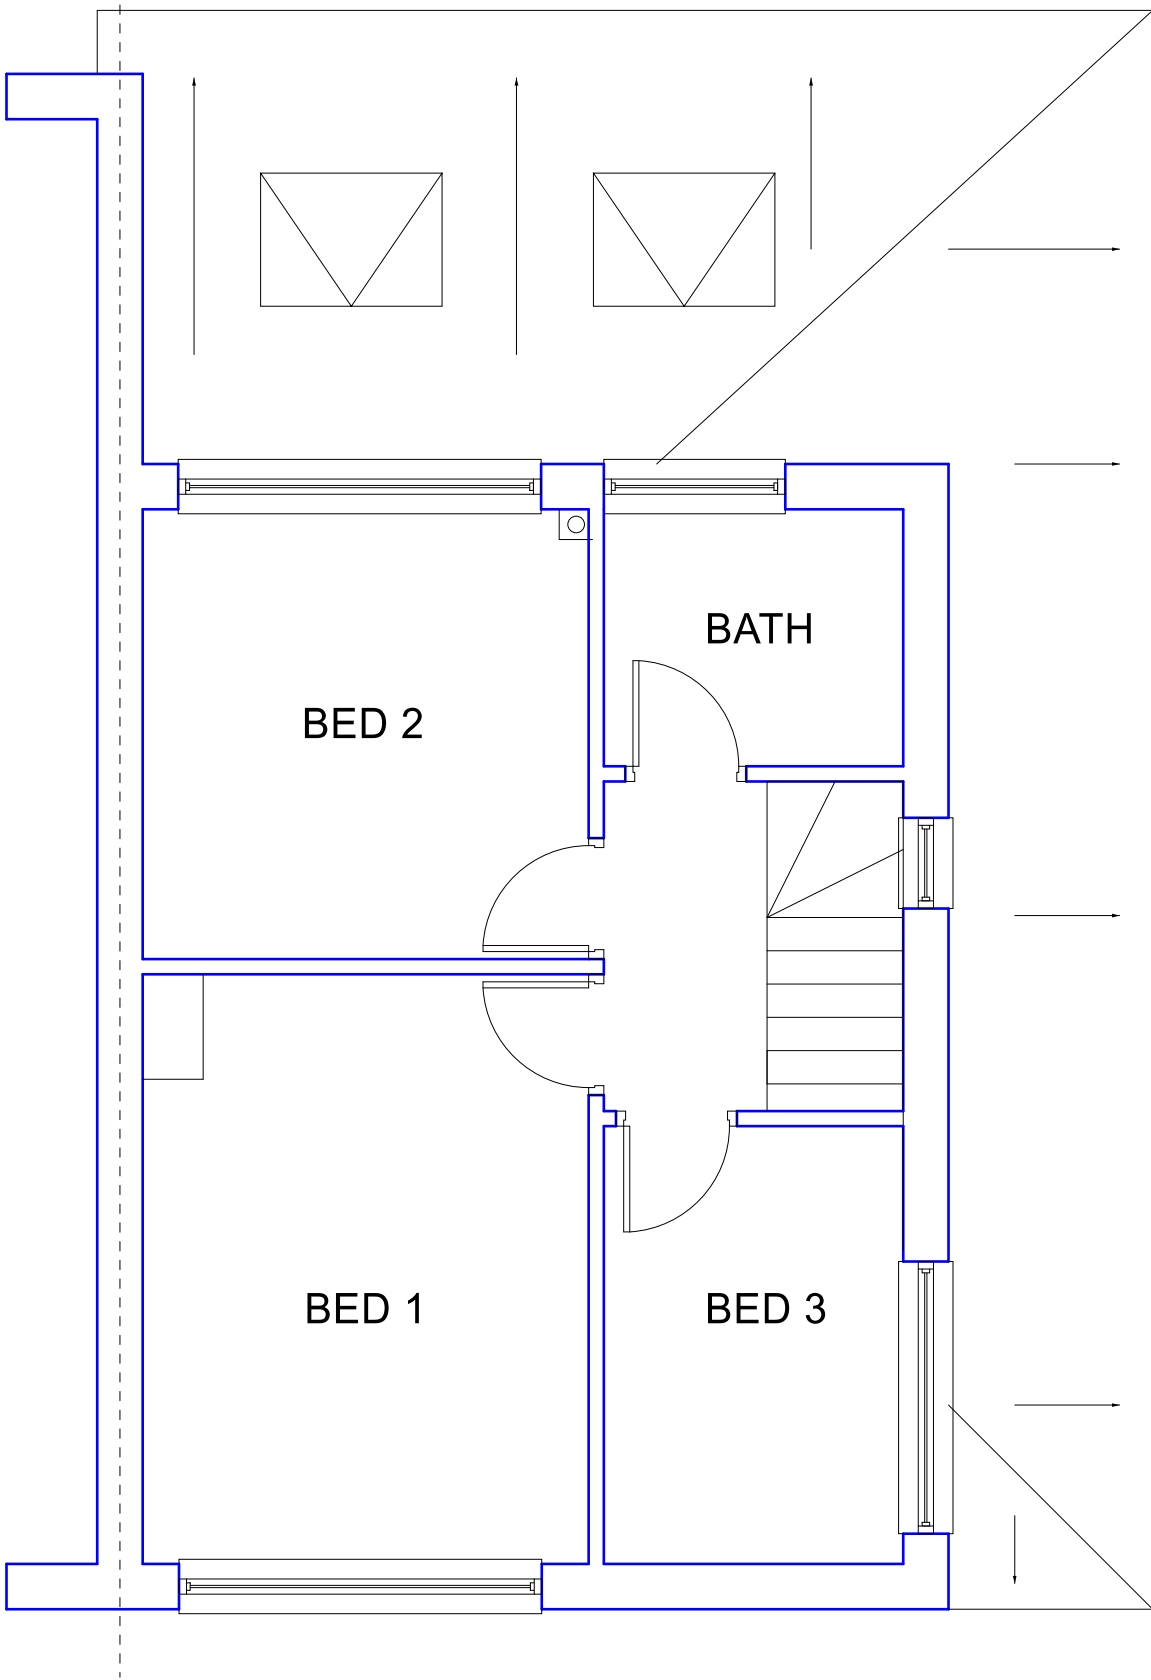

PROPOSED ROOF PLAN

 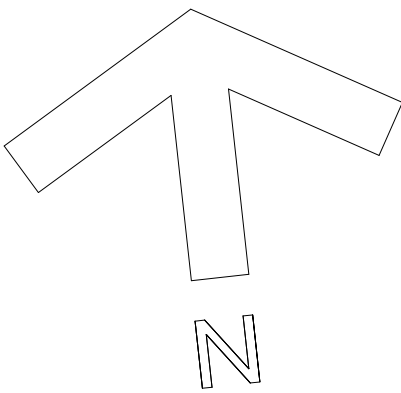

TBT DESIGN SERVICE 97 Primrose Drive, Aylesford, Kent, ME20 6EH T: 07916693573 E: designservice2017@outlook.com		
client 109 Cirrus Crescent Gravesend		
project Domestic Extension		
drawing title EXISTING & PROPOSED Plans	drawing no. 2081 EXISTING & PROPOSED PLANS	
drawing scales 1:50 - A1	RC	
date APRIL 2023	B	
PLANNING		